



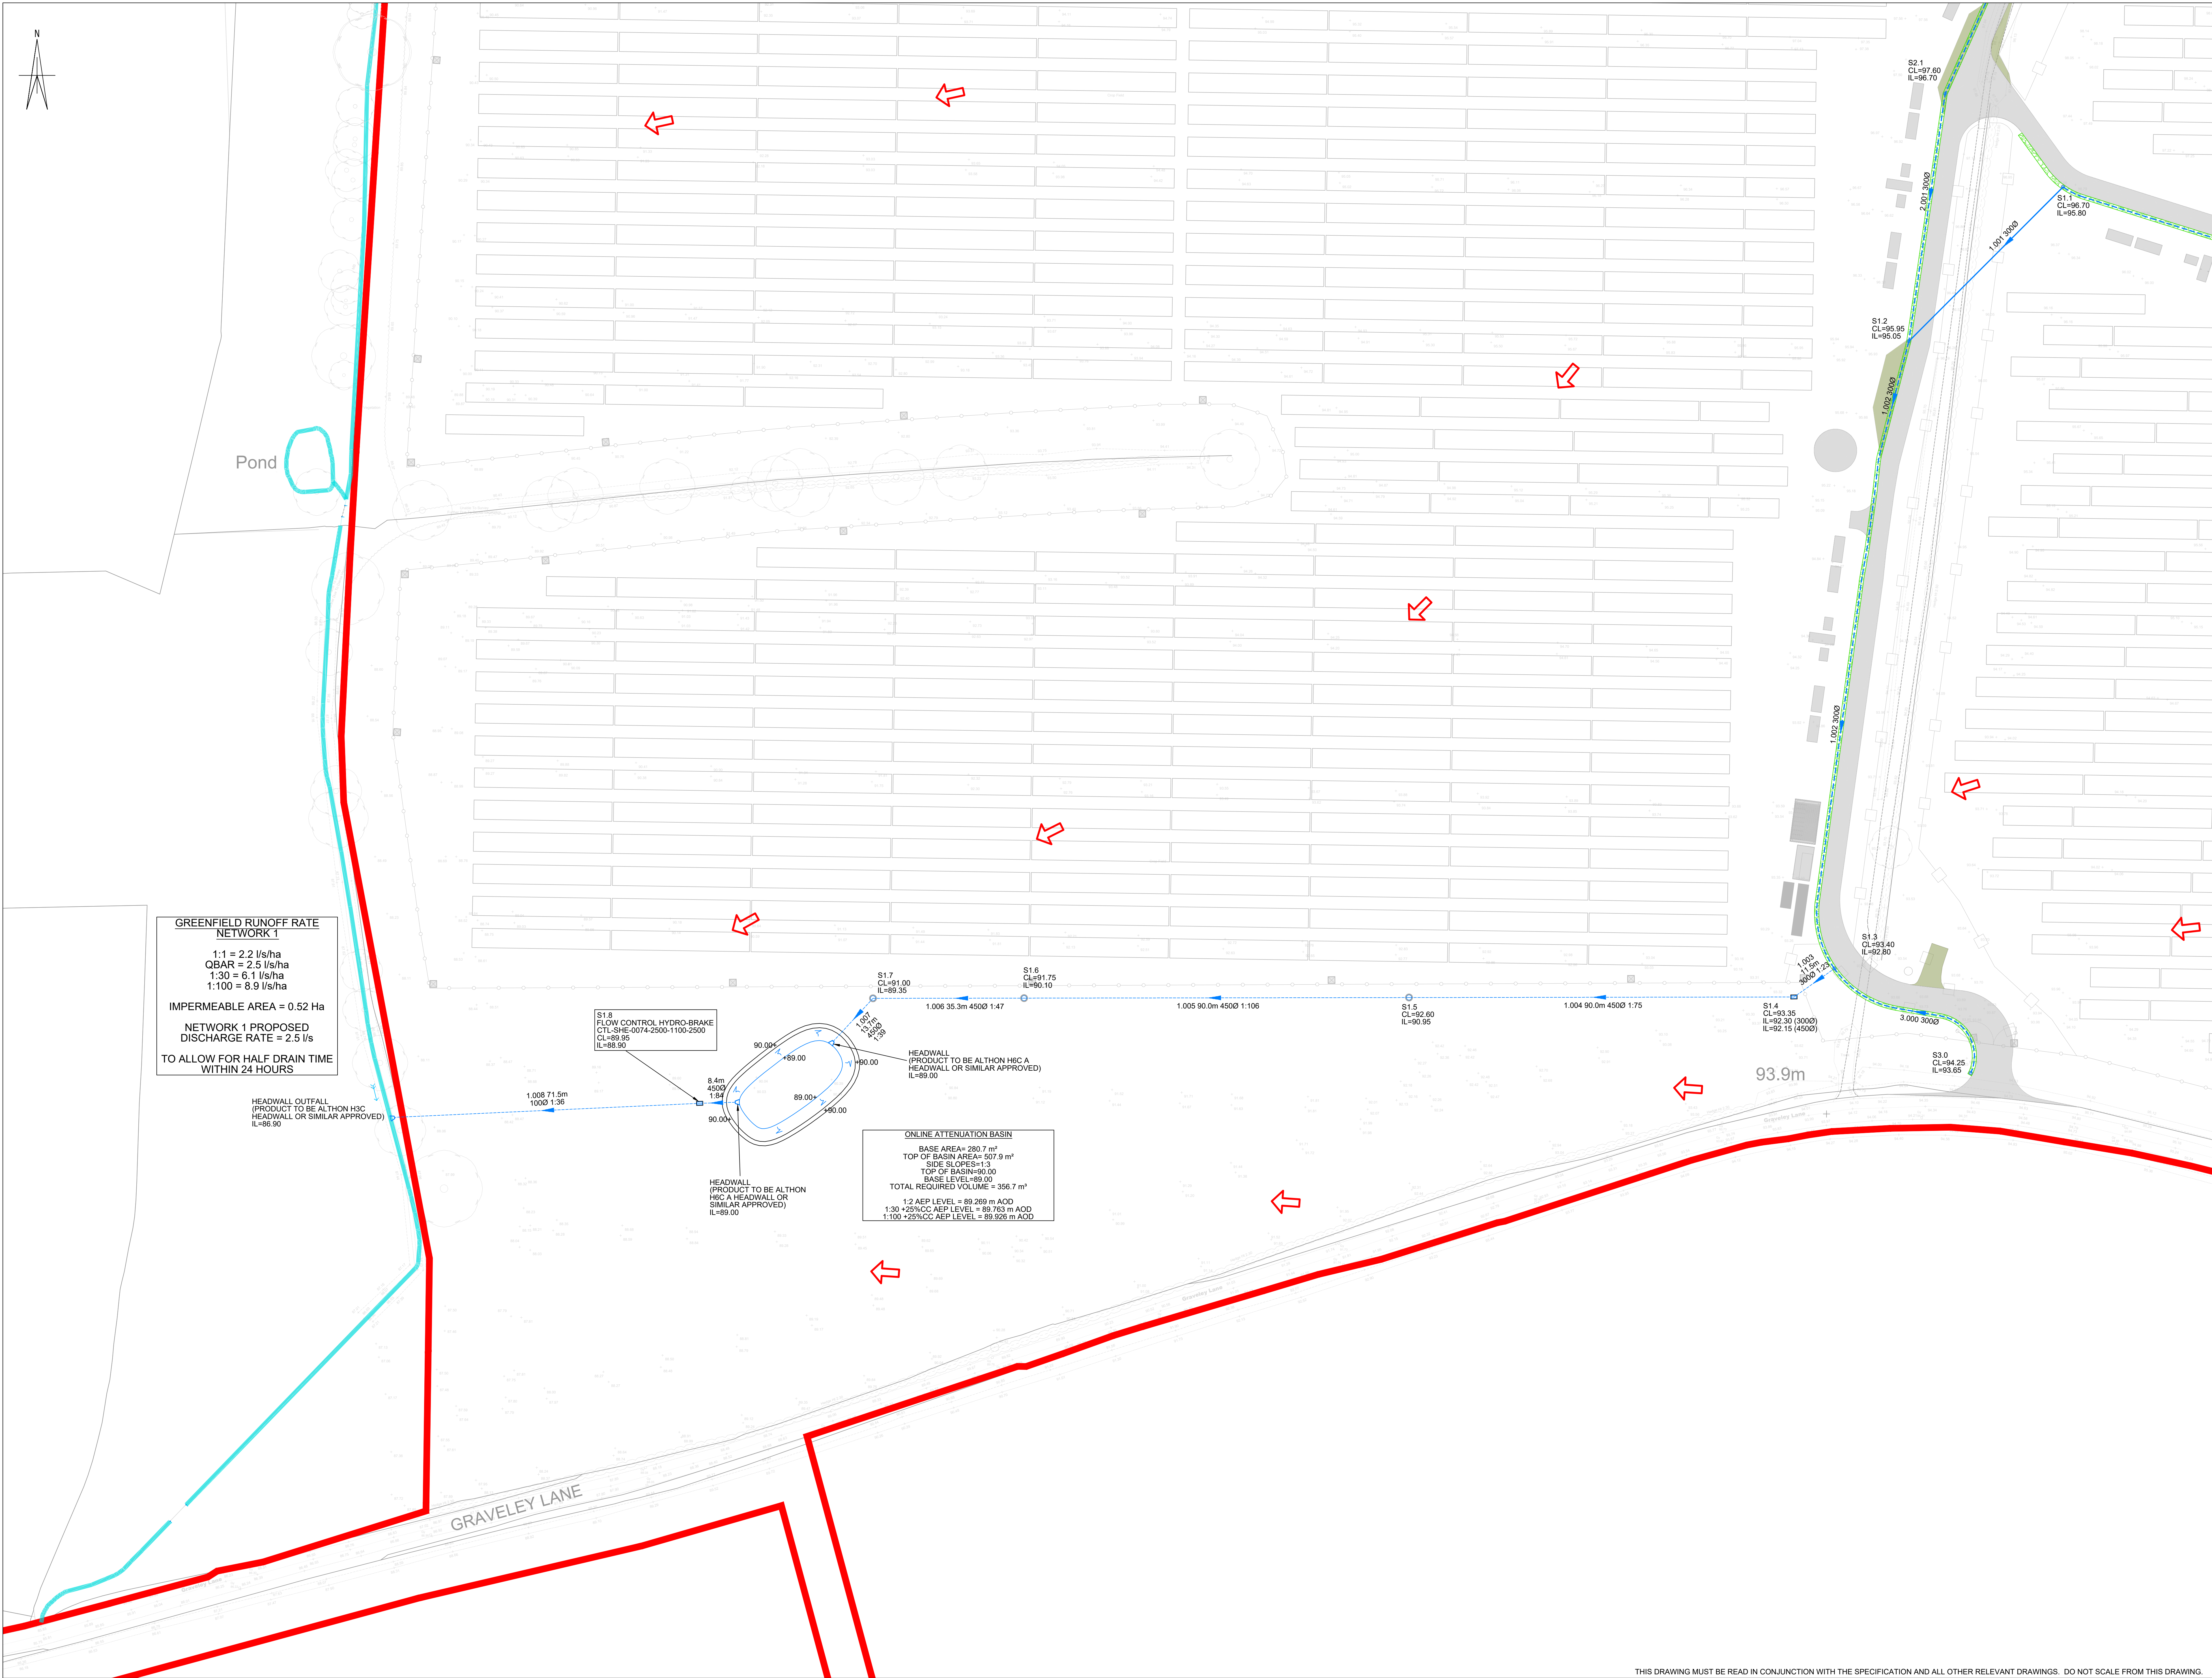

- NOTES
1. THIS DRAWING TO BE READ IN CONJUNCTION WITH ALL RELEVANT WEETWOOD DRAWINGS.
 2. PROPOSED SITE LAYOUT TAKEN FROM AXIS 'GENERAL ARRANGEMENT' DRAWING (REF: 3004-01-003 REV V, JAN 2026).
 3. EXISTING LEVEL INFORMATION TAKEN FROM TERRA MEASUREMENT 'TOPOGRAPHICAL SURVEY' (REF: 4182_AGR_GROUP_GRAVELEY_LANE_GREAT_WYMONDLEY, MAY 2024).

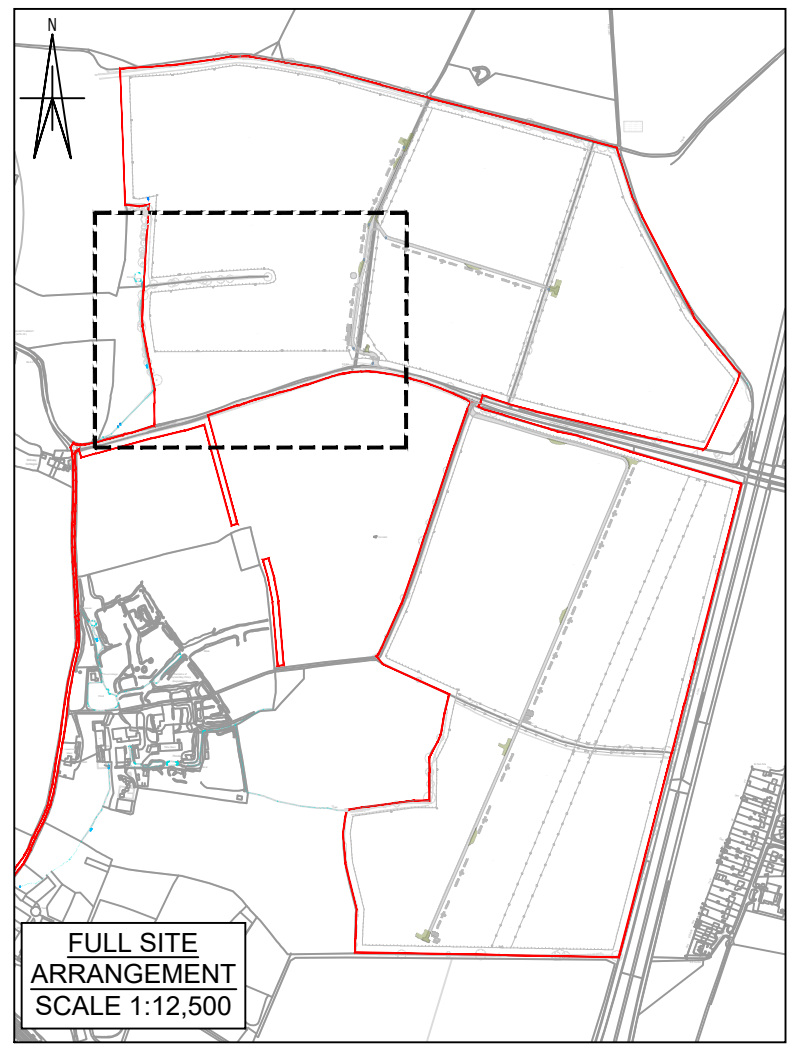

- KEY
- EXISTING WATERCOURSE
 - PROPOSED SURFACE WATER SEWER
 - PROPOSED SURFACE WATER MANHOLE
 - PROPOSED FILTER DRAIN
 - PROPOSED PERMEABLE GRASSCRETE
 - PROPOSED EXTERNAL LEVEL
 - EXISTING LEVEL
 - SITE BOUNDARY
 - OVERLAND FLOW ROUTE

P9	11.03.26	UPDATED TO SUIT UPDATED SITE LAYOUT	WC	JA
P8	25.06.25	UPDATED AS PER LLFA COMMENTS	WC	JA
P7	11.12.24	UPDATED AS PER NEW ACCESS ROAD ARRANGEMENT	WC	JA
P6	21.11.24	UPDATED AS PER FENCE ARRANGEMENT	WC	JA
P5	16.10.24	UPDATED TO SUIT NEW LAYOUT	WC	JA
P4	08.08.23	FENCE LINES REMOVED	JA	KT
P3	24.07.23	DRAINAGE LAYOUT UPDATED	JA	KT
P2	30.05.22	SITE LAYOUT UPDATED	JA	KT
P1	24.05.22	INITIAL ISSUE	JA	KT

REV	DATE	DESCRIPTION	DRAWN	CHECK
-----	------	-------------	-------	-------

Weetwood
Development • Planning • Environment

Park House, Florold
Bymer Gwair, Mold
CH7 1FG
Tel 01352 700045
info@weetwood.net
www.weetwood.net

Client AGR SOLAR 4 LIMITED	
Drawing Status PLANNING	Date MAY 2022
Project LAND EAST OF GREAT WYMONDLEY	Scale (A0) 1:500
Project No 5208	Drawn JA
Drawing No 101	Checked KT
Title PROPOSED DRAINAGE LAYOUT SHEET 2 OF 6	Project No 5208
	Drawing No 101
	Revision P9

THIS DRAWING MUST BE READ IN CONJUNCTION WITH THE SPECIFICATION AND ALL OTHER RELEVANT DRAWINGS. DO NOT SCALE FROM THIS DRAWING.