



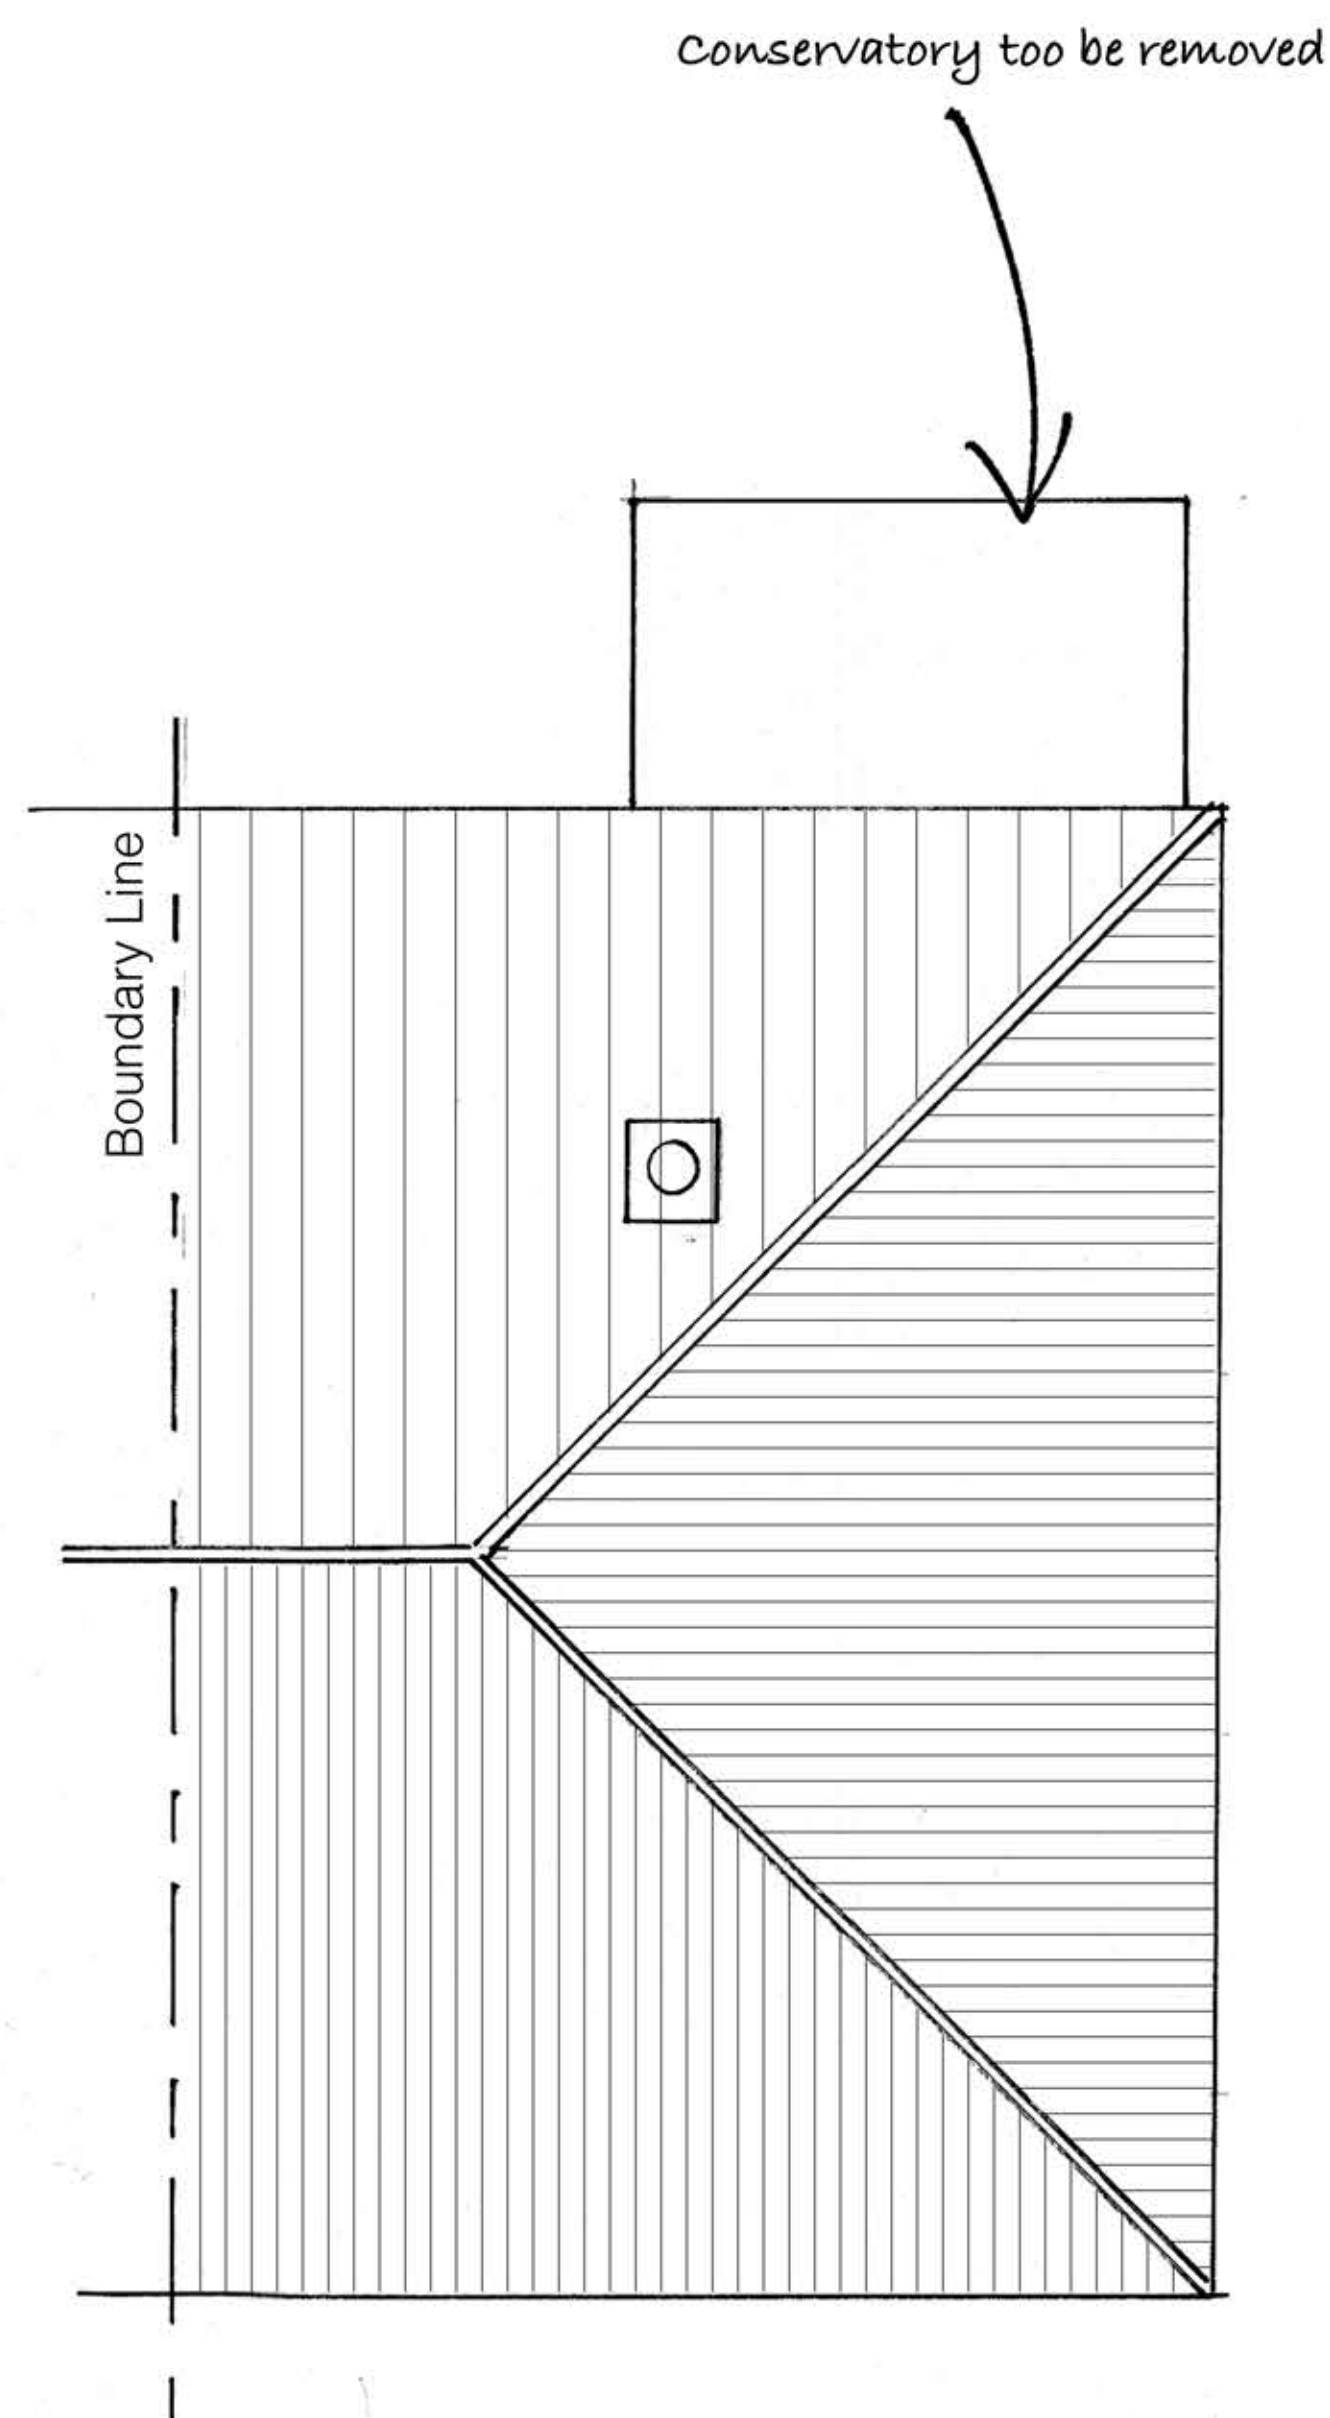

Existing Roof Plan

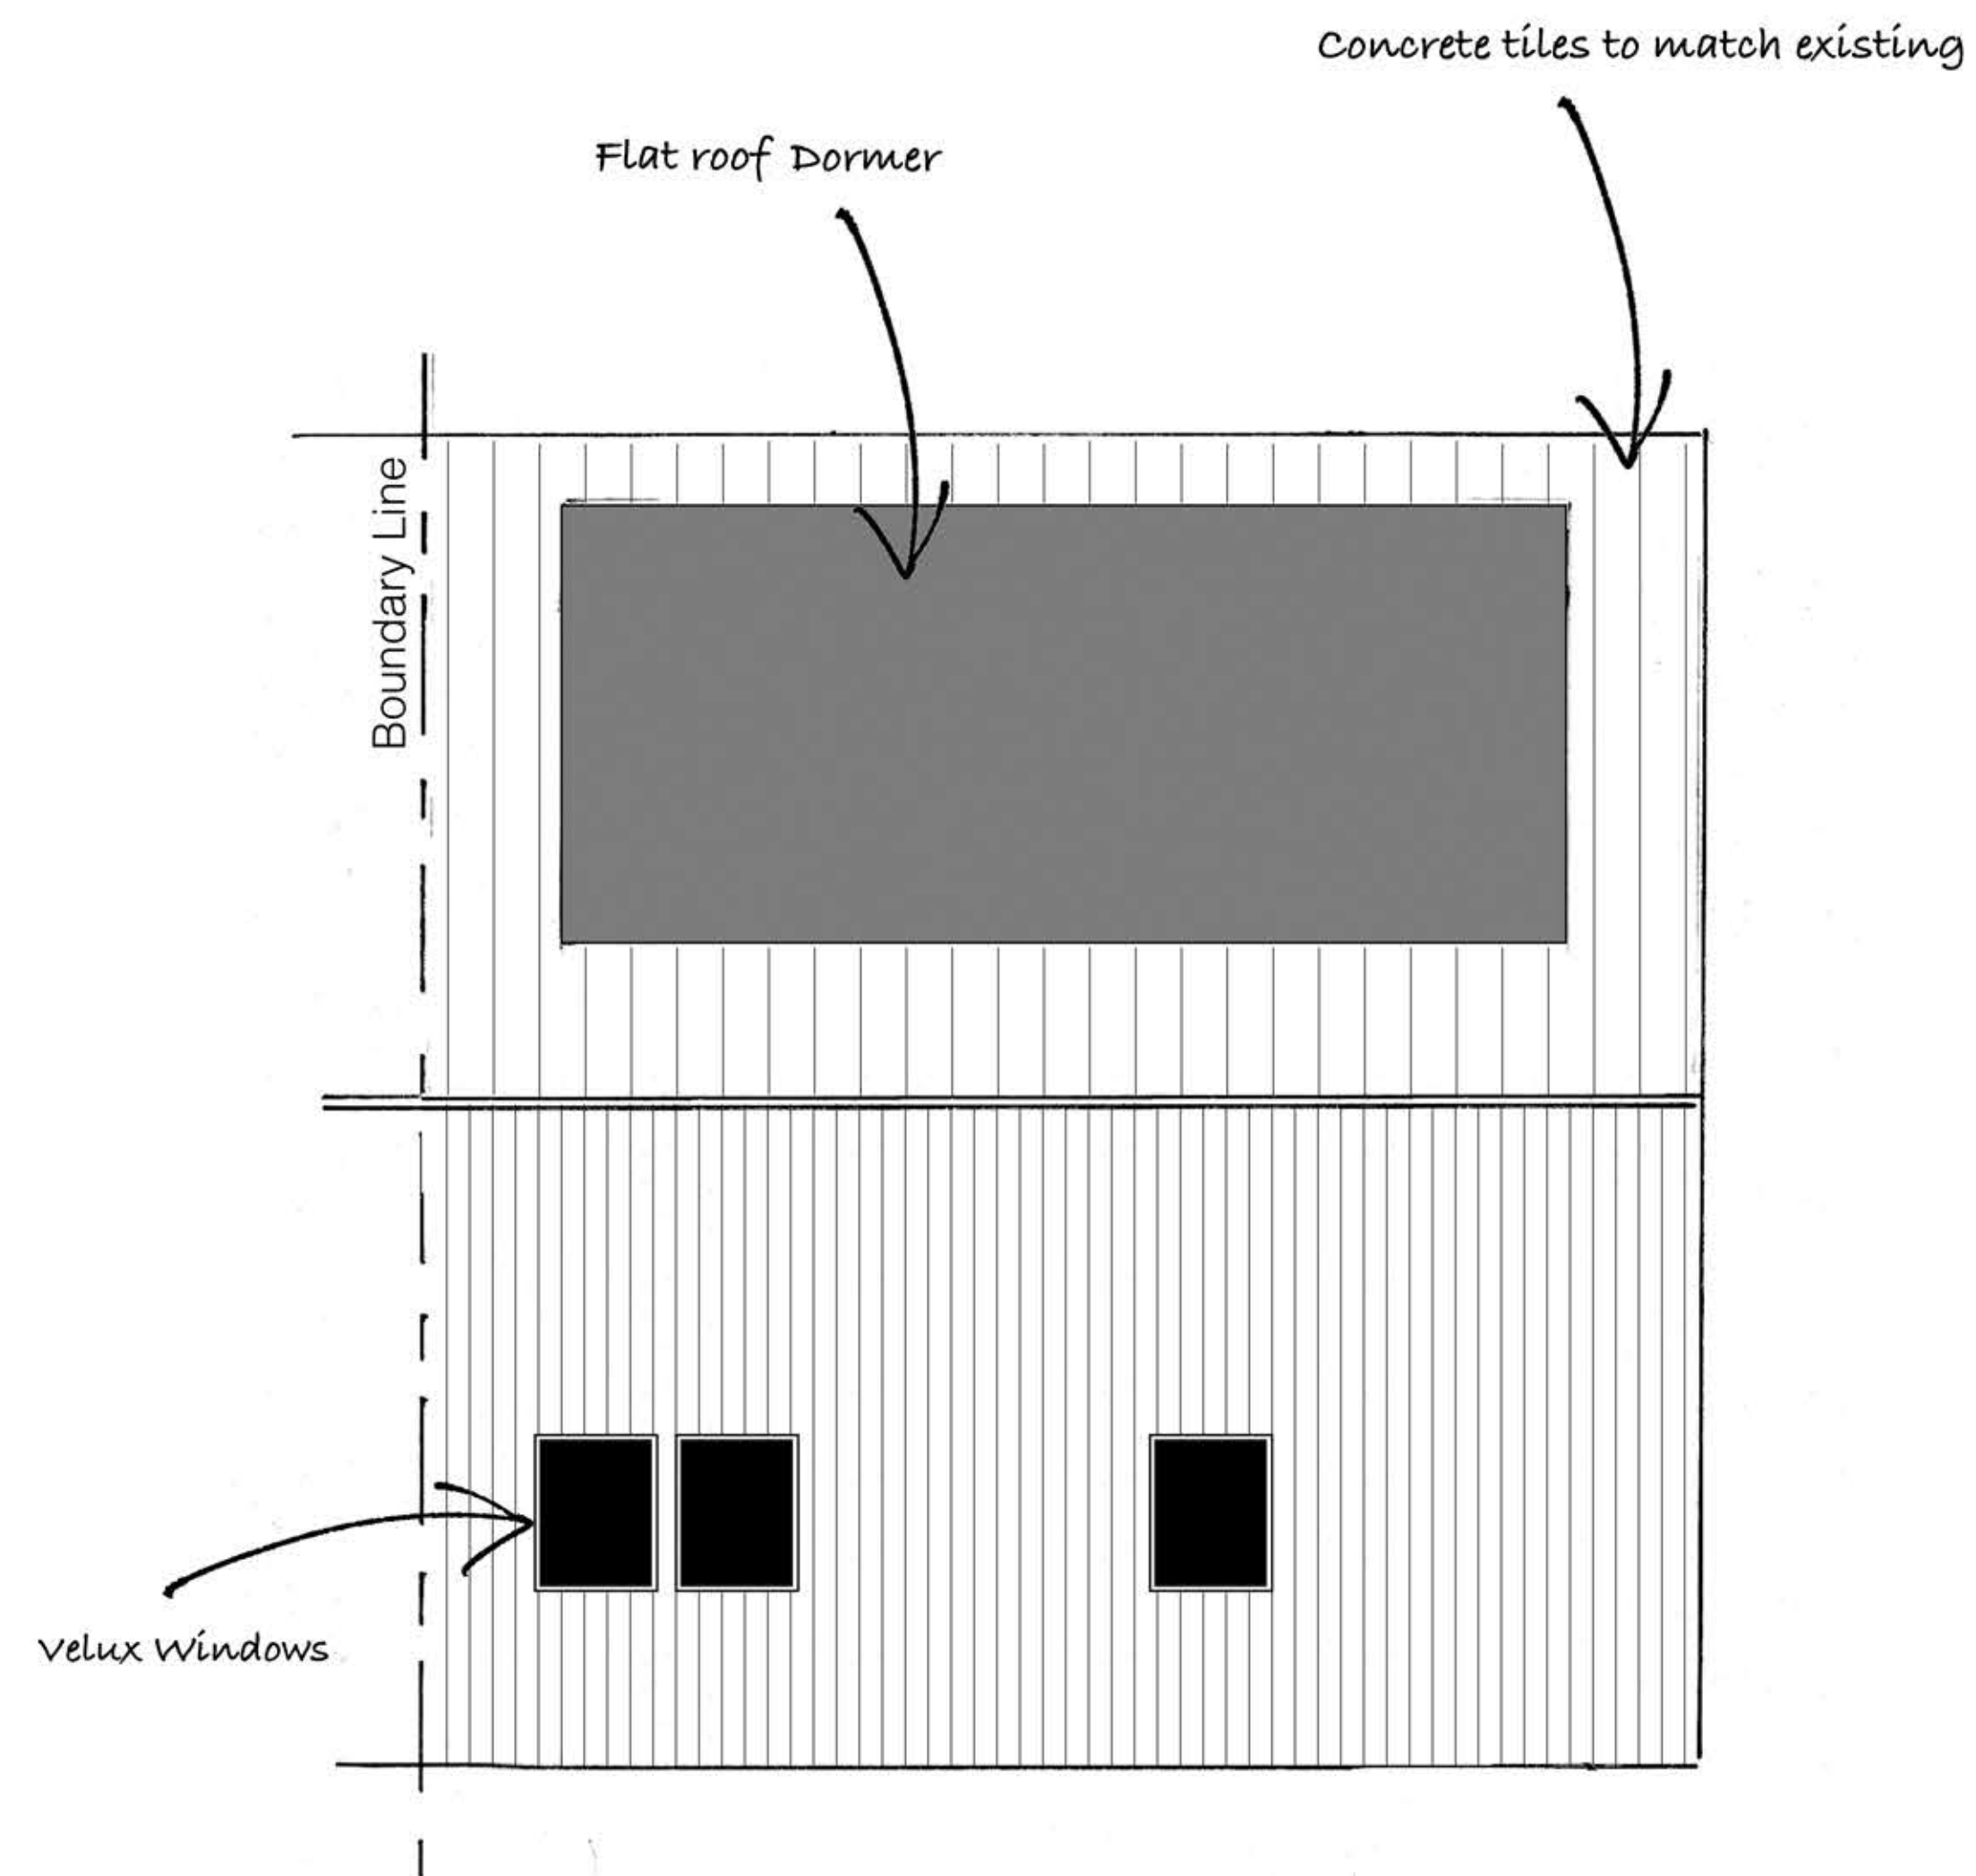

Proposed Roof Plan



A	Front dormer removed and replaced with Velux windows
Roof Plan	
Client Mr & Mrs Jordan 75 Ninesprings Way Hitchin Herts SG49 NR	
 Planning Services Management Development 52 Windmill Road Fletwick Beds MK45 1AU 01525754037 07702401498 rpmckingham@hotmail.co.uk	
Scale 1:50 @ A1	
Date 11/03/26	Drawn by
Dwg. No. LJ/26/206-02	Rev. A