



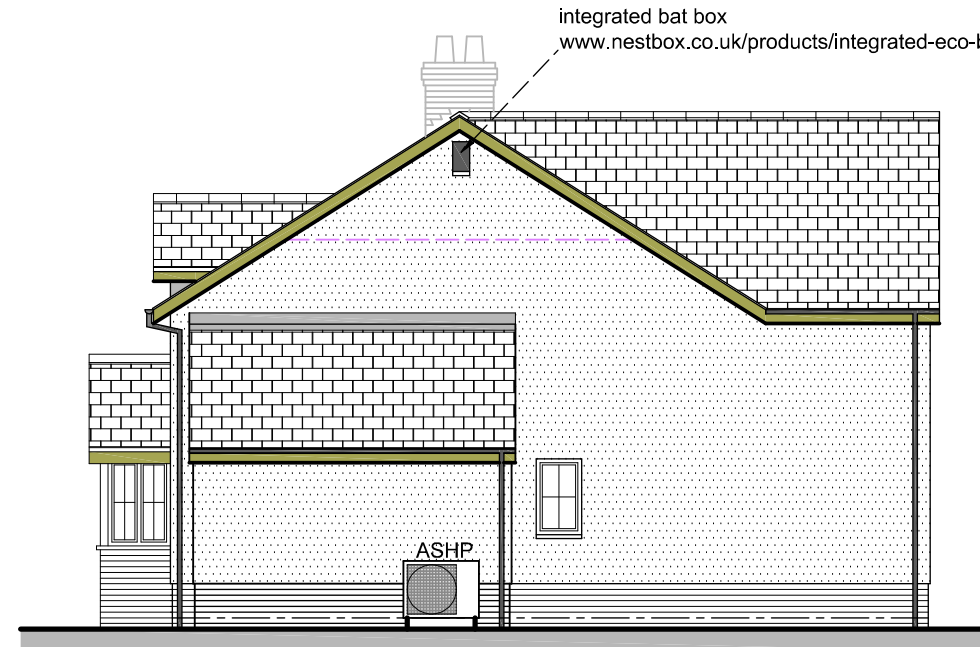


SIDE (North West) ELEVATION




REAR (South West) ELEVATION

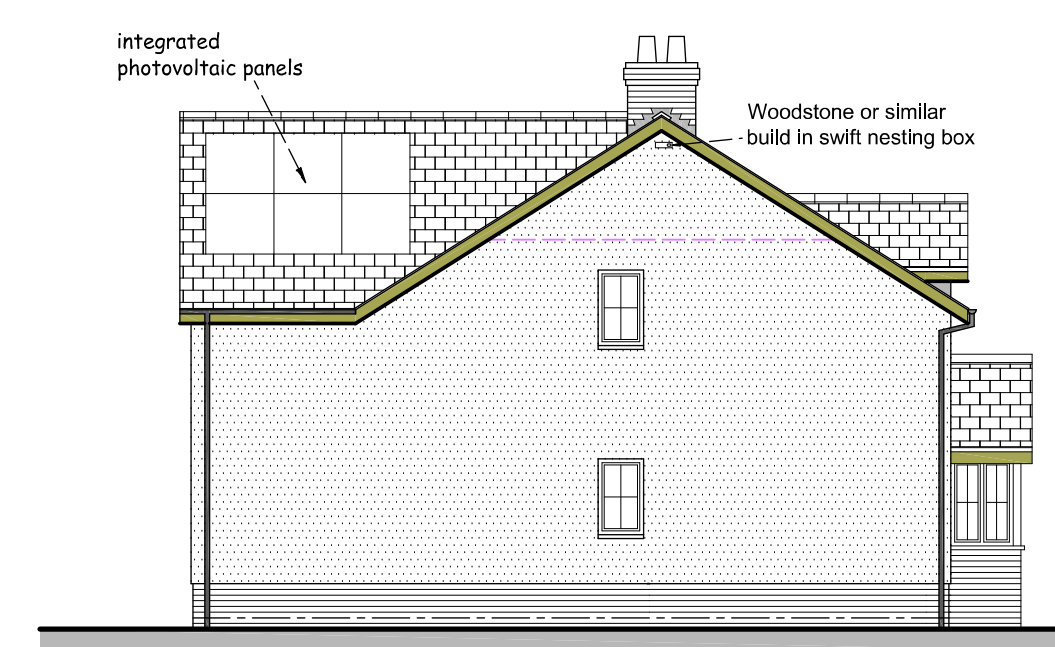

SIDE (South East) ELEVATION

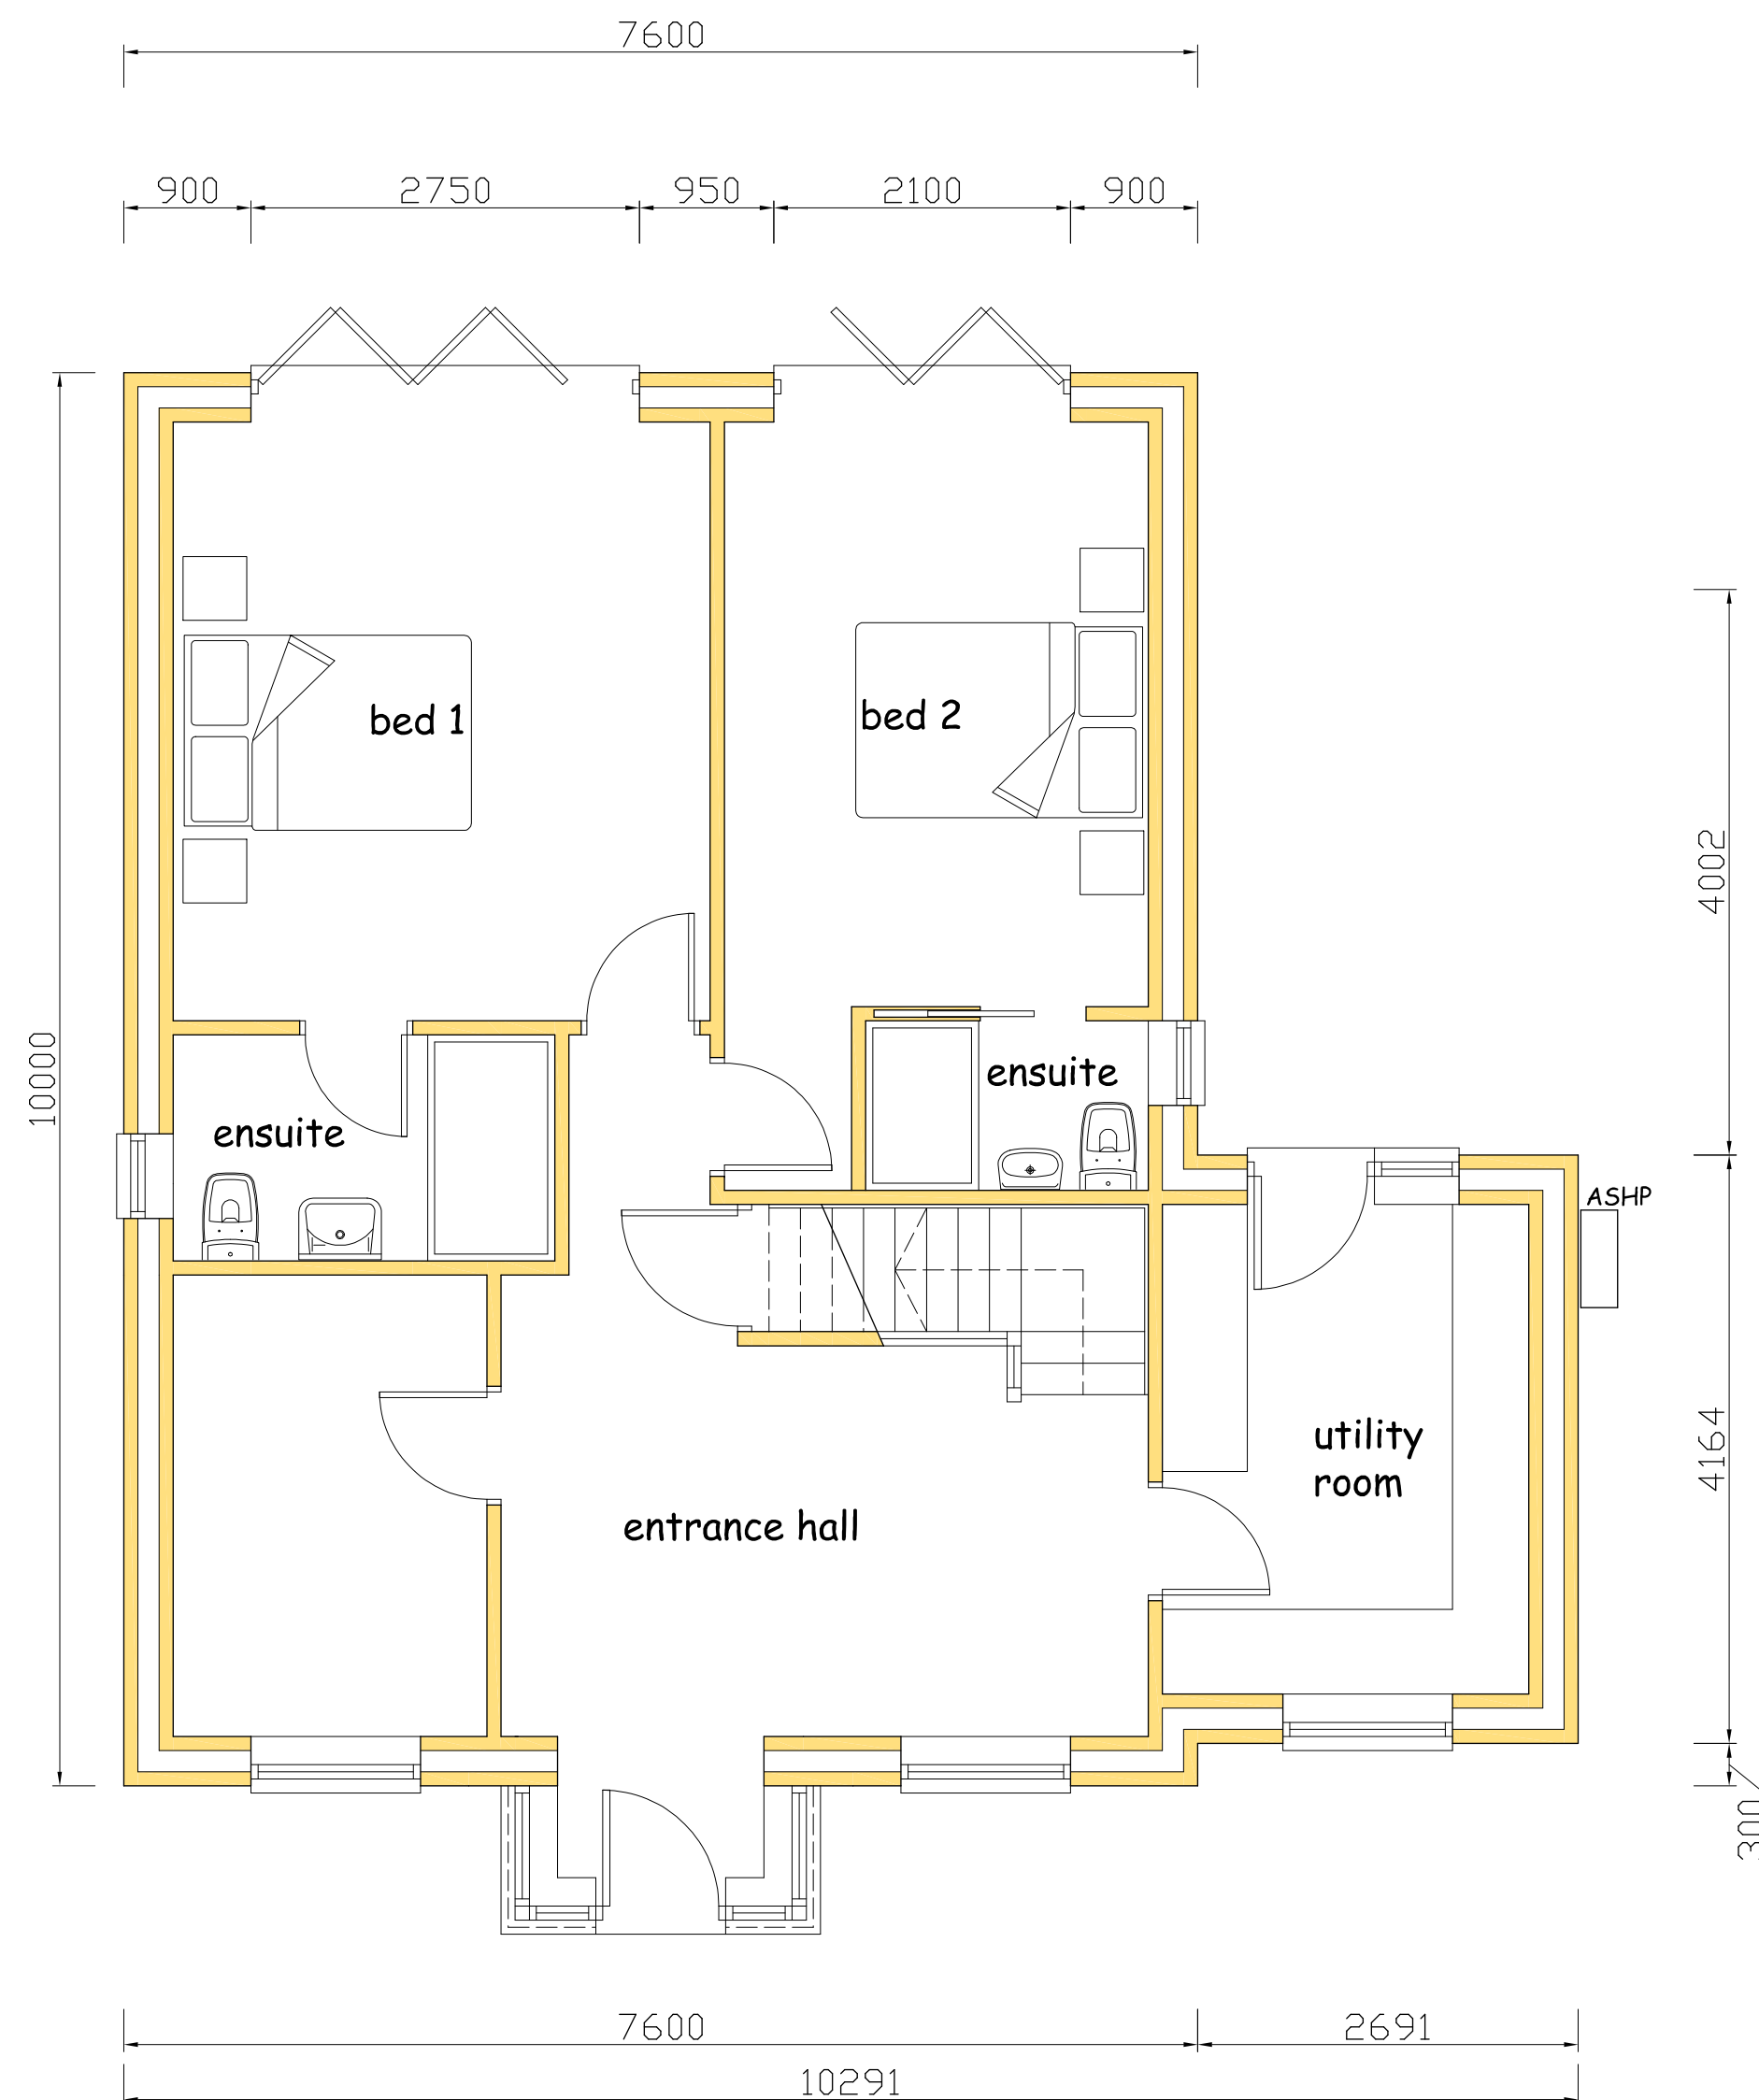

GROUND FLOOR PLAN

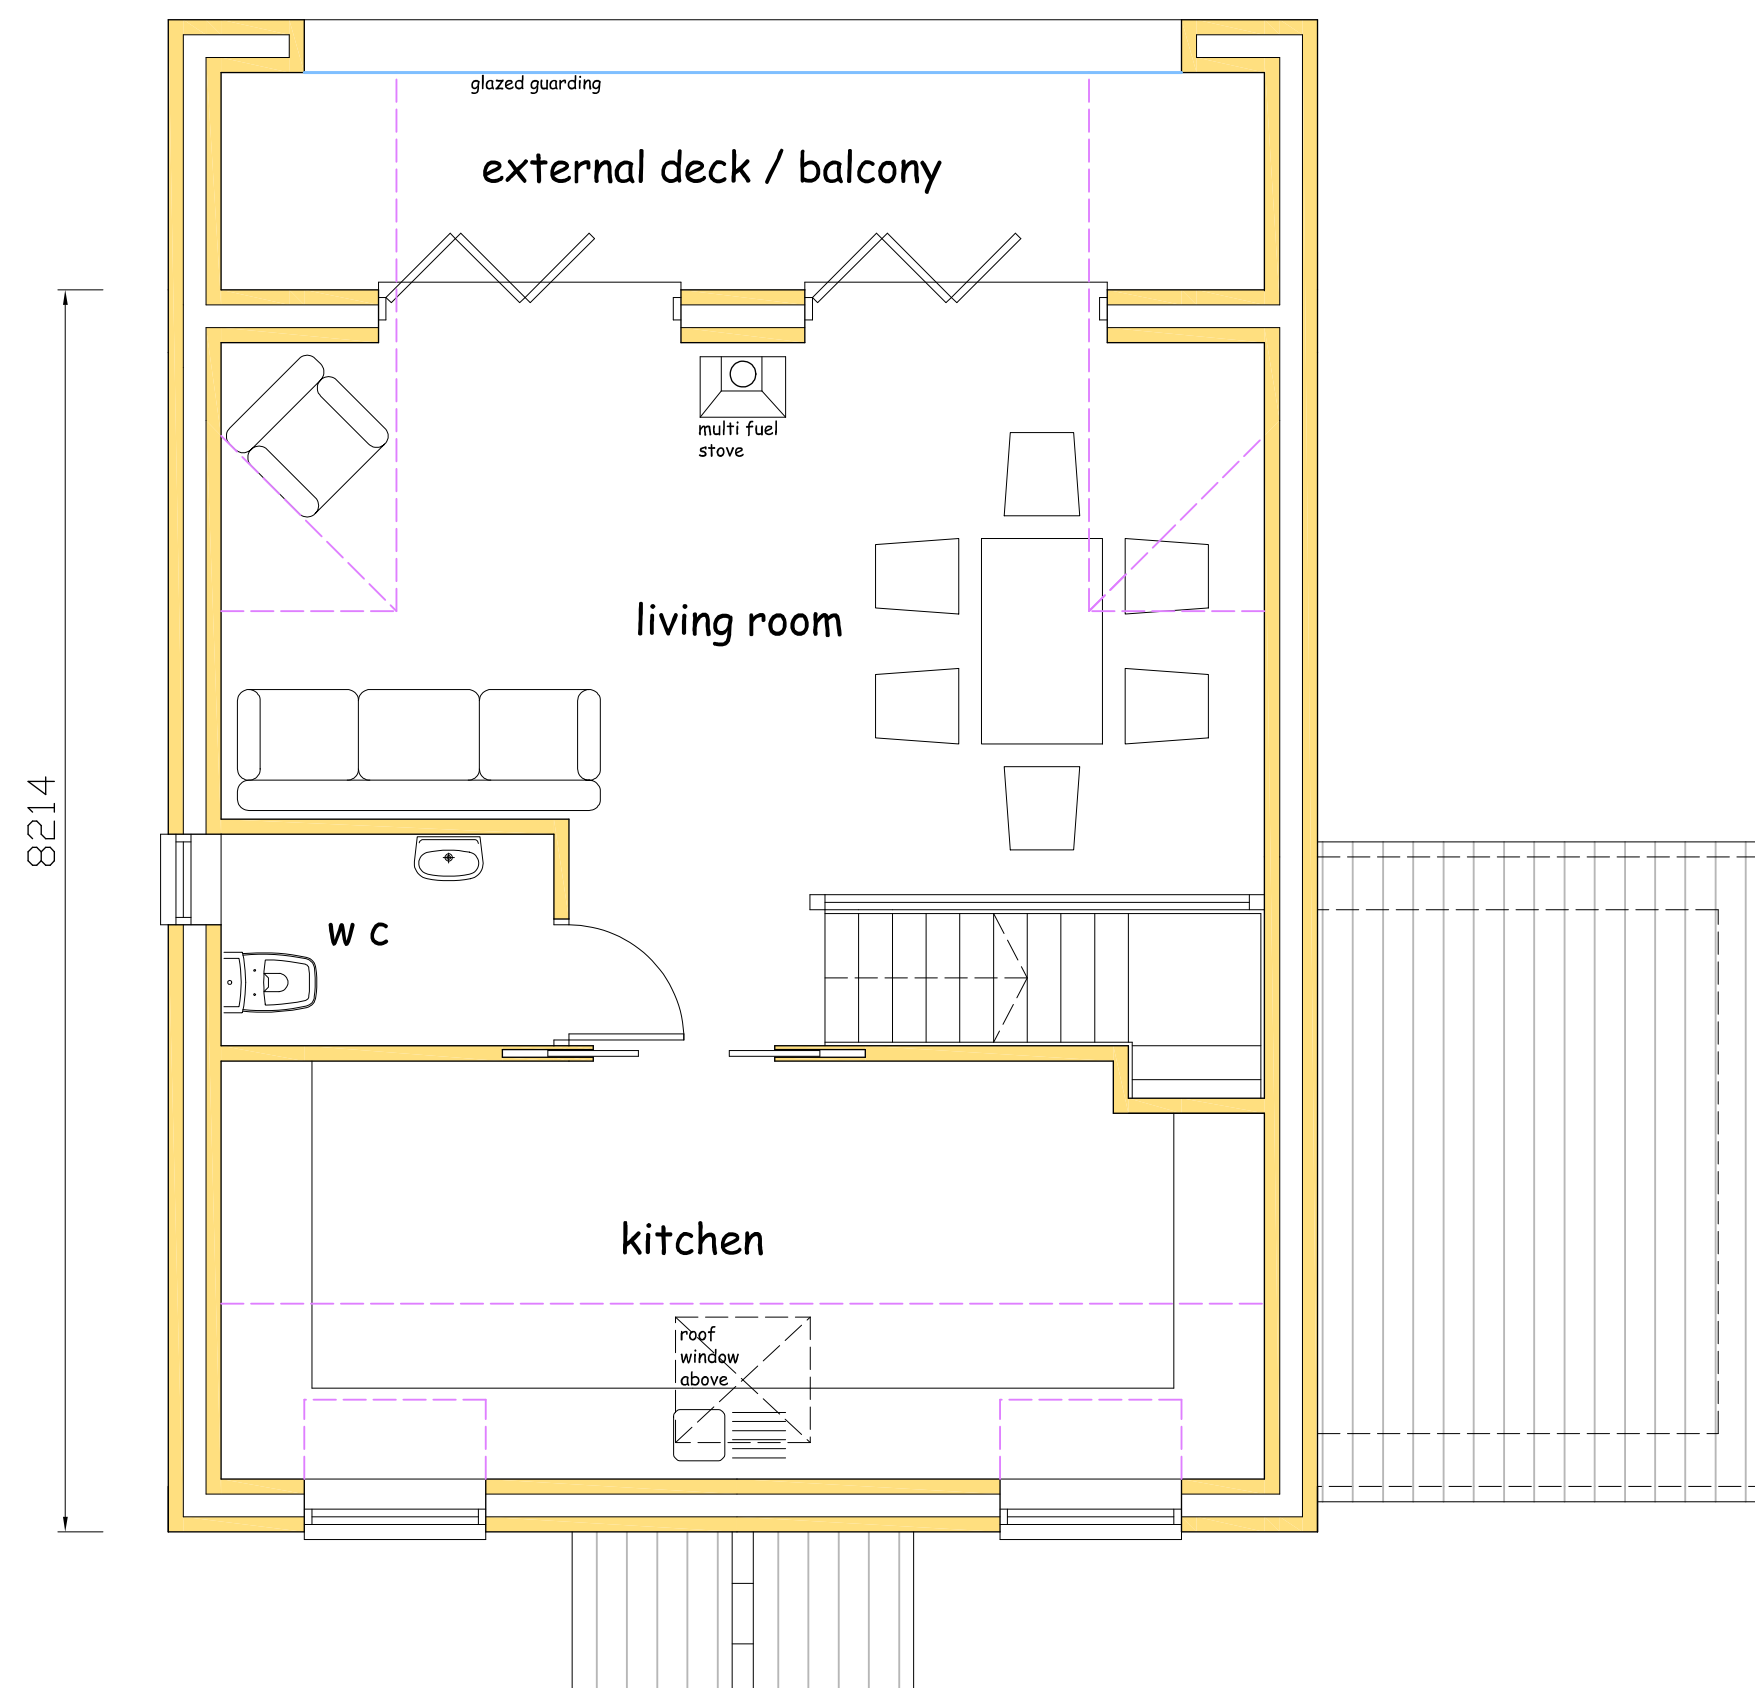

FIRST FLOOR PLAN

A	10/06/25	chimney stack added	c r
No.	Date	Revision	Initial

Project

PROPOSED DWELLING AT
IVYS COTTAGE,
SMITHS END LANE
BARLEY, ROYSTON,
HERTS SG8 8LH

Client

ANDREW NOADES

Drawing

PROPOSED PLAN

Scale 1:50 & 1:100 @ A1 Drawn C R

Checked Date May 24

Drawing No.

NOA/25/03A

This drawing and design is copyright and must not be reproduced in part or in whole without prior written consent. Contractors must verify all dimensions on site before commencing work

