




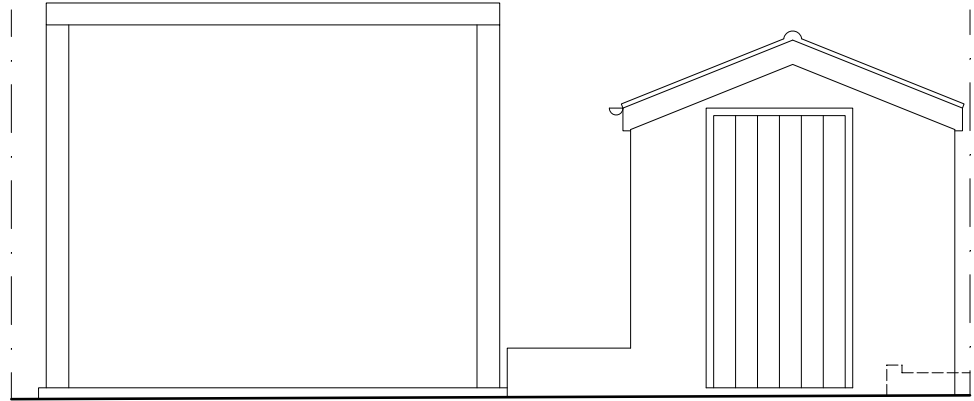


NORTH ELEVATION (as existing)

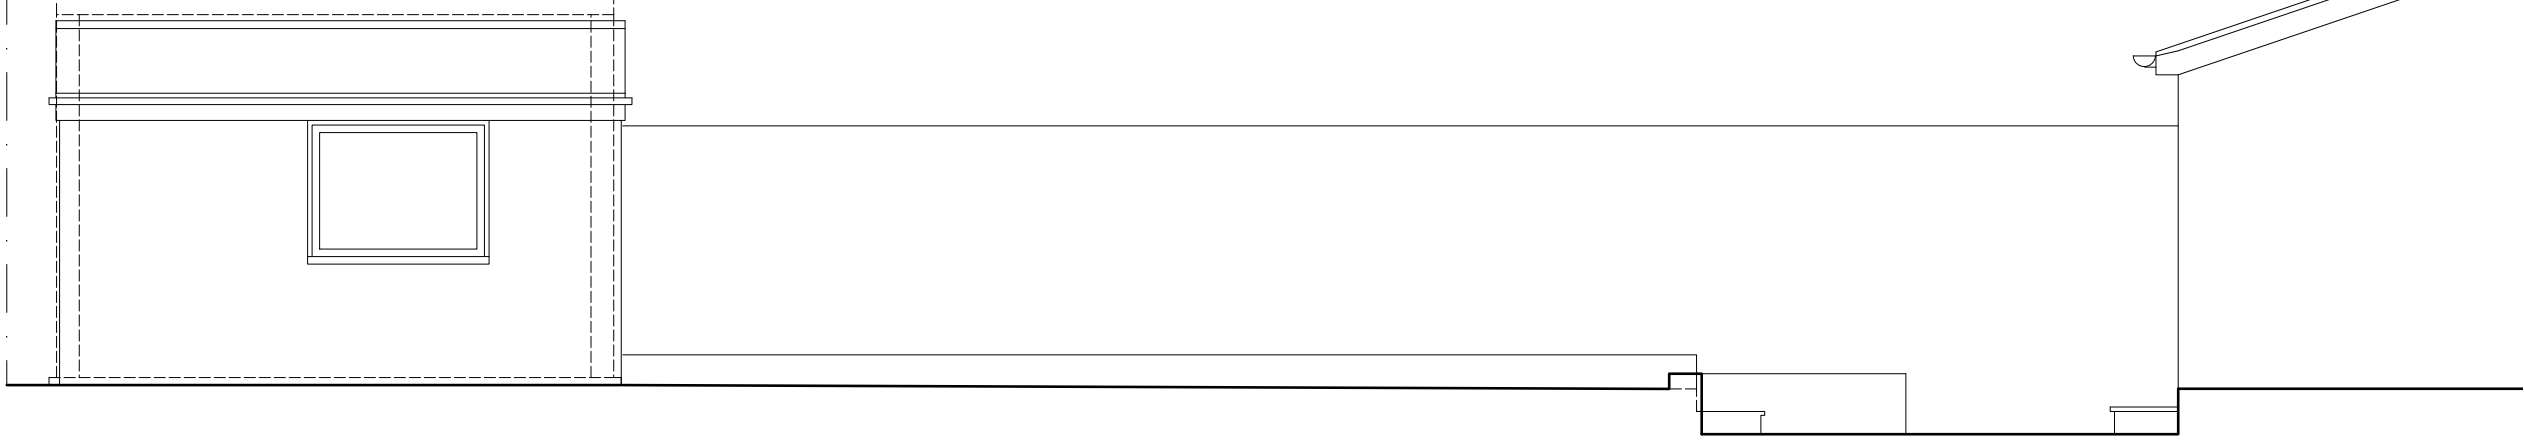


EAST ELEVATION (as existing)

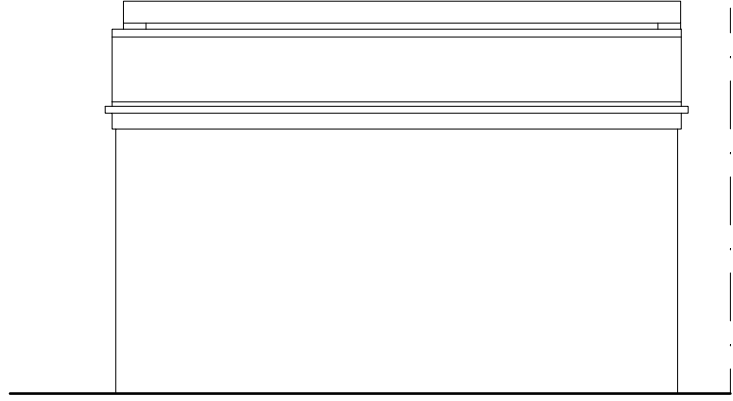

WEST ELEVATION (as existing)

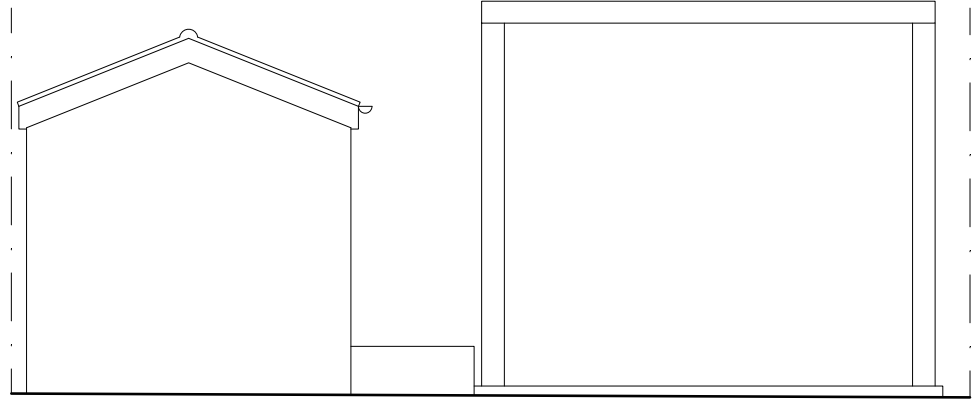


SOUTH ELEVATION (as existing)

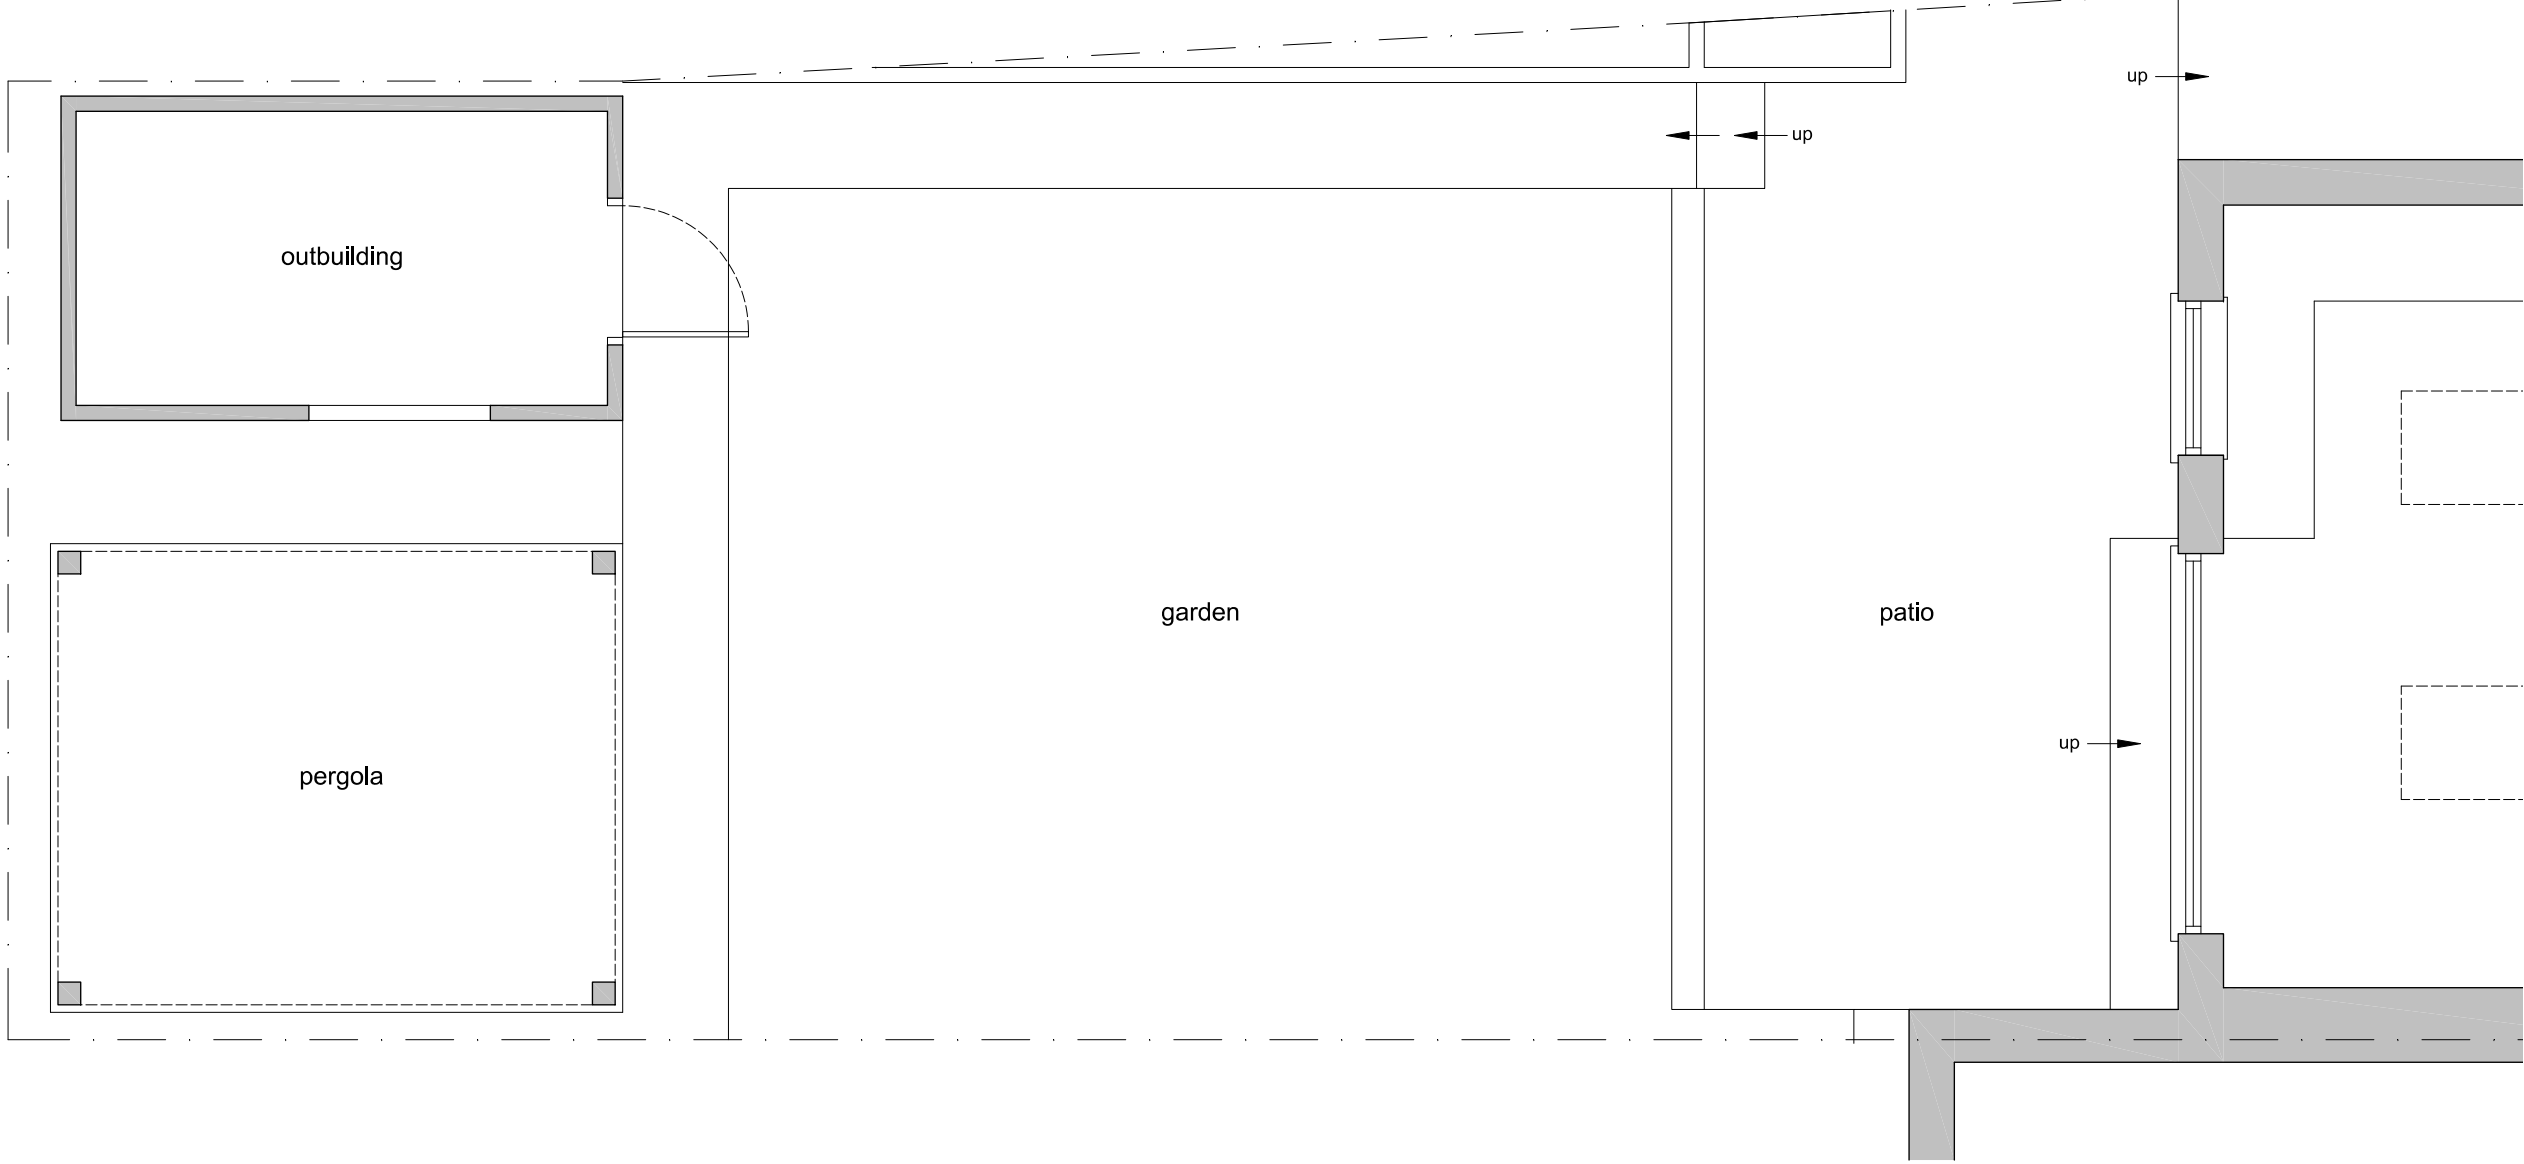


GROUND FLOOR PLAN (as existing)


OUTBUILDING AND EXTERNAL WORKS (as existing)

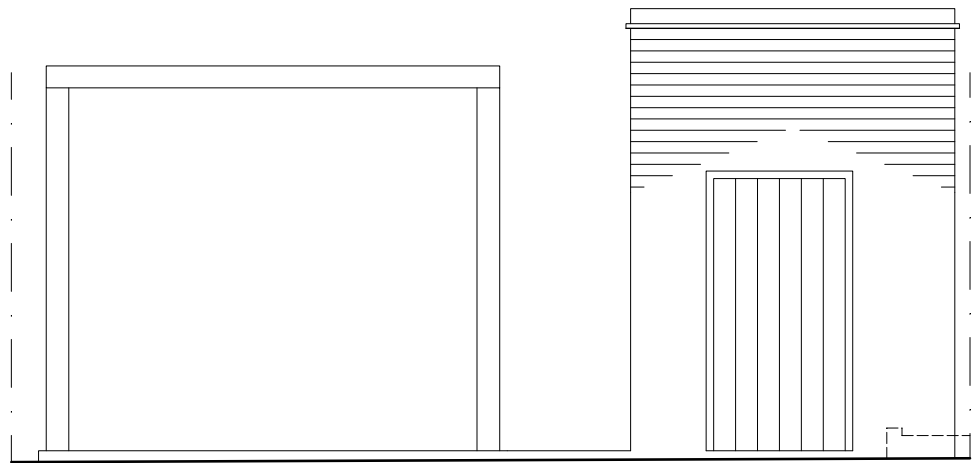


NORTH ELEVATION (as proposed)

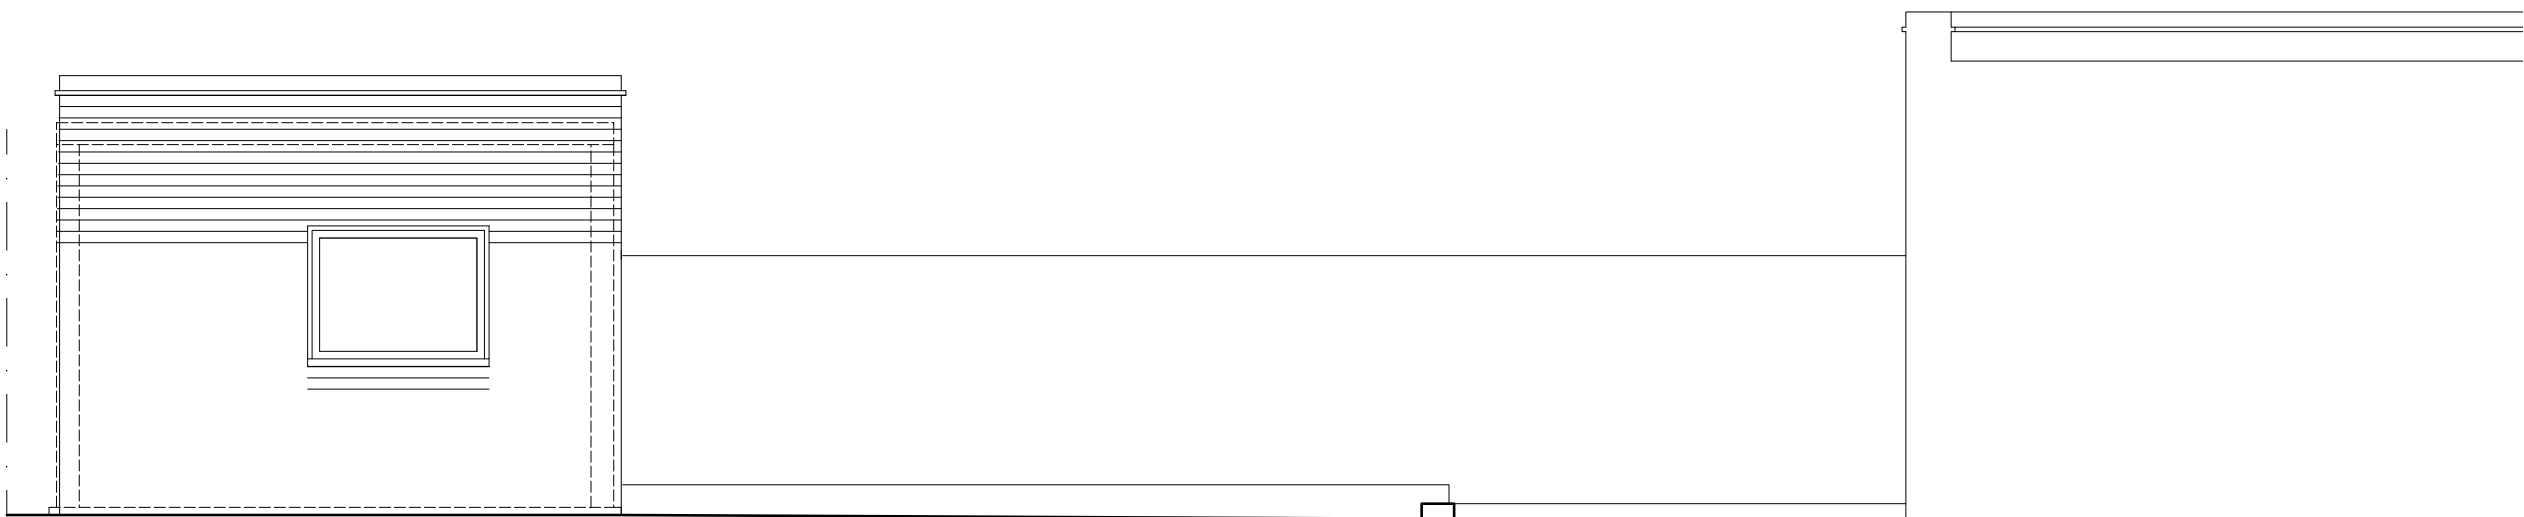


EAST ELEVATION (as proposed)

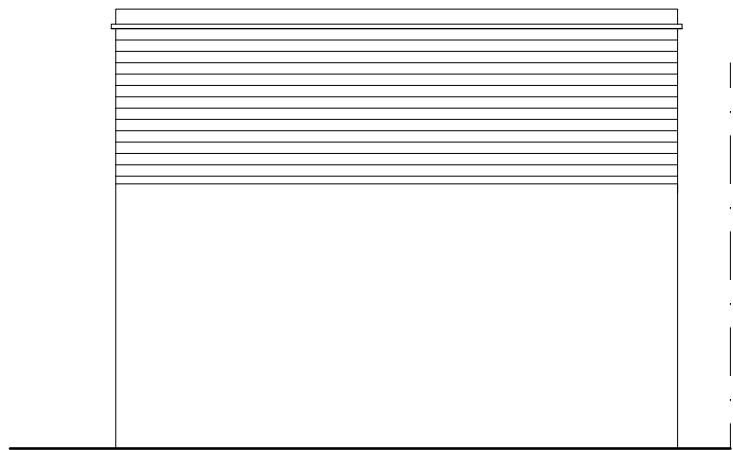

WEST ELEVATION (as proposed)

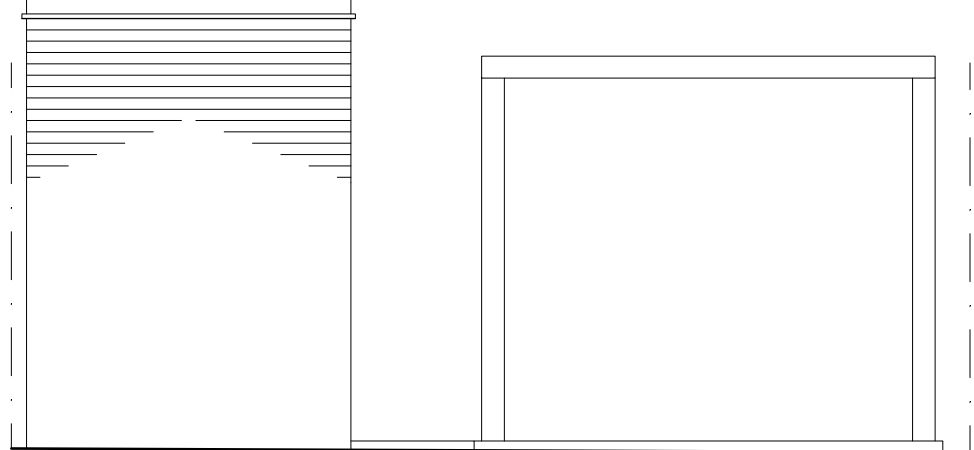

SOUTH ELEVATION (as proposed)

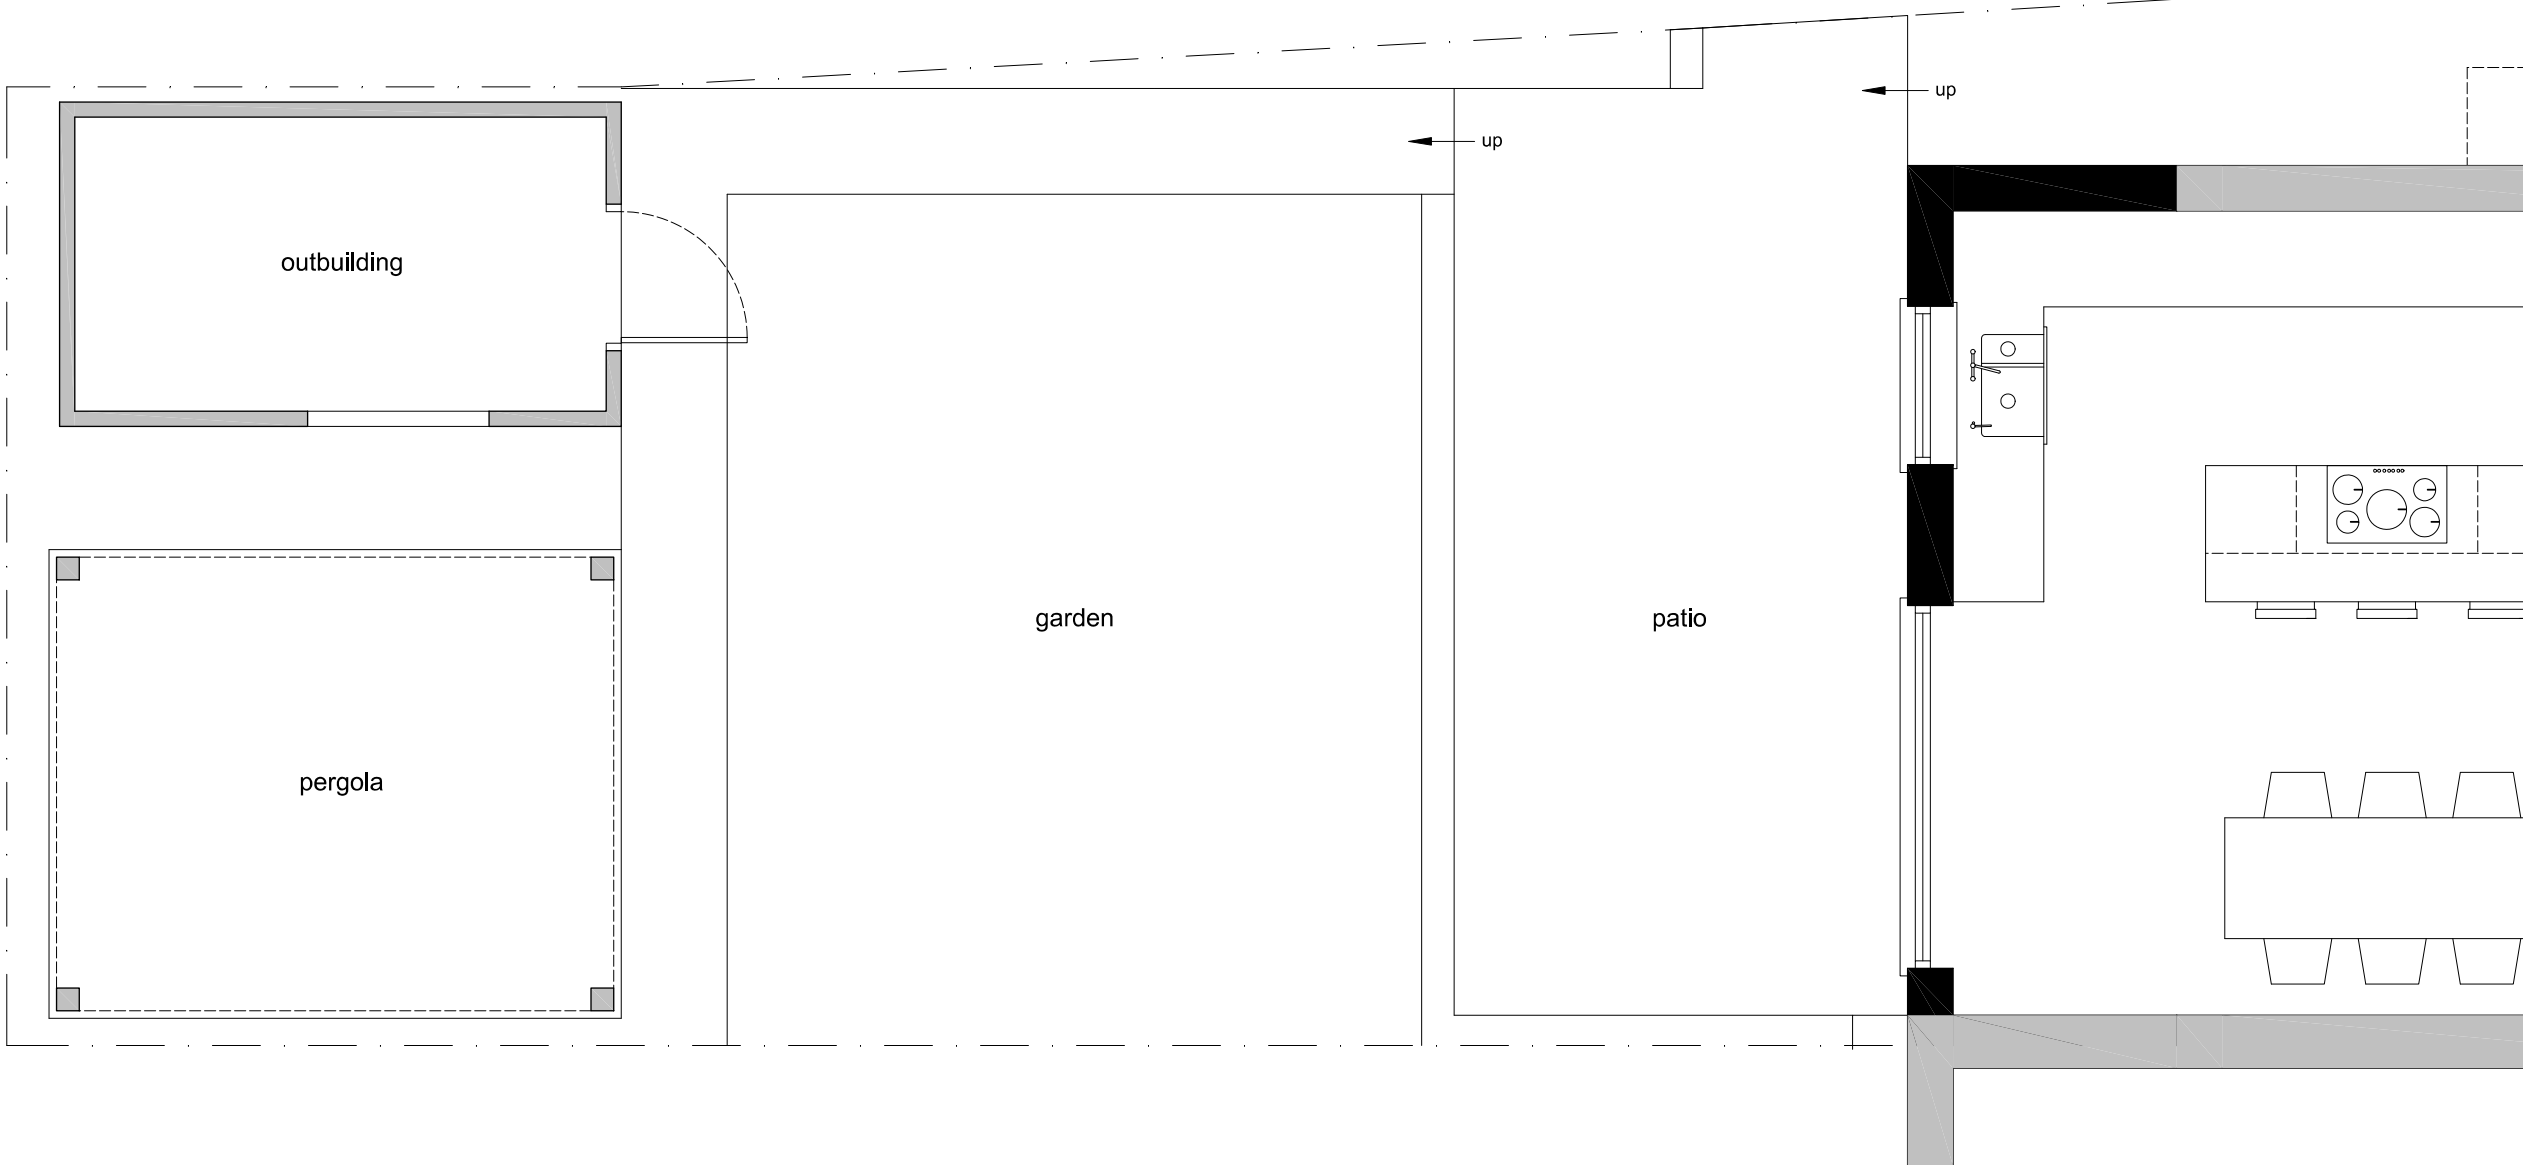

GROUND FLOOR PLAN (as proposed)

OUTBUILDING AND EXTERNAL WORKS (as proposed)


0 1 5 METRES @ 1:50 scale @ A1

GENERAL NOTES

No.	Description
01	Check all dimensions on site
02	Walls existing
03	Walls proposed
04	EXTERNAL MATERIALS EXTENSION ROOF: Three-layer felt roof EXTENSION WALLS: Facing brickwork to match existing outbuilding. EXTENSION WINDOWS: Painted timber windows with flush casements and equal sight lines. RAINWATER GOODS: Black uPVC half round gutters and rainwater pipes.

REVISIONS

Rev	Date	Description
A	Jun 25	Garden furniture omitted

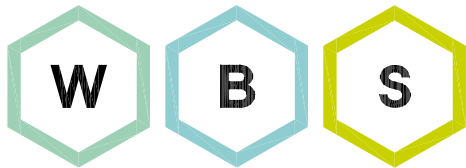

WHITEBRICK

29b Hermitage Road,
Hitchin, Hertfordshire, SG5 1BY.
info@whitebrick.studio

CLIENT

Mr and Mrs Puncher

PROJECT

Extension and Alterations at
45 Bearton Road, Hitchin,
Hertfordshire, SG5 1UE.

DRAWING TITLE

Existing and Proposed
Outbuilding Plans

INFORMATION

Job ref	2505
Drawing no.	2505-03A
Scale	1:50 @ ISOA1
Date	May 25
Drawn	CWM