





Proposed Site Plan
1 : 200

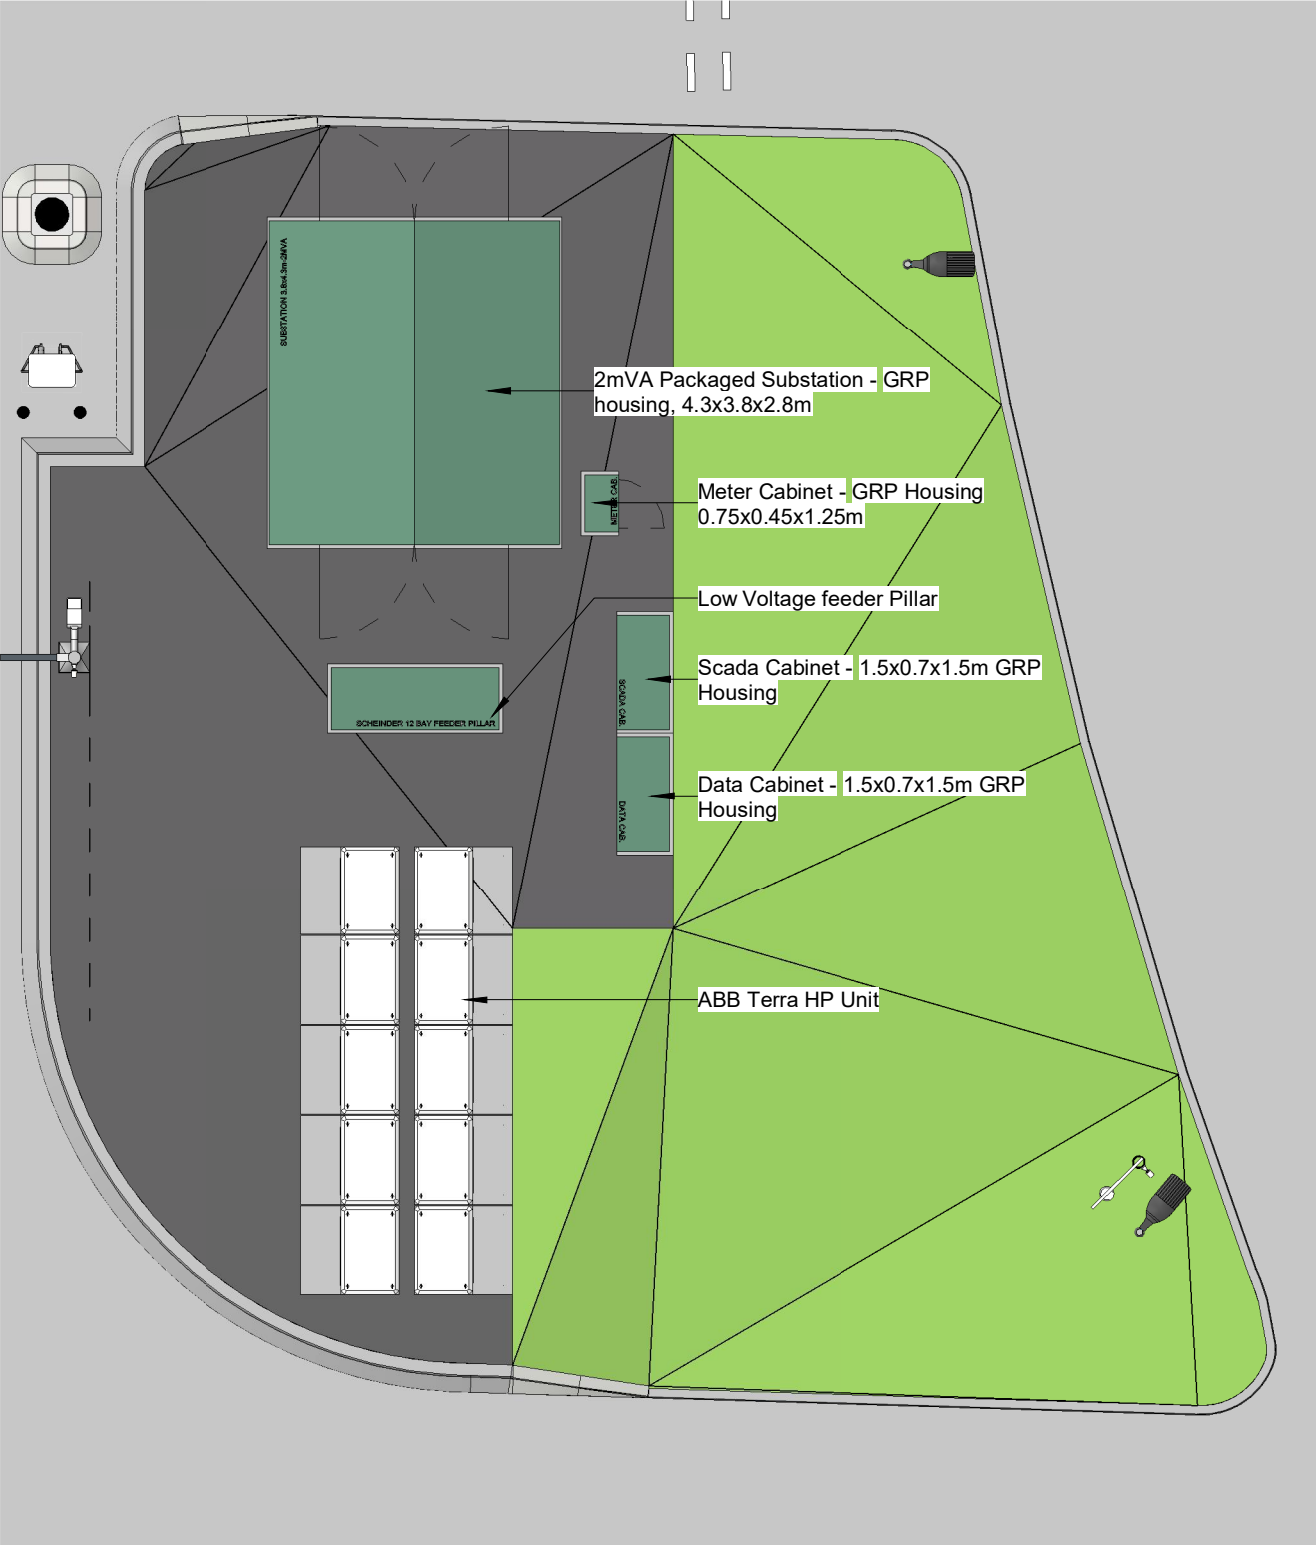

Proposed Site Plan - Callout 1
1 : 100

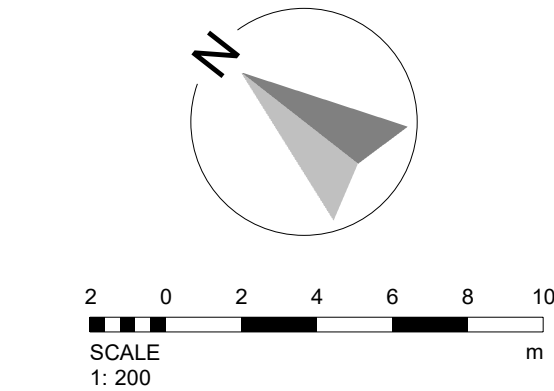

Revision	Date	By	Chk
All dimensions to be verified on site, and the Architect informed of any discrepancy. All drawings and specifications should be read in conjunction with the Health and Safety Plan, all conflicts should be reported to the appointed Principal Designer.			



GRIDSERVE e-HGV Hub - Baldock A1(M),10, Radwell, Baldock, SG7 5TR			
Sheet Name: Proposed Site Plan			
Purpose of issue: Planning		Status:	
Date: 05/09/24		Checked by: SJH	
Drawn by: RS		Scale @ A1: As indicated	
Project No: 8914		Revision:	
Drawing No : 8914-BOW-A0-00-DR-A-0105			