


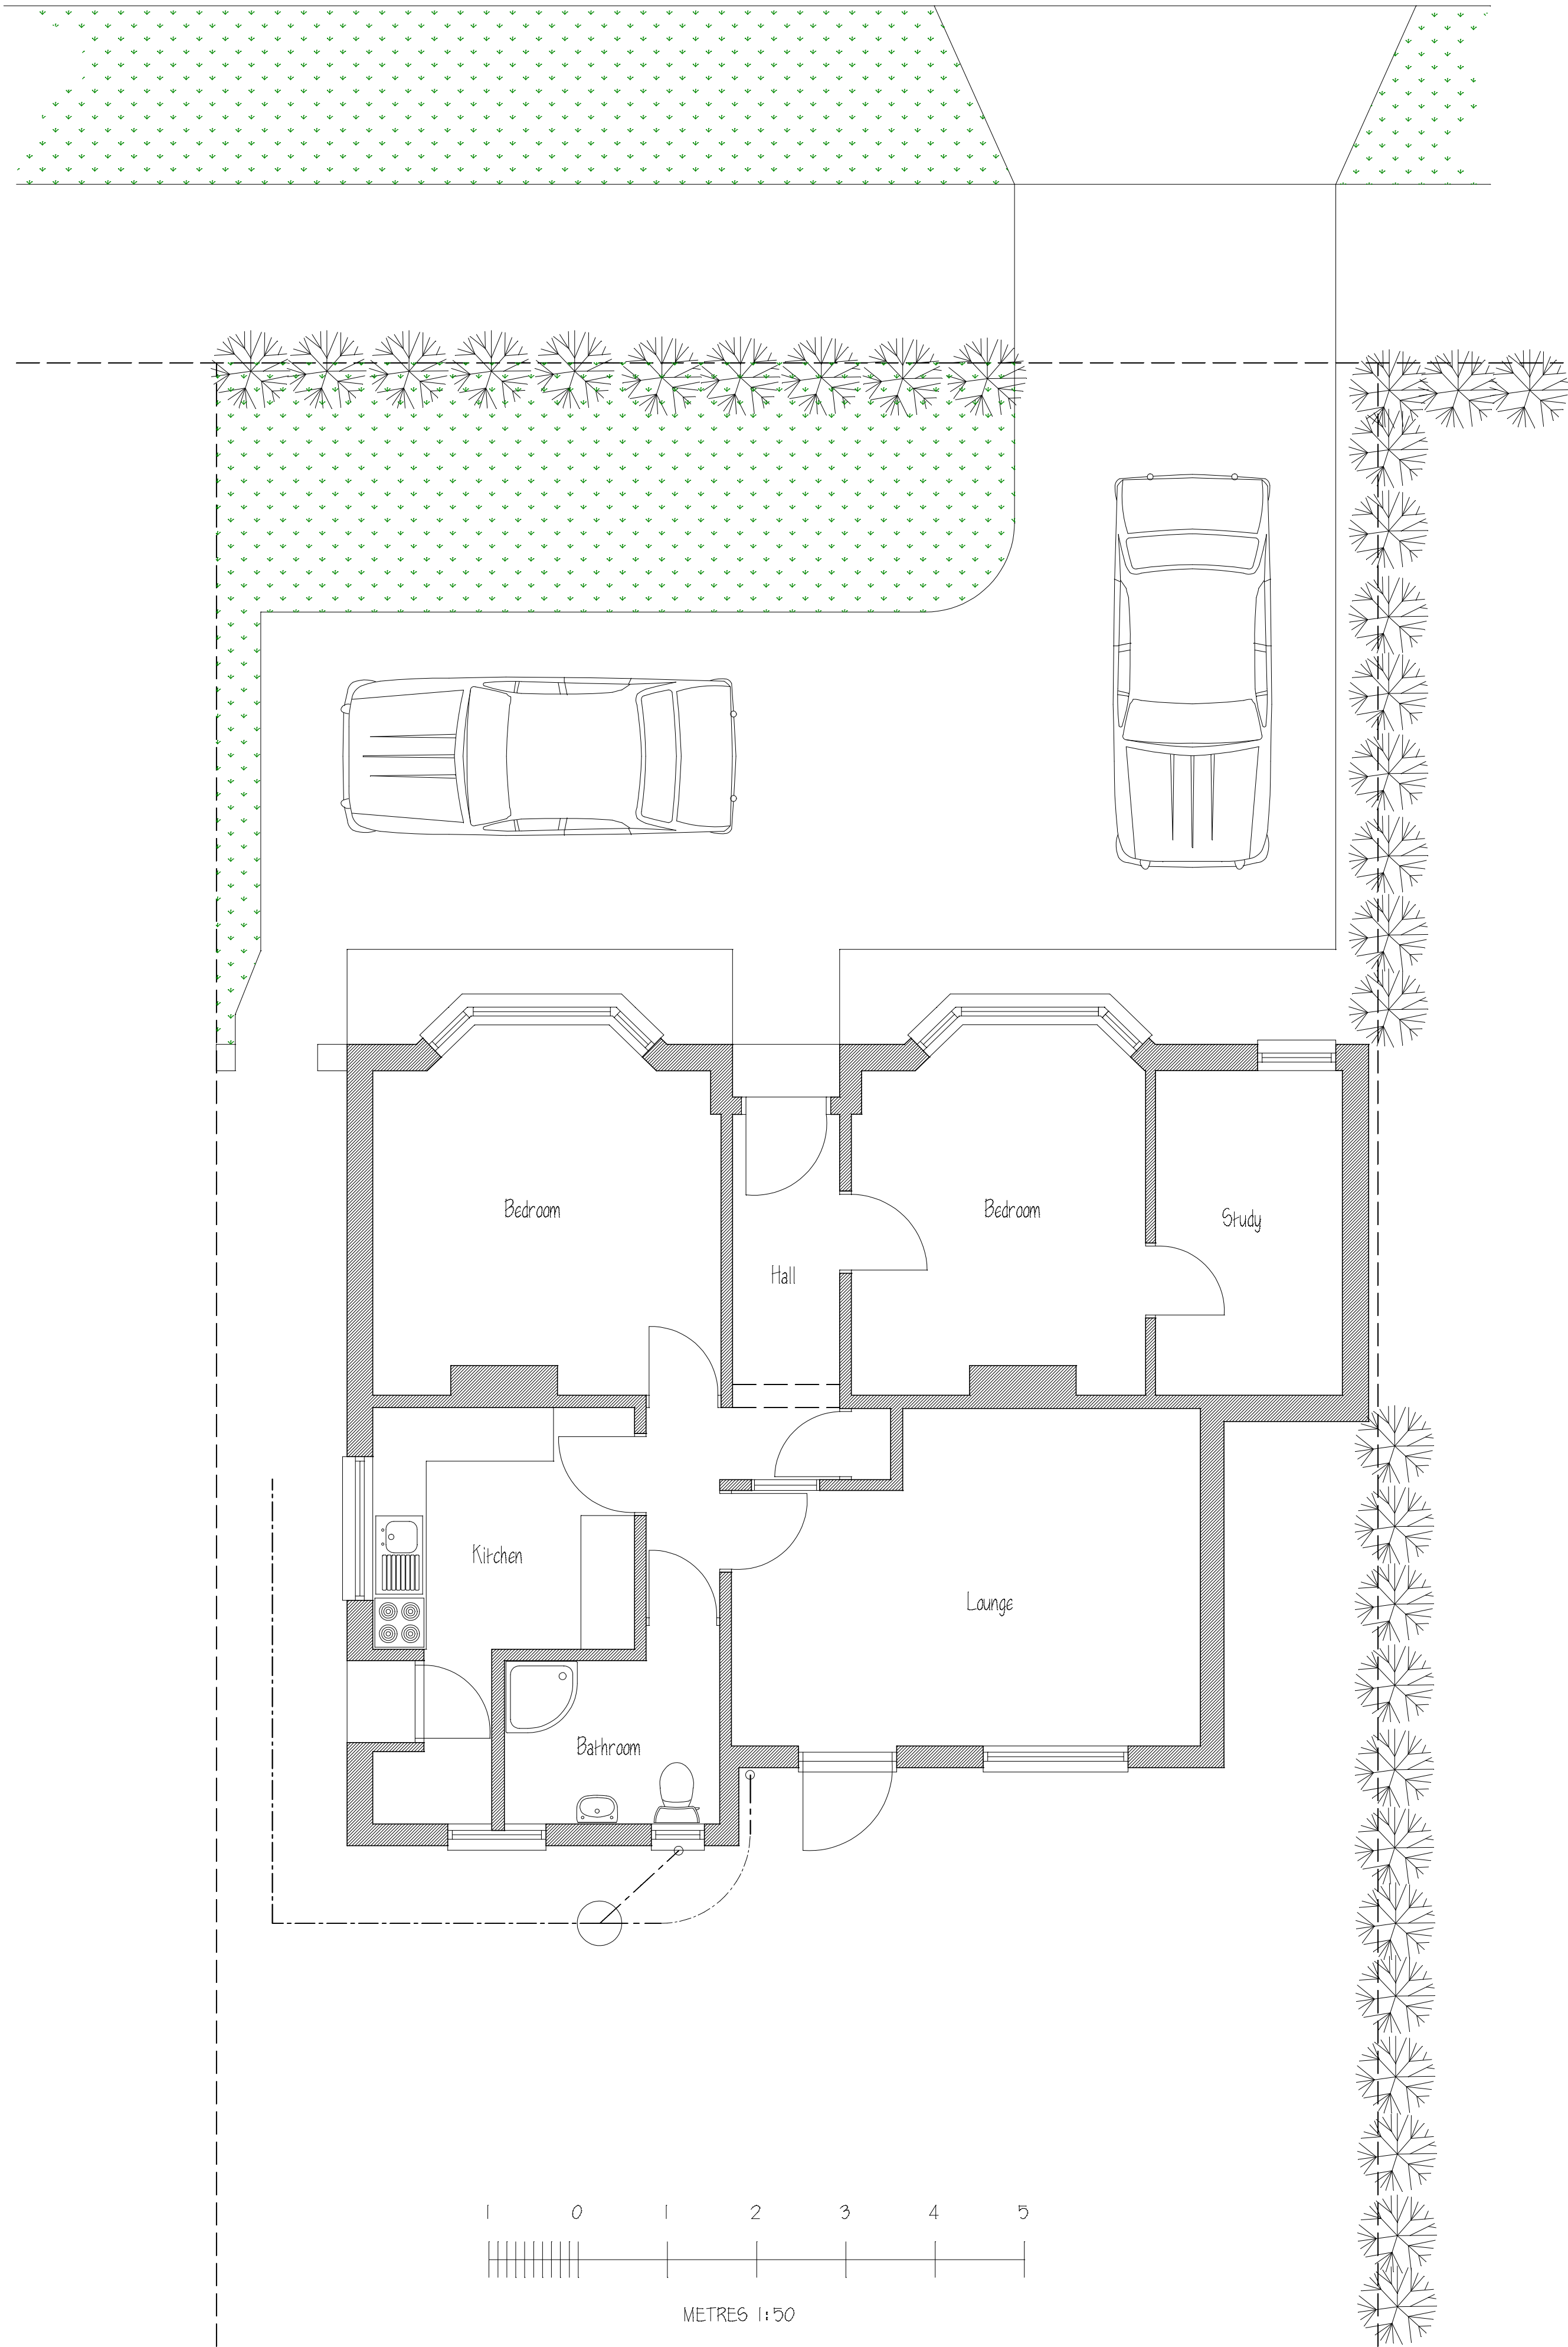


Front Elevation (East)




Side Elevation (North)




Rear Elevation (West)

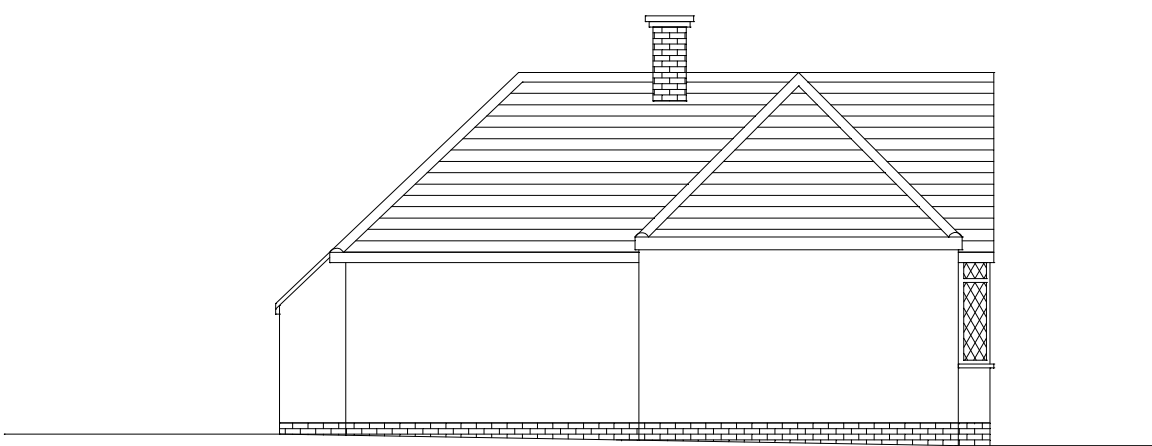

Side Elevation (South)

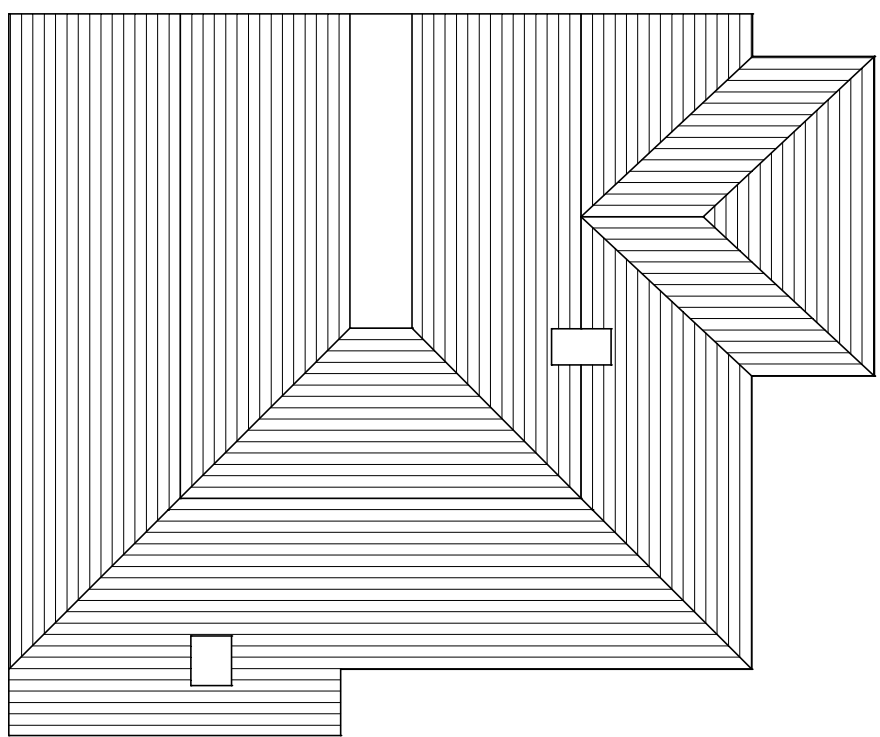


Roof Plan

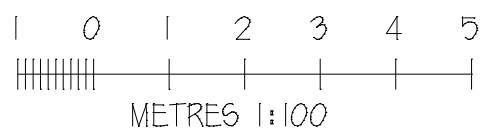

ALL DIMENSIONS & INFORMATION FOUND ON THESE DRAWINGS ARE TO BE CHECKED BY THE CONTRACTOR PRIOR TO COMMENCEMENT OF ANY WORKS ON SITE.
ANY DISCREPANCIES FOUND ARE TO BE DISCUSSED WITH 'ARIA DESIGN'.
IF IN DOUBT - 'ASK'
DO NOT SCALE FROM THESE DRAWINGS
THIS DRAWING IS FOR PLANNING PURPOSES ONLY

REVISIONS:-

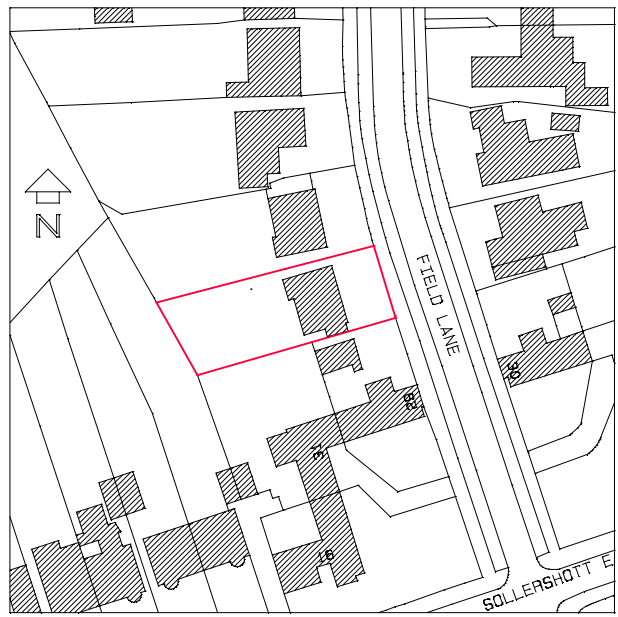

NOTES:- Location Plan 1:1250 Ordnance Survey Licence No 422337



Site Plan 1:500 Ordnance Survey Licence No 422337

PROJECT:-
27 Field Lane
Letchworth Garden City
Herts

TITLE:-
Plans and Elevations
As Existing

SCALE:- 1:50, 1:100(A1) JOB/DRG. No:-
DATE:- Feb 2025 1562:01

Aria Design
ARCHITECTURAL DESIGNS AND SURVEYS
90 Chertsey Rise
Sieveage
Hertfordshire SG2 9JL
Tel (01438) 231641 Mob 07780 928317