



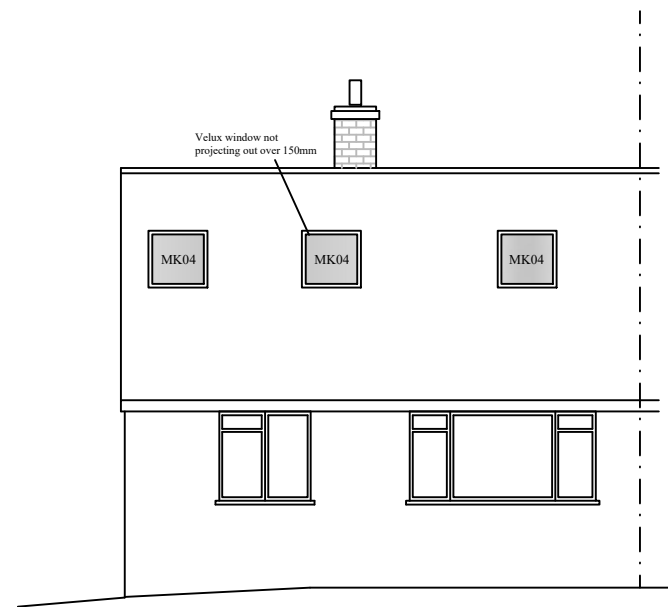

PROPOSED FRONT ELEVATION



PROPOSED SIDE ELEVATION

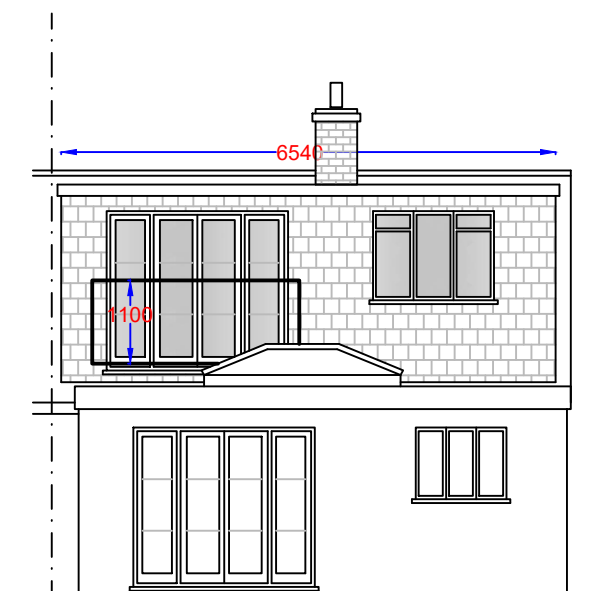


PROPOSED REAR ELEVATION

Dormer Volumes:

	H	D	W
V1 - Rear dormer	$\frac{1}{2}$	2.46	4.20 x 6.54


TOTAL VOLUME: 33.79m3

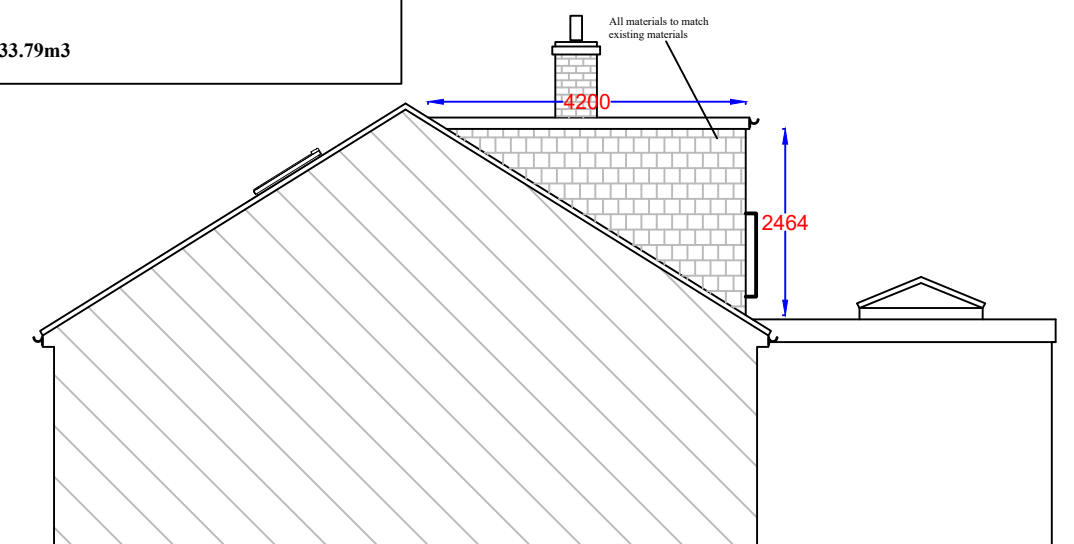

PROPOSED SIDE ELEVATION

Notes

All drawings to be signed off by building control before the commencement of any works. If works commence on a Building Notice, the Builder/property owner commences works at their own risk and ELA Design (or its Officer's) cannot accept any liability whatsoever for these works carried out.

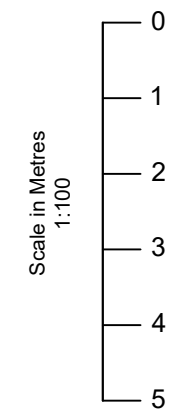

Rev	Date	Details	By
A	25/06/26	Revision A	CE

Project: Loft Conversion

Drawing: Proposed Elevations

Address: 9 Manor Crescent,
Hitchin, SG4 9LY

Drawing N°: ELA/5 Rev: A

A3 Scale: 1:100 Drawn By: CE Job No: 3600 Date: 25/06/26



ELA Design
Beechcroft
Riverside Avenue
Broxbourne
Herts
EN10 6RA
www.ela-design.co.uk

ELA Design
Beechcroft
Riverside Avenue
Broxbourne
Herts
EN10 6RA
Tel:- 07979510821