




EAST ELEVATION
1 : 200

NEW HEDGING

EXISTING FENCE

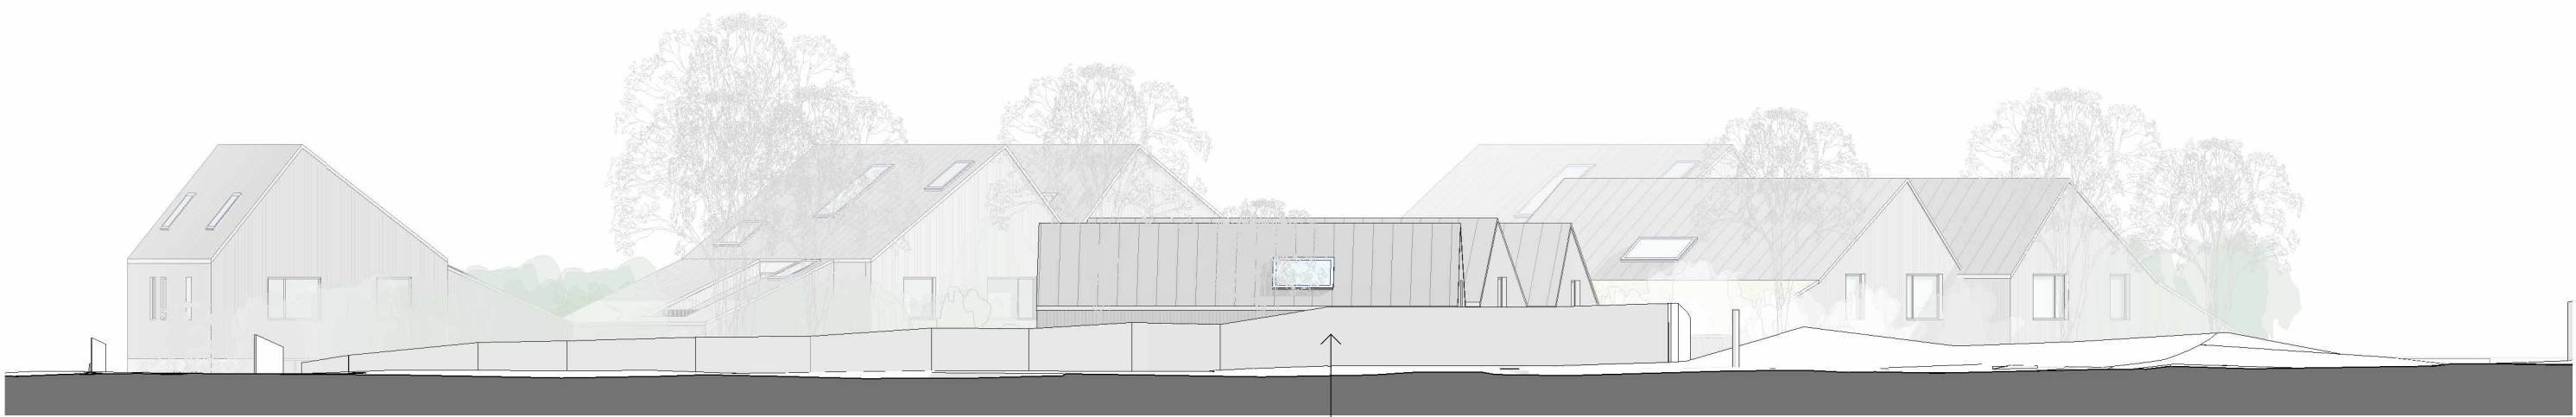


WEST ELEVATION (LONDON ROAD)
1 : 200

EXISTING FENCE

SCALE 1:200 @ A2
0m 2m 4m 6m 8m 10m

NOTES:

KEY PLAN:

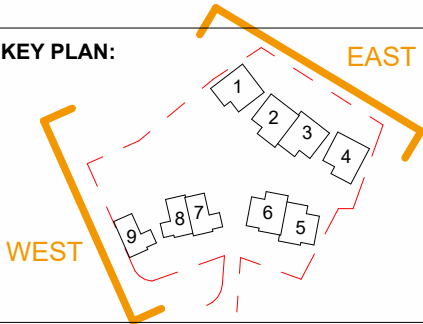

REVISION:

DATE	REVISION	DESCRIPTION
20.05.26	P1	PLANNING SUBMISSION

This drawing is for planning purposes only.
Positions or details of windows, doors, or
building fabric to adjoining properties are
indicative only. They may not have been
surveyed accurately due to limited access.

TAS
ARCHITECTS
CAMBRIDGE 6 Highworth Avenue, CB4 2BG
HERTFORDSHIRE 12 Lark Street, 9-12 Clarence Rd Dept.
Berkhamsted, Hertfordshire, HPA 3AS
LONDON 4 Lime Yard, Spallier St, London, E1 6LX
SUFFOLK The Forge, Ipswich, Suffolk, IP9 1AX
T: +44 (0)207 943 0707 E: hello@tasarchitects.co.uk

PROJECT ADDRESS:	Pound Farm, London Road, St Ippolyts, SG4 7NE	
CLIENT:	Dave Fisk	
DRAWING NAME:	EAST & WEST ELEVATIONS - PROPOSED	
PURPOSE:	PLANNING	
DRAWING NO.:	P394_GA_0.08	P1
ISSUE NO.:		
SCALE:	As indicated @ A2	