



4-BED ELEVATIONS - TYPE 2B
HOUSE 5, 6

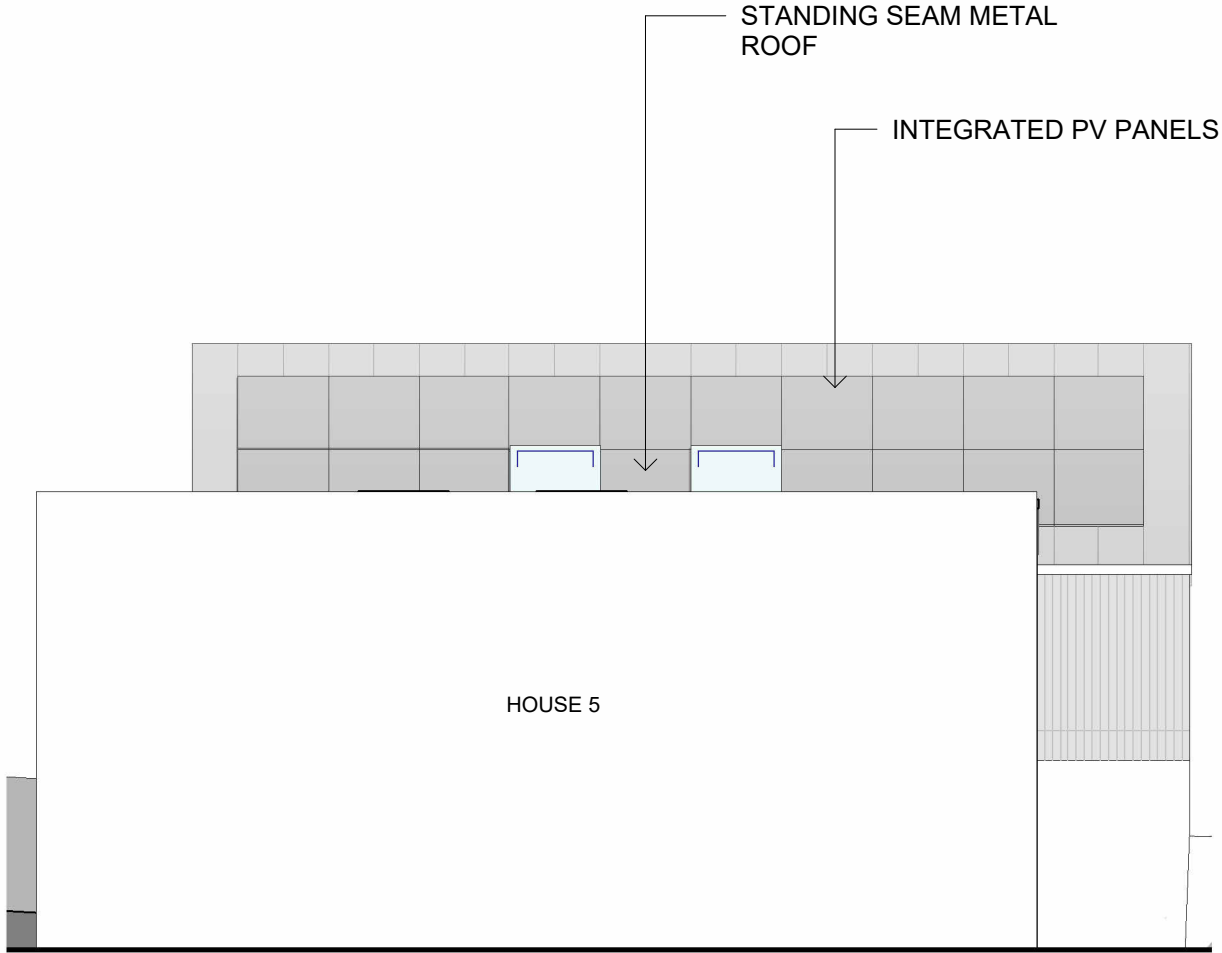


HOUSE 6 - NORTH ELEVATION
1 : 100



HOUSE 6 - EAST ELEVATION
1 : 100

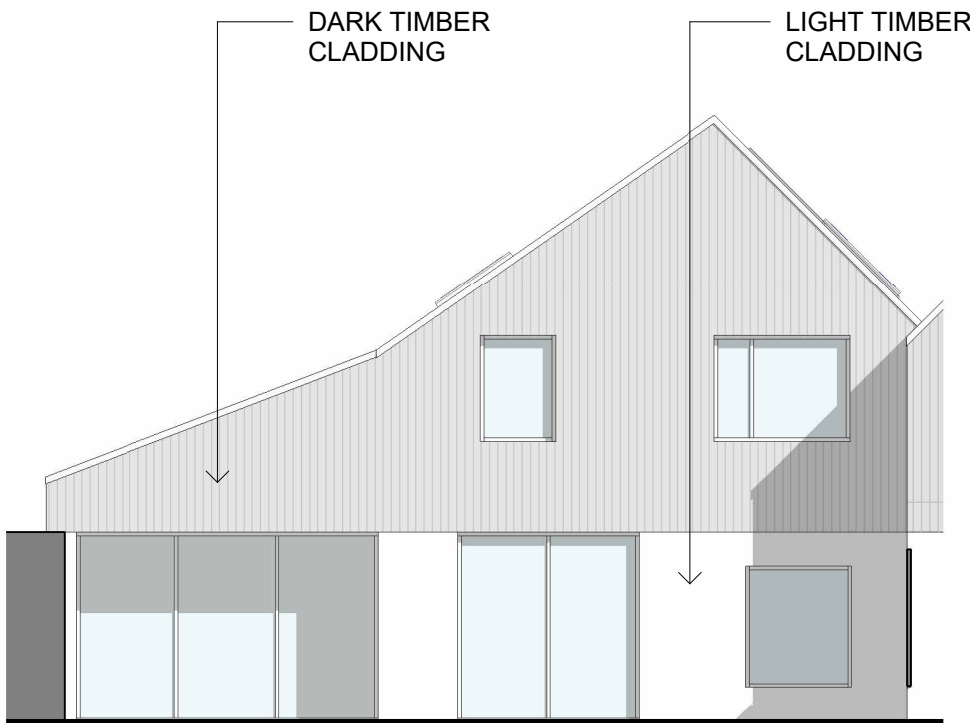

HOUSE 6 - SOUTH ELEVATION
1 : 100

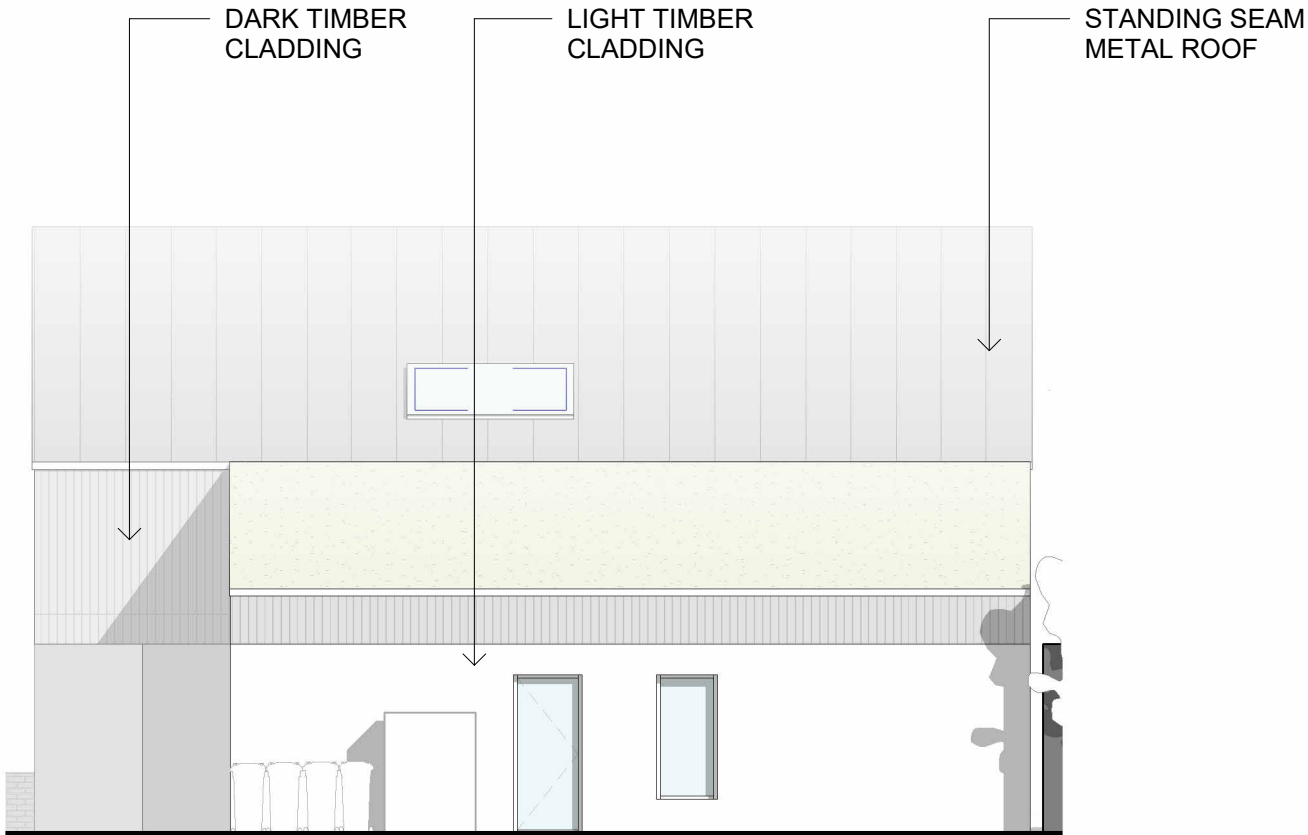


HOUSE 6 - WEST ELEVATION
1 : 100

SCALE 1:100 @ A2
0m 1m 2m 3m 4m 5m

NOTES:

KEY PLAN:

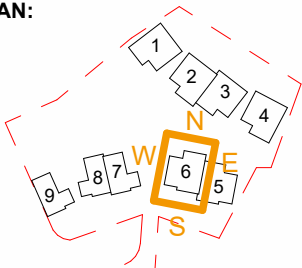

REVISION:

DATE	REVISION	DESCRIPTION
20.05.26	P1	PLANNING SUBMISSION

This drawing is for planning purposes only.
Positions or details of windows, doors, or
building fabric to adjoining properties are
indicative only. They may not have been
surveyed accurately due to limited access.

TAS
ARCHITECTS

CAMBRIDGE 8 Highworth Avenue, CB4 2BG
HERTFORDSHIRE 12 Lark Street, 9-12 Clarence Rd Depot,
Buckingham, Hertfordshire, HPA 3AS
LONDON 4 Lime Yard, Spallman St, London, E1 6LX
SUFFOLK The Forge, Ipswich, Suffolk, IP9 1AX
T: +44 (0)207 943 0707 E: hello@tasarchitects.co.uk

PROJECT ADDRESS:	Pound Farm, London Road, St Ippolyts, SG4 7NE	
CLIENT:	Dave Fisk	
DRAWING NAME:	4-BED (TYPE 2B) - ELEVATIONS	
PURPOSE:	PLANNING	
DRAWING NO.:	P394_GA_0.13	P1
ISSUE NO.:		
SCALE:	As indicated @ A2	