




4-BED ELEVATIONS - TYPE 2A
HOUSE 1, 2, 3, 4

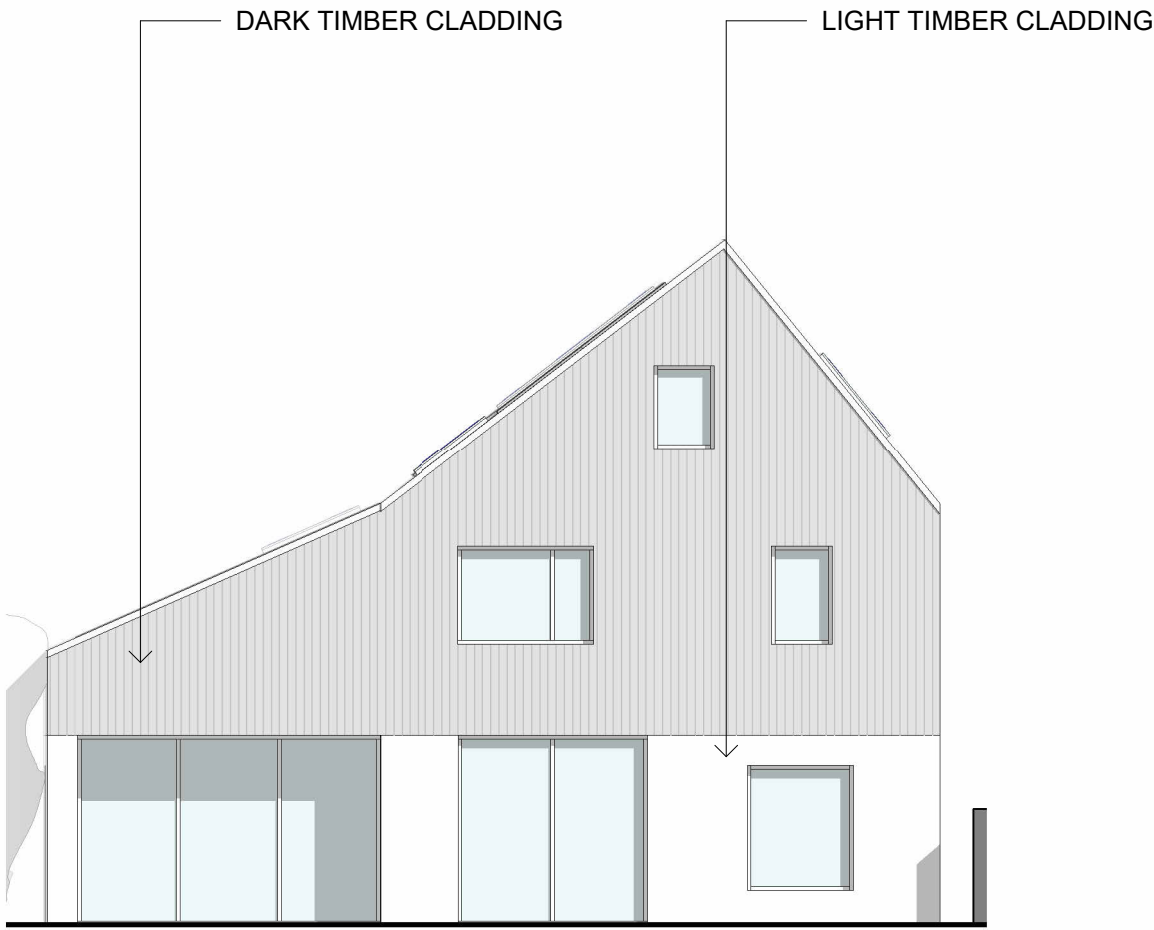


HOUSE 1 - NORTHEAST ELEVATION
1 : 100

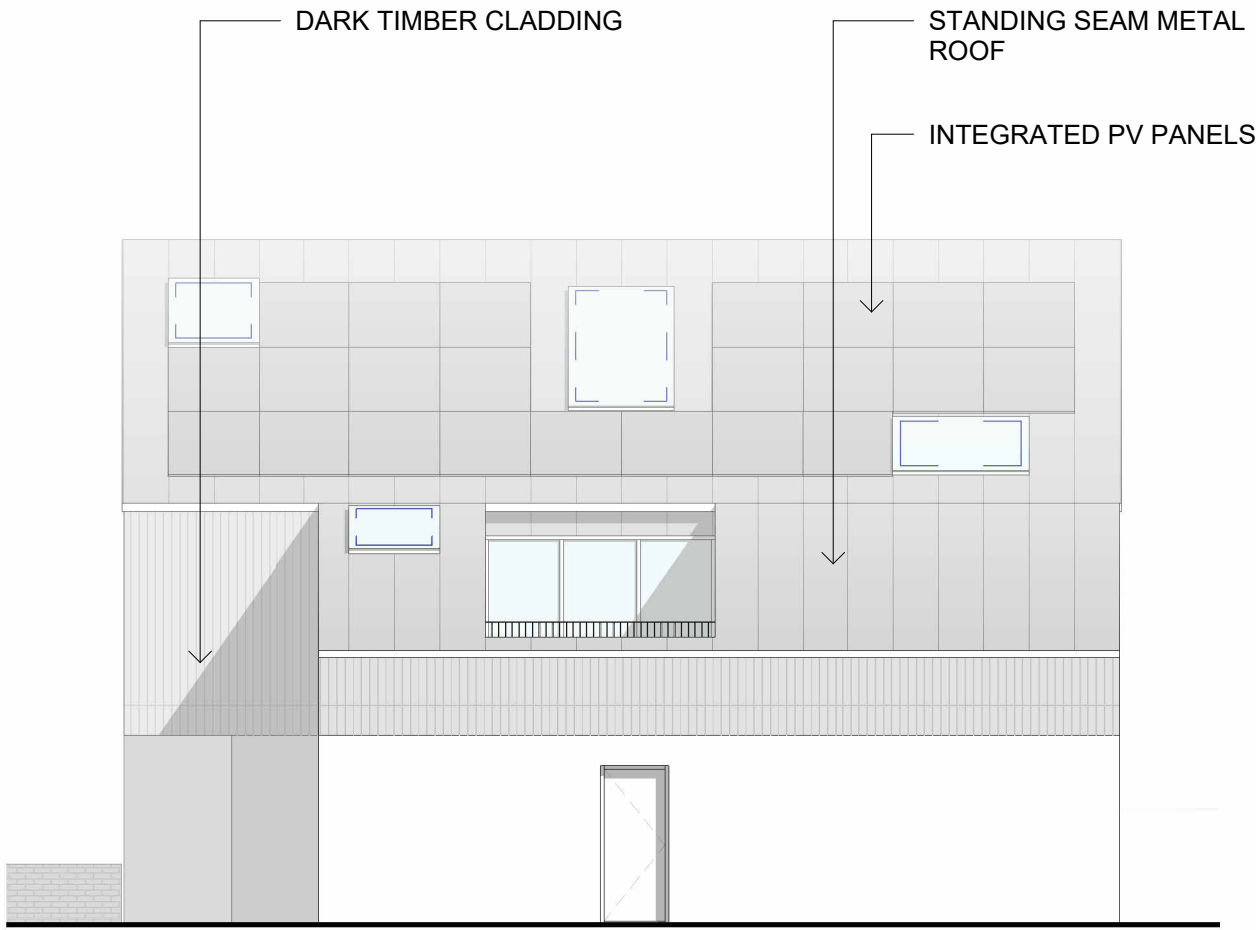

HOUSE 1 - SOUTHEAST ELEVATION
1 : 100

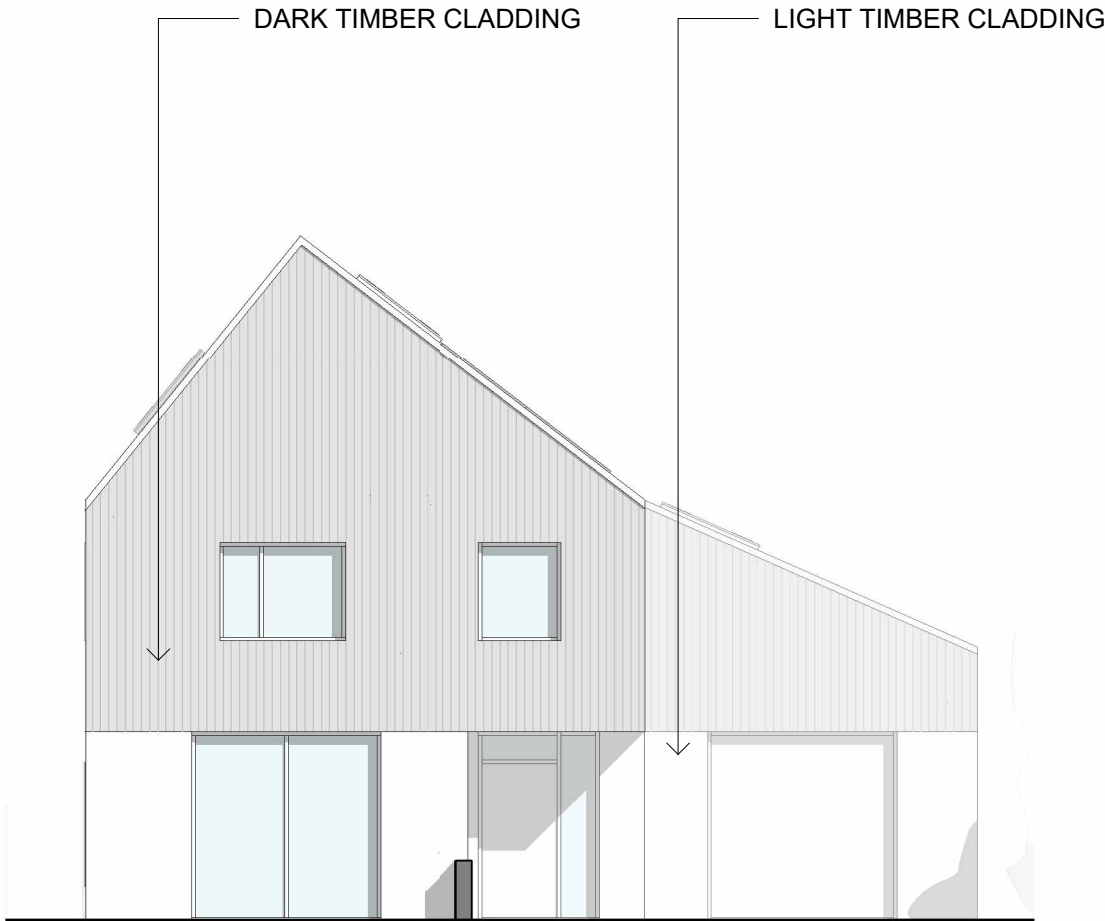

HOUSE 1 - SOUTHWEST ELEVATION
1 : 100

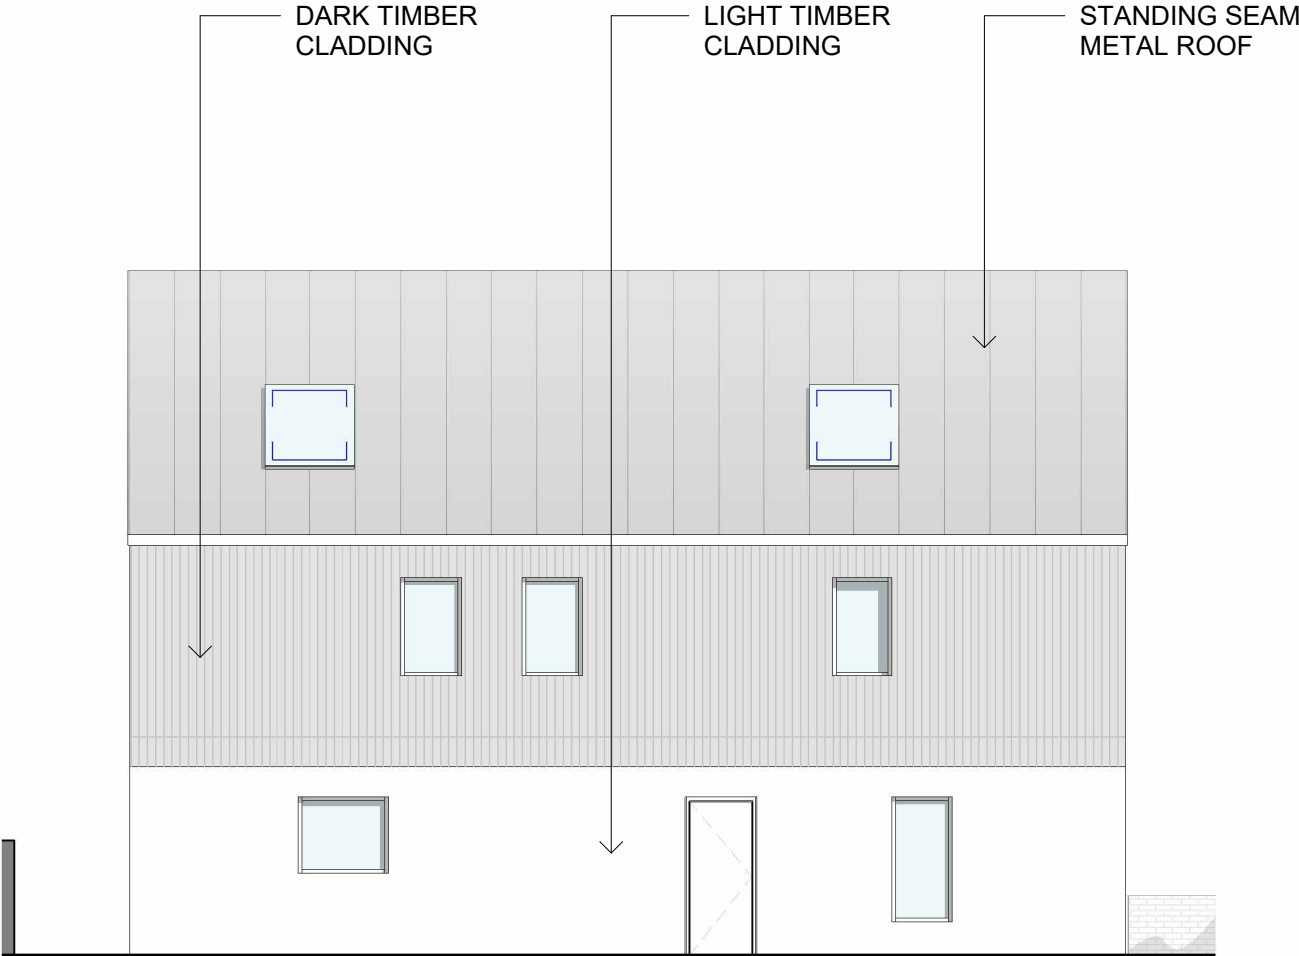

HOUSE 1 - NORTHWEST ELEVATION
1 : 100

SCALE 1:100 @ A2 0m 1m 2m 3m 4m 5m	NOTES:	KEY PLAN:	REVISION: <table><tr><th>DATE</th><th>REVISION</th><th>DESCRIPTION</th></tr><tr><td>20.05.26</td><td>P1</td><td>PLANNING SUBMISSION</td></tr></table>	DATE	REVISION	DESCRIPTION	20.05.26	P1	PLANNING SUBMISSION	This drawing is for planning purposes only. Positions or details of windows, doors, or building fabric to adjoining properties are indicative only. They may not have been surveyed accurately due to limited access.	TAS ARCHITECTS CAMBRIDGE 6 Highworth Avenue, CB4 2BG HERTFORDSHIRE 12 Lark Street, 9-12 Clarence Rd Depot, Betchamstead, Hertfordshire, HX4 3AS LONDON 4 Lime Yard, Spelman St, London, E1 6LX SUFFOLK The Forge, Ipswich, Suffolk, IP9 1AX T: +44 (0)207 043 0727 E: hello@tasarchitects.co.uk	<table><tr><td>PROJECT ADDRESS:</td><td colspan="2">Pound Farm, London Road, St Ippolyts, SG4 7NE</td></tr><tr><td>CLIENT:</td><td colspan="2">Dave Fisk</td></tr><tr><td>DRAWING NAME:</td><td colspan="2">4-BED (TYPE 2A) - ELEVATIONS</td></tr><tr><td>PURPOSE:</td><td colspan="2">PLANNING</td></tr><tr><td>DRAWING NO.:</td><td>P394 _ GA_0.12</td><td>P1</td></tr><tr><td>ISSUE NO.:</td><td colspan="2"></td></tr><tr><td>SCALE:</td><td colspan="2">As indicated @ A2</td></tr></table>	PROJECT ADDRESS:	Pound Farm, London Road, St Ippolyts, SG4 7NE		CLIENT:	Dave Fisk		DRAWING NAME:	4-BED (TYPE 2A) - ELEVATIONS		PURPOSE:	PLANNING		DRAWING NO.:	P394 _ GA_0.12	P1	ISSUE NO.:			SCALE:	As indicated @ A2	
DATE	REVISION	DESCRIPTION																															
20.05.26	P1	PLANNING SUBMISSION																															
PROJECT ADDRESS:	Pound Farm, London Road, St Ippolyts, SG4 7NE																																
CLIENT:	Dave Fisk																																
DRAWING NAME:	4-BED (TYPE 2A) - ELEVATIONS																																
PURPOSE:	PLANNING																																
DRAWING NO.:	P394 _ GA_0.12	P1																															
ISSUE NO.:																																	
SCALE:	As indicated @ A2																																