



3-BED ELEVATIONS - TYPE 1B
HOUSE 8

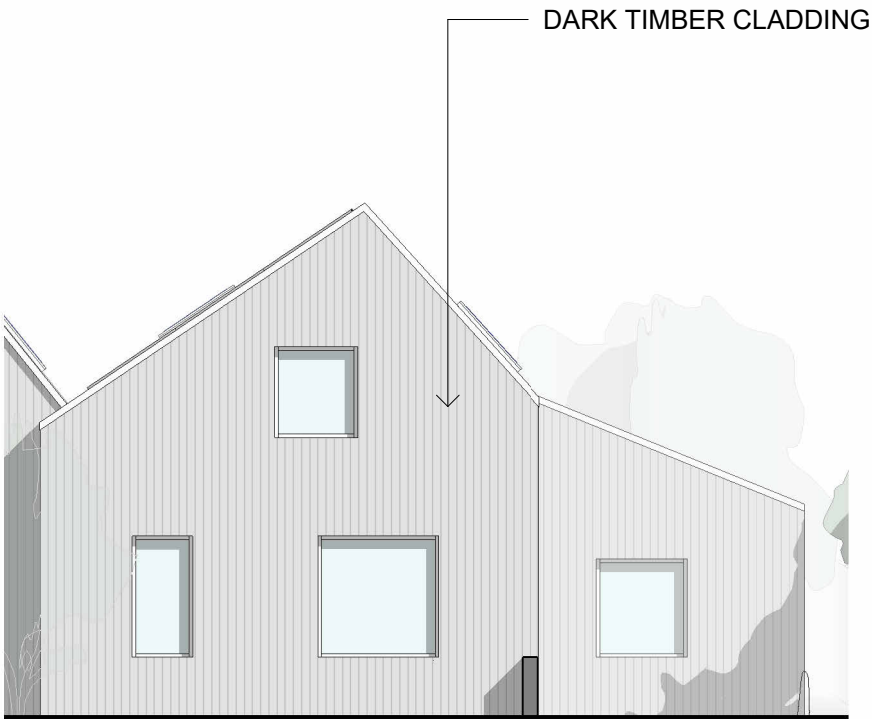


HOUSE 8 - NORTH ELEVATION
1 : 100

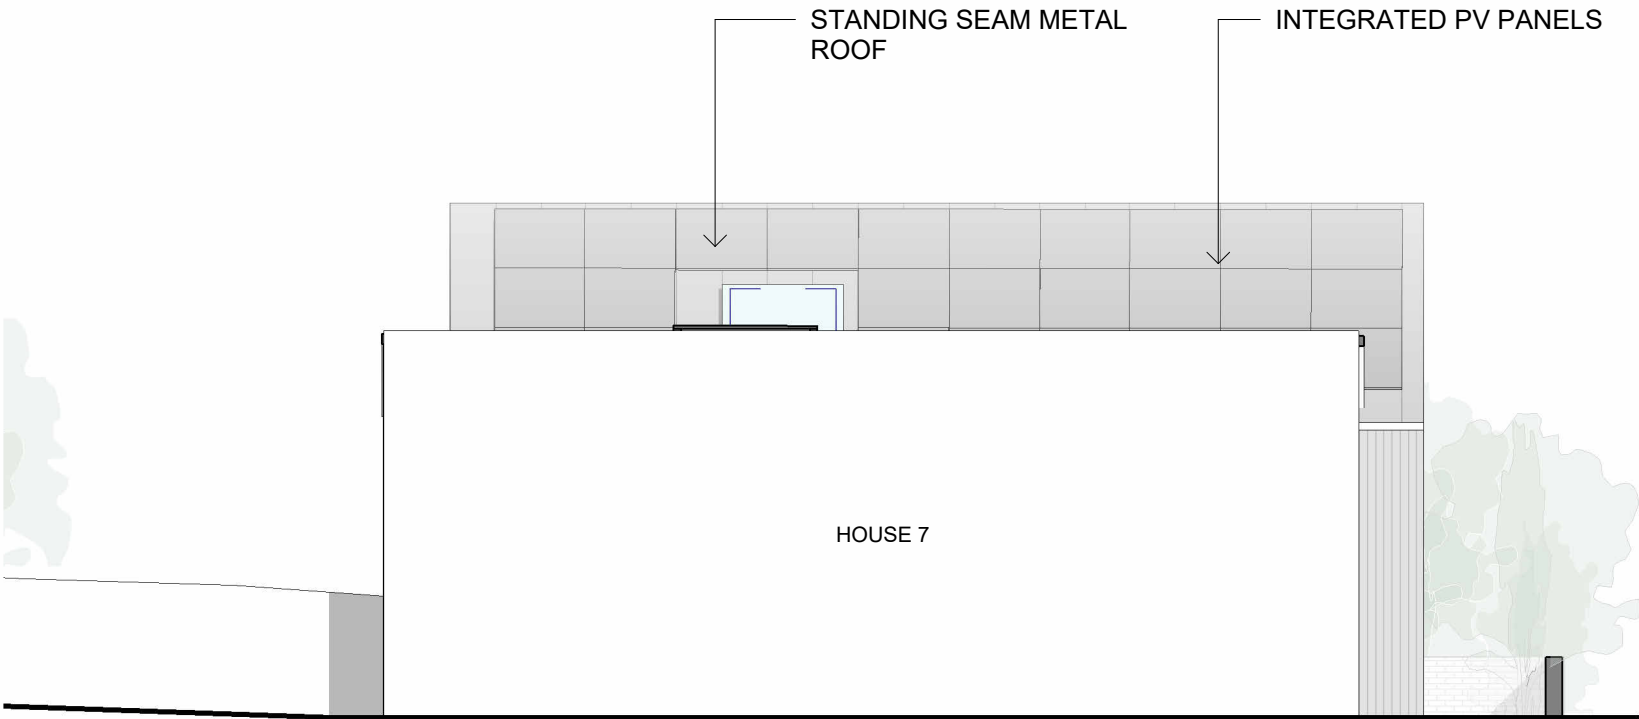

HOUSE 8 - EAST ELEVATION
1 : 100



HOUSE 8 - SOUTH ELEVATION
1 : 100

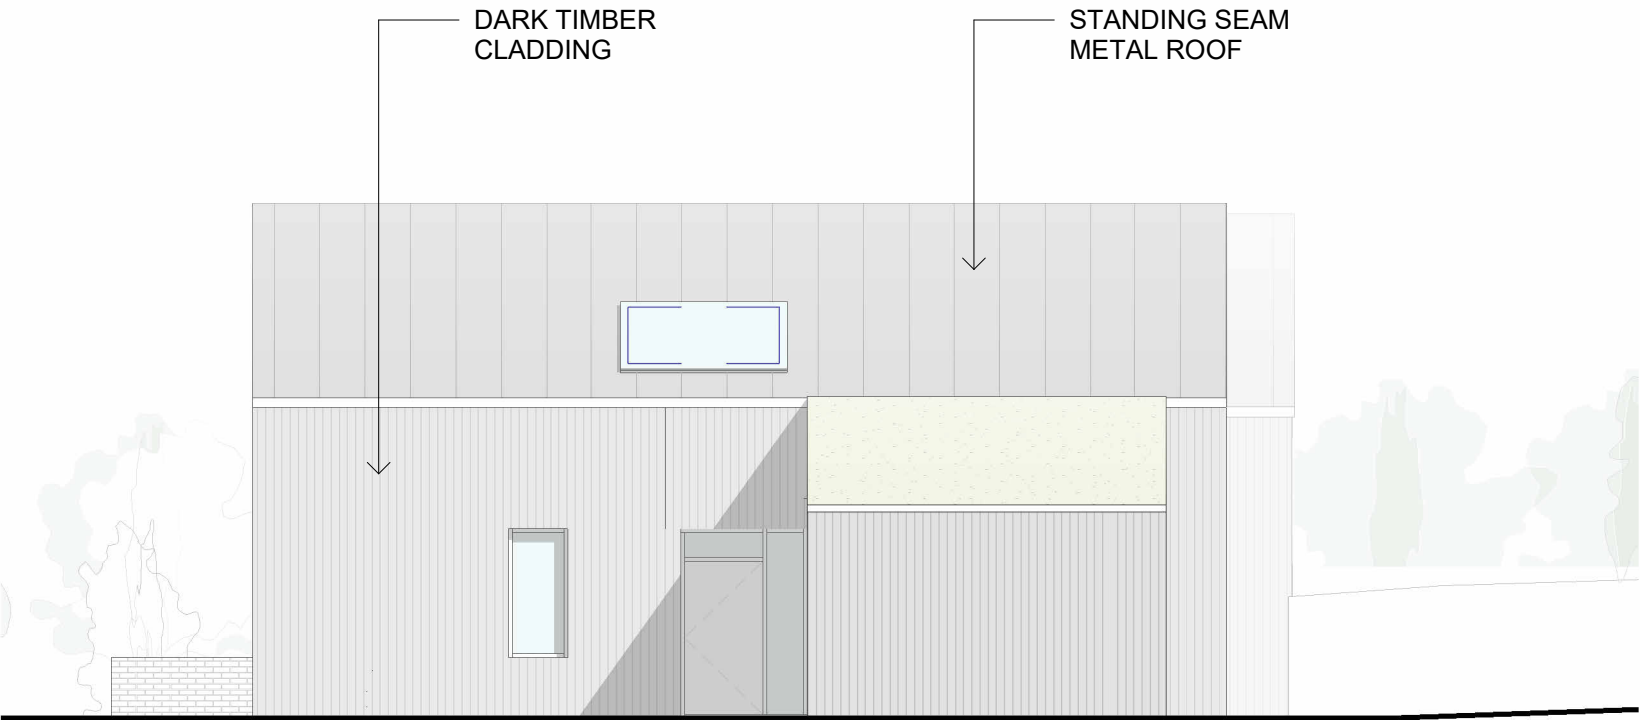

HOUSE 8 - WEST ELEVATION
1 : 100

SCALE 1:100 @ A2 0m 1m 2m 3m 4m 5m	NOTES:	KEY PLAN:	REVISION: DATE 20.05.26 REVISION P1 DESCRIPTION PLANNING SUBMISSION	This drawing is for planning purposes only. Positions or details of windows, doors, or building fabric to adjoining properties are indicative only. They may not have been surveyed accurately due to limited access.	TAS ARCHITECTS CAMBRIDGE 6 Highworth Avenue, CB4 2BG HERTFORDSHIRE 12 Lark Street, 9-12 Clarence Rd Dept. Buckingham, Hertfordshire, HPA 3AS LONDON 4 Lime Yard, Spitaler St, London, E1 6LX SUFFOLK The Forge, Ipswich, Suffolk, IP9 1AX T: +44 (0)207 043 0727 E: hello@tasarchitects.co.uk	PROJECT ADDRESS: Pound Farm, London Road, St Ippolyts, SG4 7NE CLIENT: Dave Fisk DRAWING NAME: 3-BED (TYPE 1B) - ELEVATIONS PURPOSE: PLANNING DRAWING NO.: P394 _ GA_0.11 ISSUE NO.: SCALE: As indicated @ A2
---	-------------------	--	---	---	---	---