



3-BED ELEVATIONS - TYPE 1A
HOUSE 7, 9

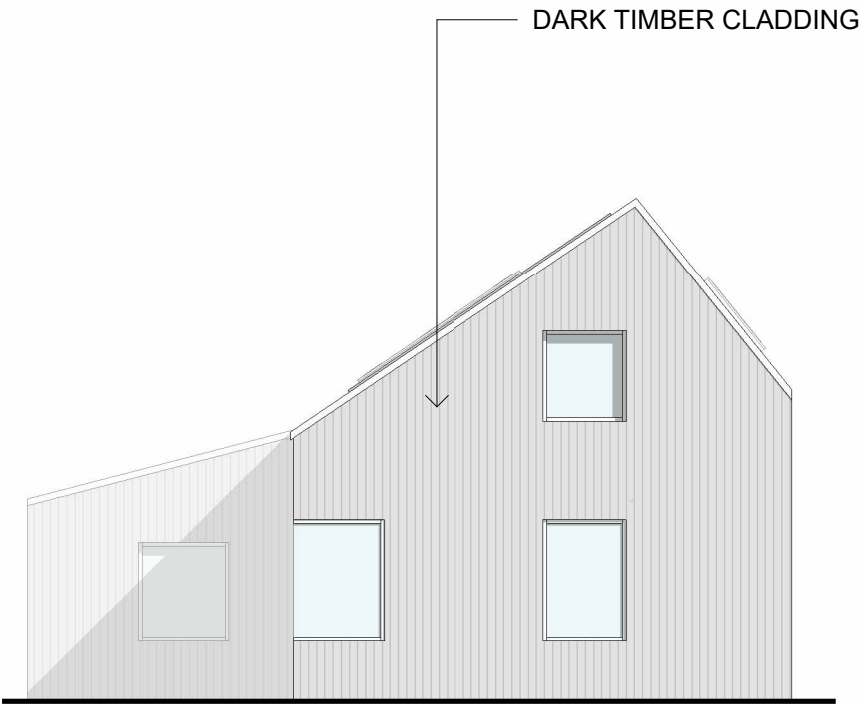


HOUSE 9 - NORTH ELEVATION
1 : 100

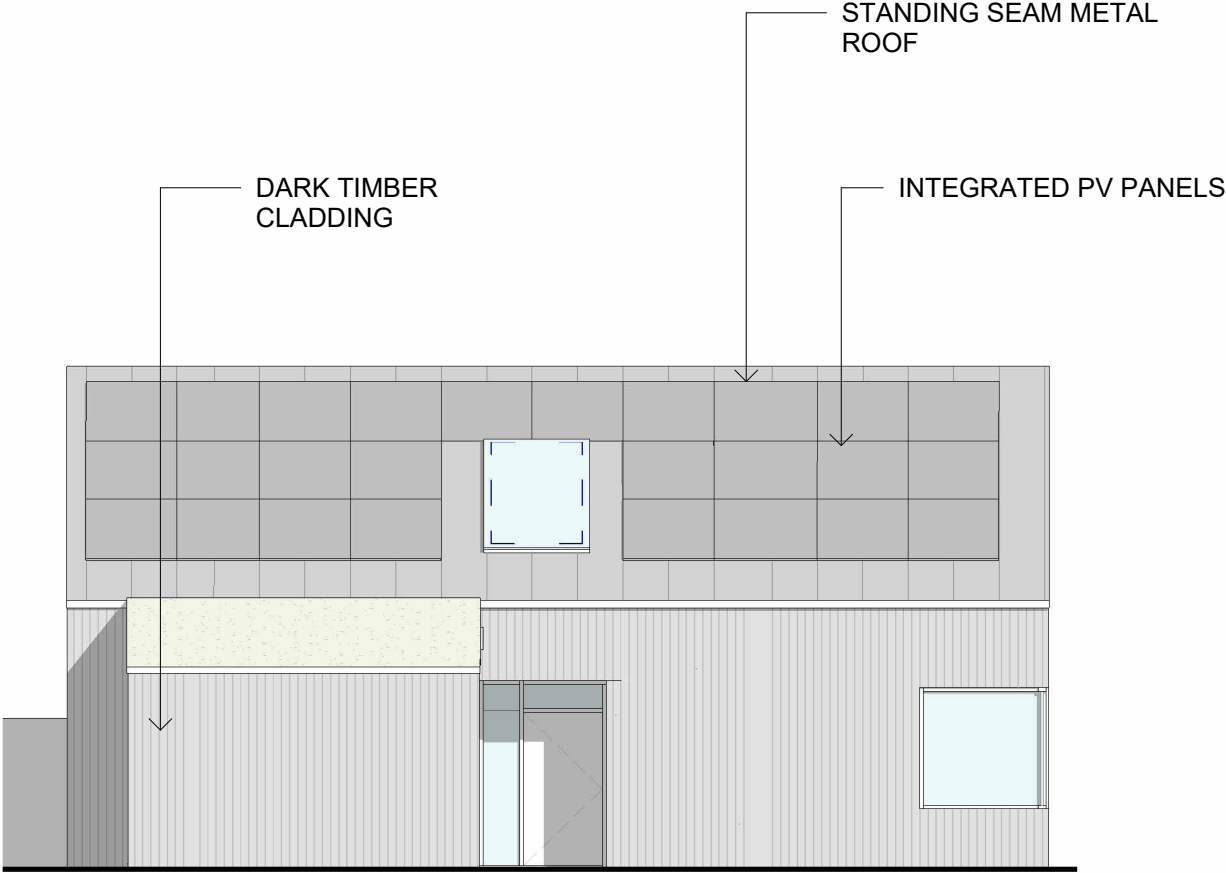

HOUSE 9 - EAST ELEVATION
1 : 100



HOUSE 9 - SOUTH ELEVATION
1 : 100

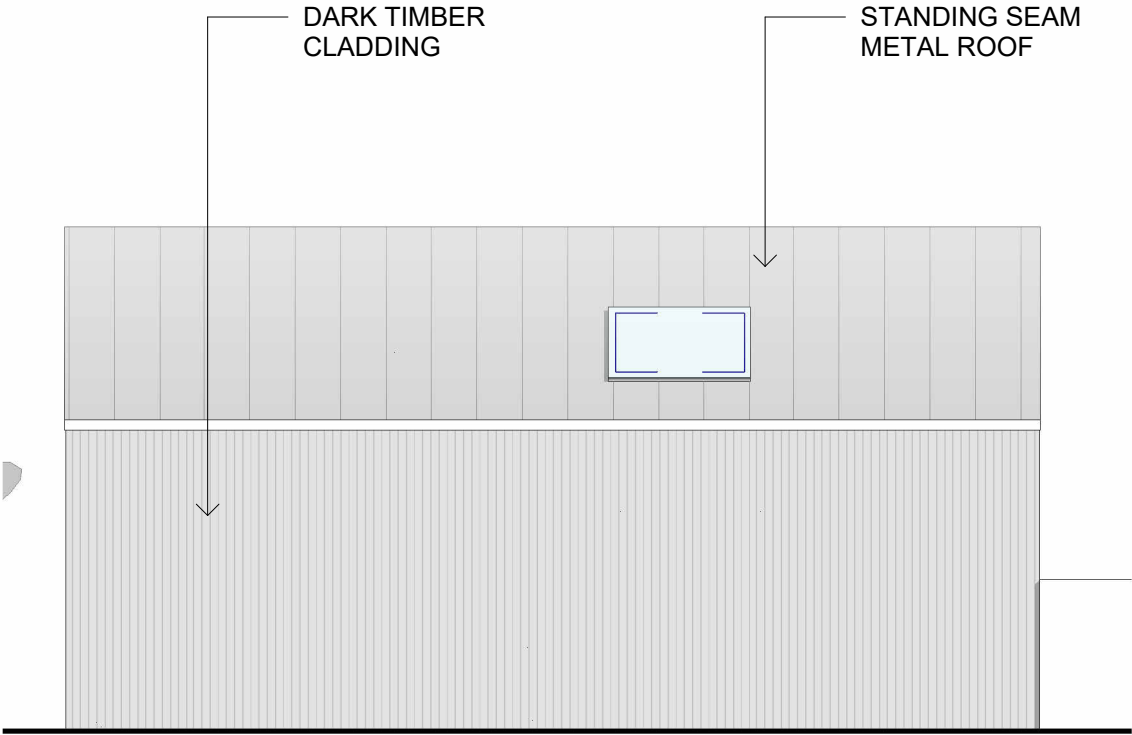


HOUSE 9 - WEST ELEVATION
1 : 100

SCALE 1:100 @ A2
0m 1m 2m 3m 4m 5m

NOTES:

KEY PLAN:

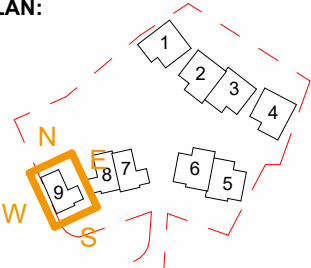

REVISION:

DATE	REVISION	DESCRIPTION
20.05.26	P1	PLANNING SUBMISSION

This drawing is for planning purposes only.
Positions or details of windows, doors, or building fabric to adjoining properties are indicative only. They may not have been surveyed accurately due to limited access.

TAS

ARCHITECTS

CAMBRIDGE 6 Highworth Avenue, CB4 2BG

HERTFORDSHIRE 12 Lark Street, 9-12 Clarence Rd Depot, Benlenthall, Hertfordshire, HPA 3AS

LONDON 4 Lime Yard, Spallier St, London, E1 6LX

SUFFOLK The Forge, Ipswich, Suffolk, IP9 1AX

T: +44 (0)207 943 0757 E: hello@tasarchitects.co.uk

PROJECT ADDRESS:	Pound Farm, London Road, St Ippolyts, SG4 7NE	
CLIENT:	Dave Fisk	
DRAWING NAME:	3-BED (TYPE 1A) - ELEVATIONS	
PURPOSE:	PLANNING	
DRAWING NO.:	P394_GA_0.10	P1
ISSUE NO.:		
SCALE:	As indicated @ A2	