



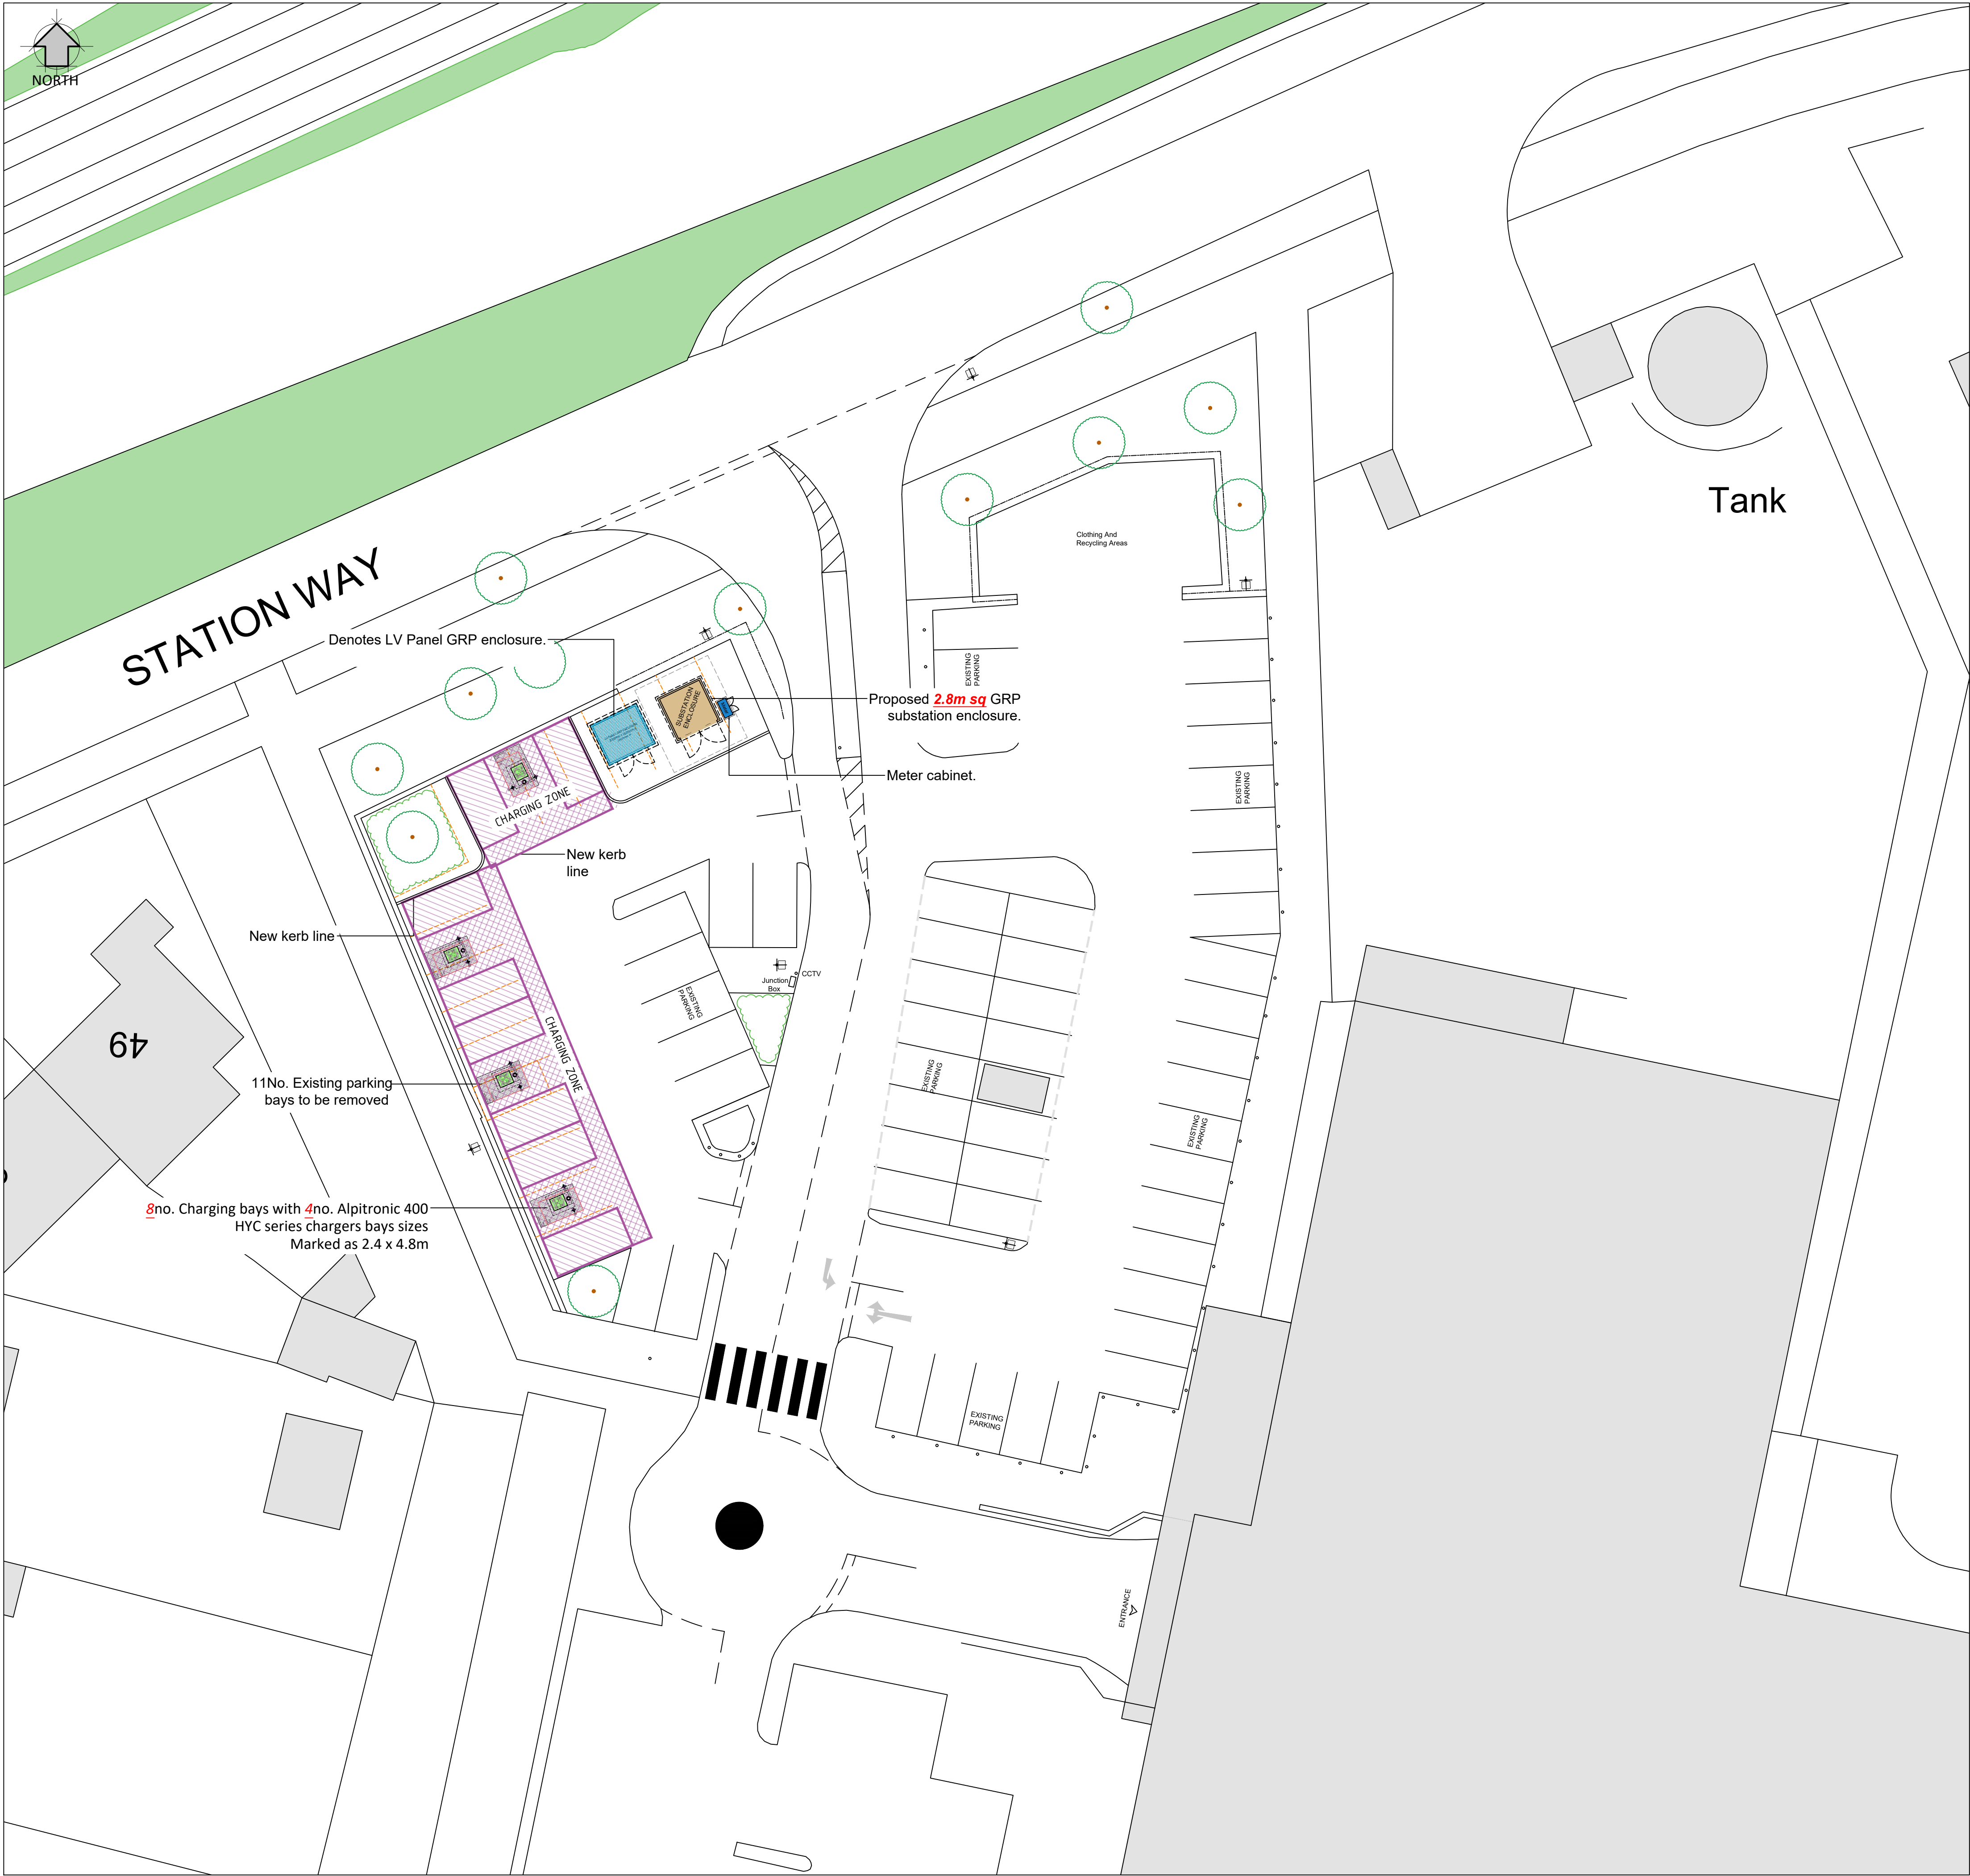


EV DRAWING LEGEND

- EXISTING KERB
- PROPOSED KERB
- PROPOSED DROPPED KERB
- DEMOLISHED
- EXISTING LINE WORK
- PROPOSED LINE WORKS
- PROPOSED EV BOLLARD - RAL 5015
- EXISTING FLOOD LIGHT
- PROPOSED FLOOD LIGHT
- EXISTING FENCE LINE
- PROPOSED FENCE LINE


EV INFRASTRUCTURE LEGEND

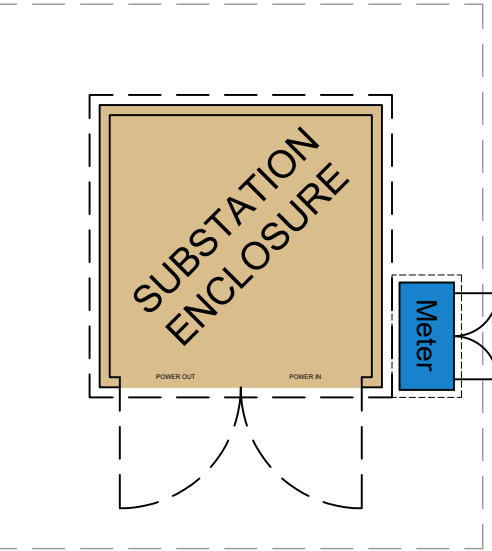

DENOTES DNO HV/LV SUBSTATION
Typical GRP Enclosure 2.8m x 2.8m
All to service provider standard details
TO ICP DETAILS

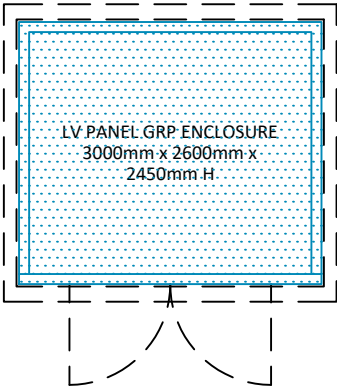

DENOTES ENVICO TYPE O
METERING CABINET
1065mm x 540mm x 1273mm H
GRP Housing set 300mm clear
from GRP Enclosure

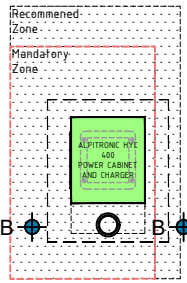

DENOTES BESPOKE LV PANEL GRP
ENCLOSURE
TO BE SPECIFIED BY ELECTRICIAN
Unit Size 3000mm x 2600mm x
2450mm H GRP unit allowed for
currently

DENOTES CHARGING POST
ALPITRONICS HYC 400

DRAWING NOTES
COPYRIGHT ©
This drawing and the details herein are the copyright of MBH Design Studio Ltd. and must not be reproduced, altered or passed to any third party without prior written consent.
This drawing has been produced for the project listed below, is submitted in support of this application to the Local Planning Authority and is not intended for use by any other person or for any other purpose.
Every effort has been made to ensure the accuracy of these drawings, however MBH Design Studio Ltd. accept no responsibility for any discrepancies arising from the reuse of survey information and preliminary drawings commissioned by the Applicant from others.

This drawing is an initial feasibility scheme and is subject to technical review and internal approvals. DNO application process may affect feasibility, provide additional information and require further review of scheme. Feasibility may be affected by other factors as the scheme progresses to working drawing stage and may also be compromised by unforeseen elements encountered on site during installation of works

Scheme Based on OS Map Dated 23.01.2024

REV	DATE	DESCRIPTION	DRAWN/CHECKED
D	03.02.2025	FENCE REMOVED	KL/RRB
C	11.09.2024	FENCING ADDED	KL/RRB
B	03.09.2024	PLANNING EDITS	KL/RRB
A	14.06.2024	Sub+LV Relocated	RRB/JR

REVISION NOTES	
----------------	--

PLANNING

MBH Design Studio Ltd.
Rosemount House, Rosemount Avenue, West Byfleet, Surrey, KT14 6LB
www.mbhstd.com t: 01932 352 727 f: 01932 351 545

CLIENT

PROJECT

FS2126 LETCHWORTH MORRISONS
BROADWAY
LETCHWORTH GARDEN CITY
SG6 3TS

DRAWING TITLE

PROPOSED SITE PLAN

DRAWN BY	DATE	SCALE	PAPER SIZE
KM	07.05.2024	1:200	A1
CHECKED BY	DRAWING NUMBER	REV.	
JN	14313-2126-21	D	

