





1 Front Elevation - As Proposed
1 : 50



2 Rear Elevation - As Proposed
1 : 50

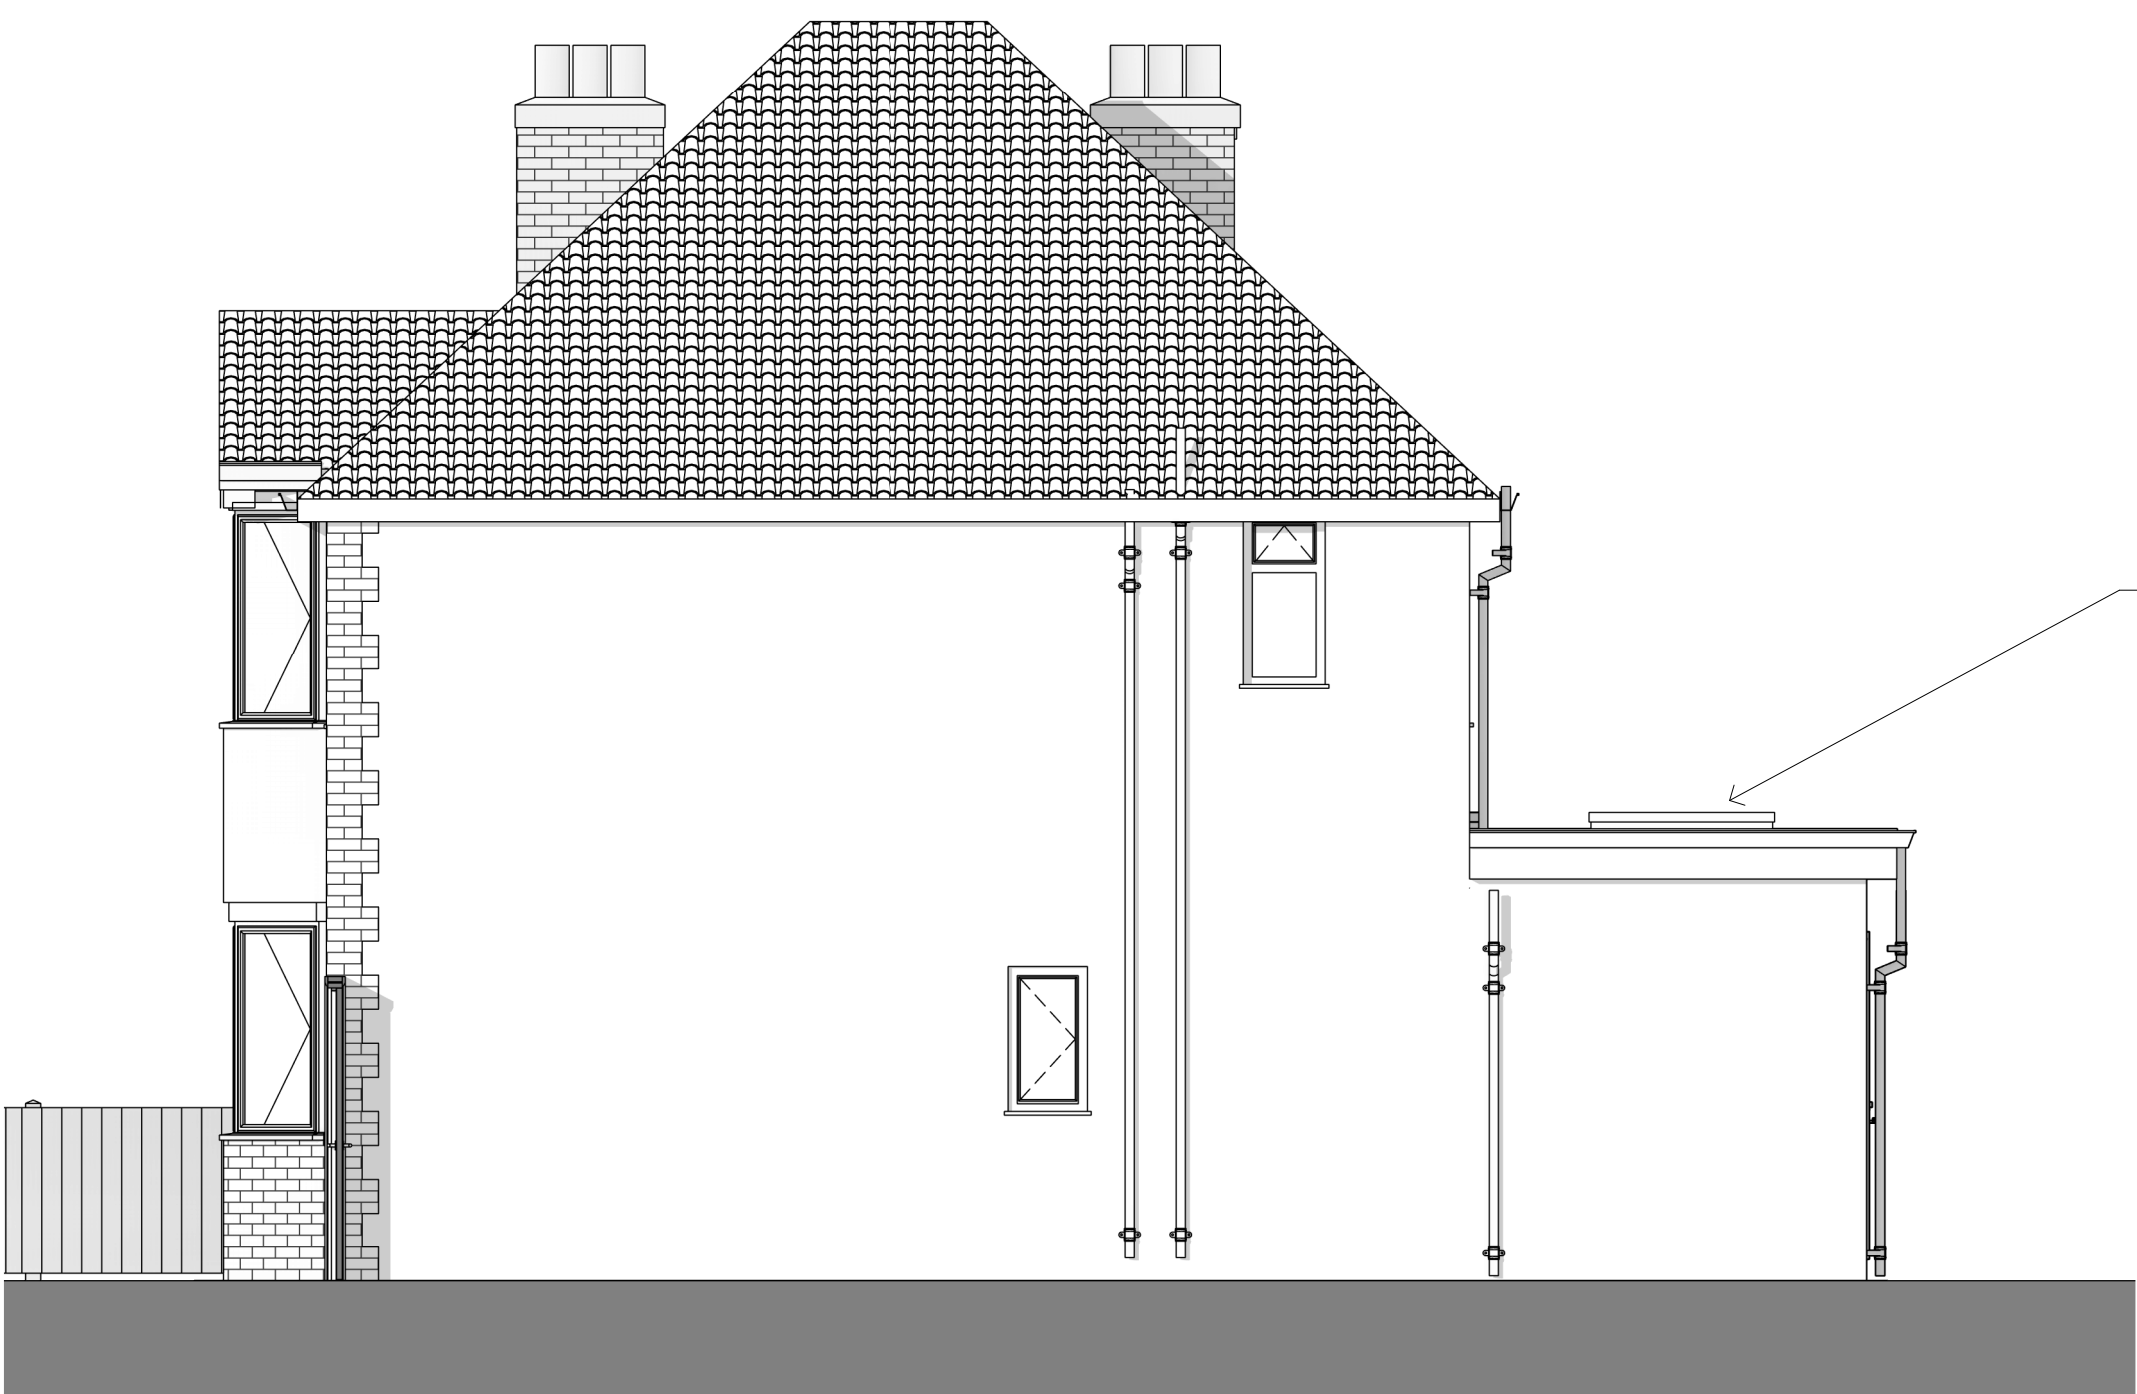

3 Side Elevation 02 - As Proposed
1 : 50

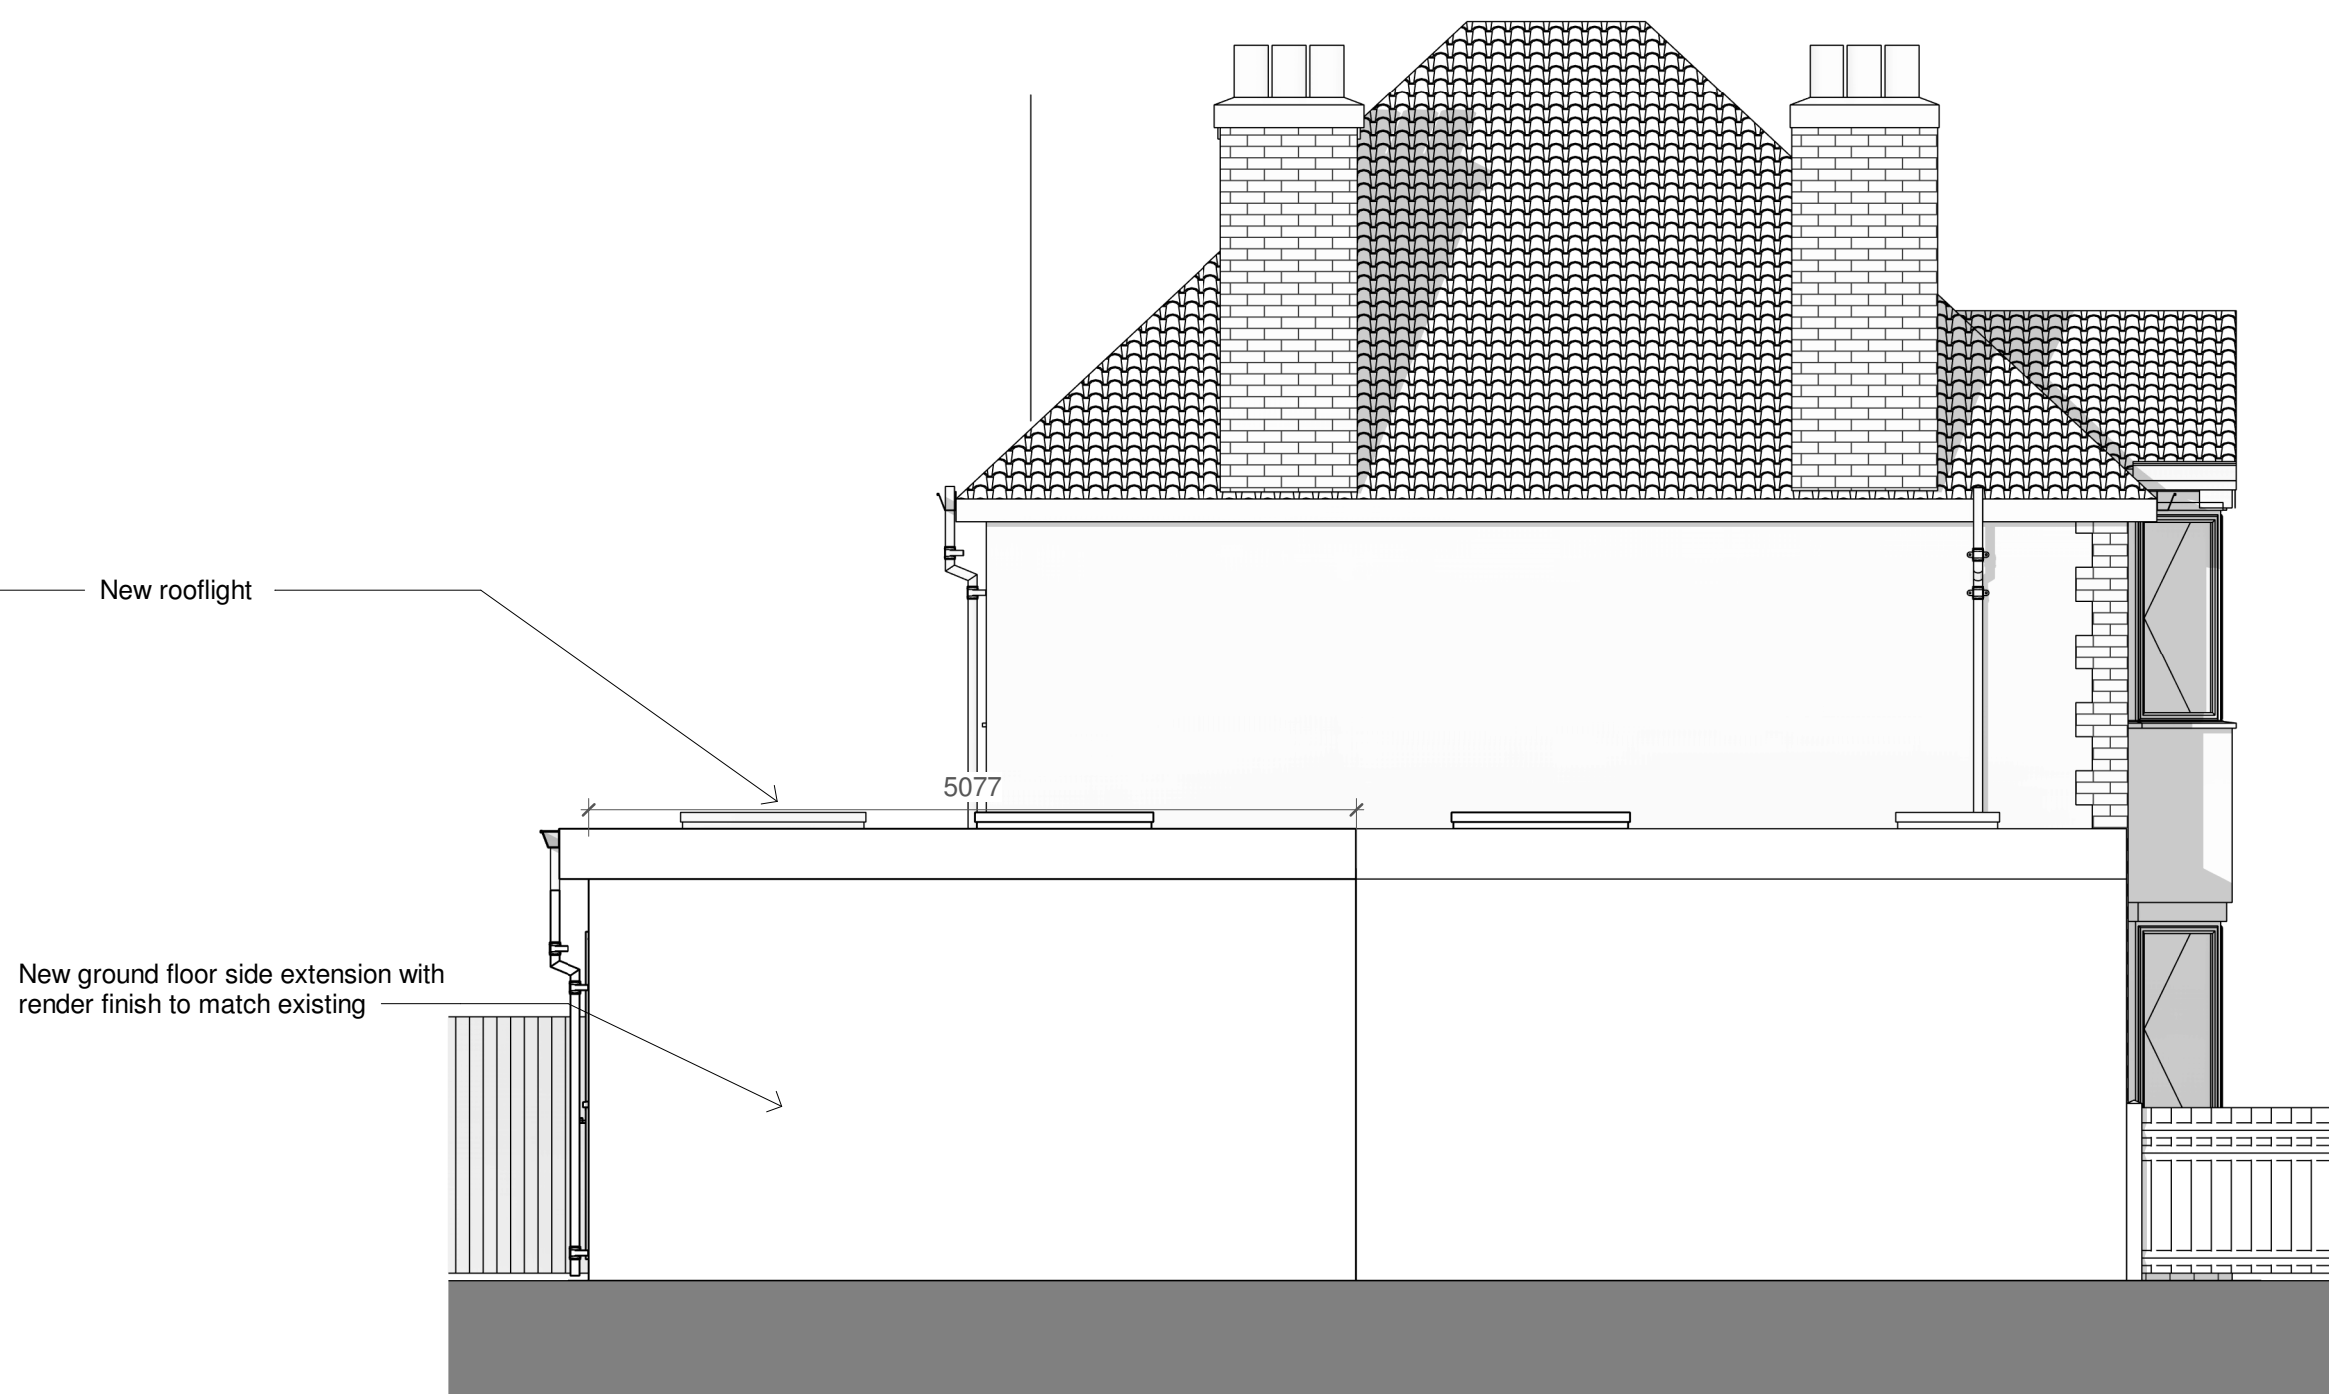

4 Side Elevation - As Proposed
1 : 50

MATERIALS

Roof

Felt roof on ground floor extension to match existing

Walls

Render on ground floor extension to match existing

Doors


Aluminium crittal style frame to match existing

Windows

Aluminium crittal style frame to match existing



Render

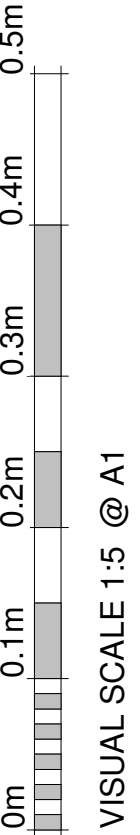

Revision Number	Revision Description	Revision Date	Issued by
Revision			

Planning

Status:

Dimensions, areas and levels where given are only approximate and subject to site survey.
All dimensions are to be checked on site. Figured dimensions only are to be taken from this drawing.
This drawing is to be read in conjunction with all relevant consultants and/or specialists drawings/documents and any discrepancies or variations are to be notified to the Architect before the affected work commences. This drawing is copyright and remains the property of the Architects.



telephone:01462 453931
email:info@croearchitects.co.uk
web: www.croearchitects.co.uk

Project:
3 Westfield Lane
Hitchin
SG5 2HE

Client:
Mr and Mrs Williamson

Drawing name:
As Proposed - Elevations

Scale: 1 : 50 at A1	Drawing number	Revision
Date: 01-26	25121 - 011	
Drawn by: OD		