

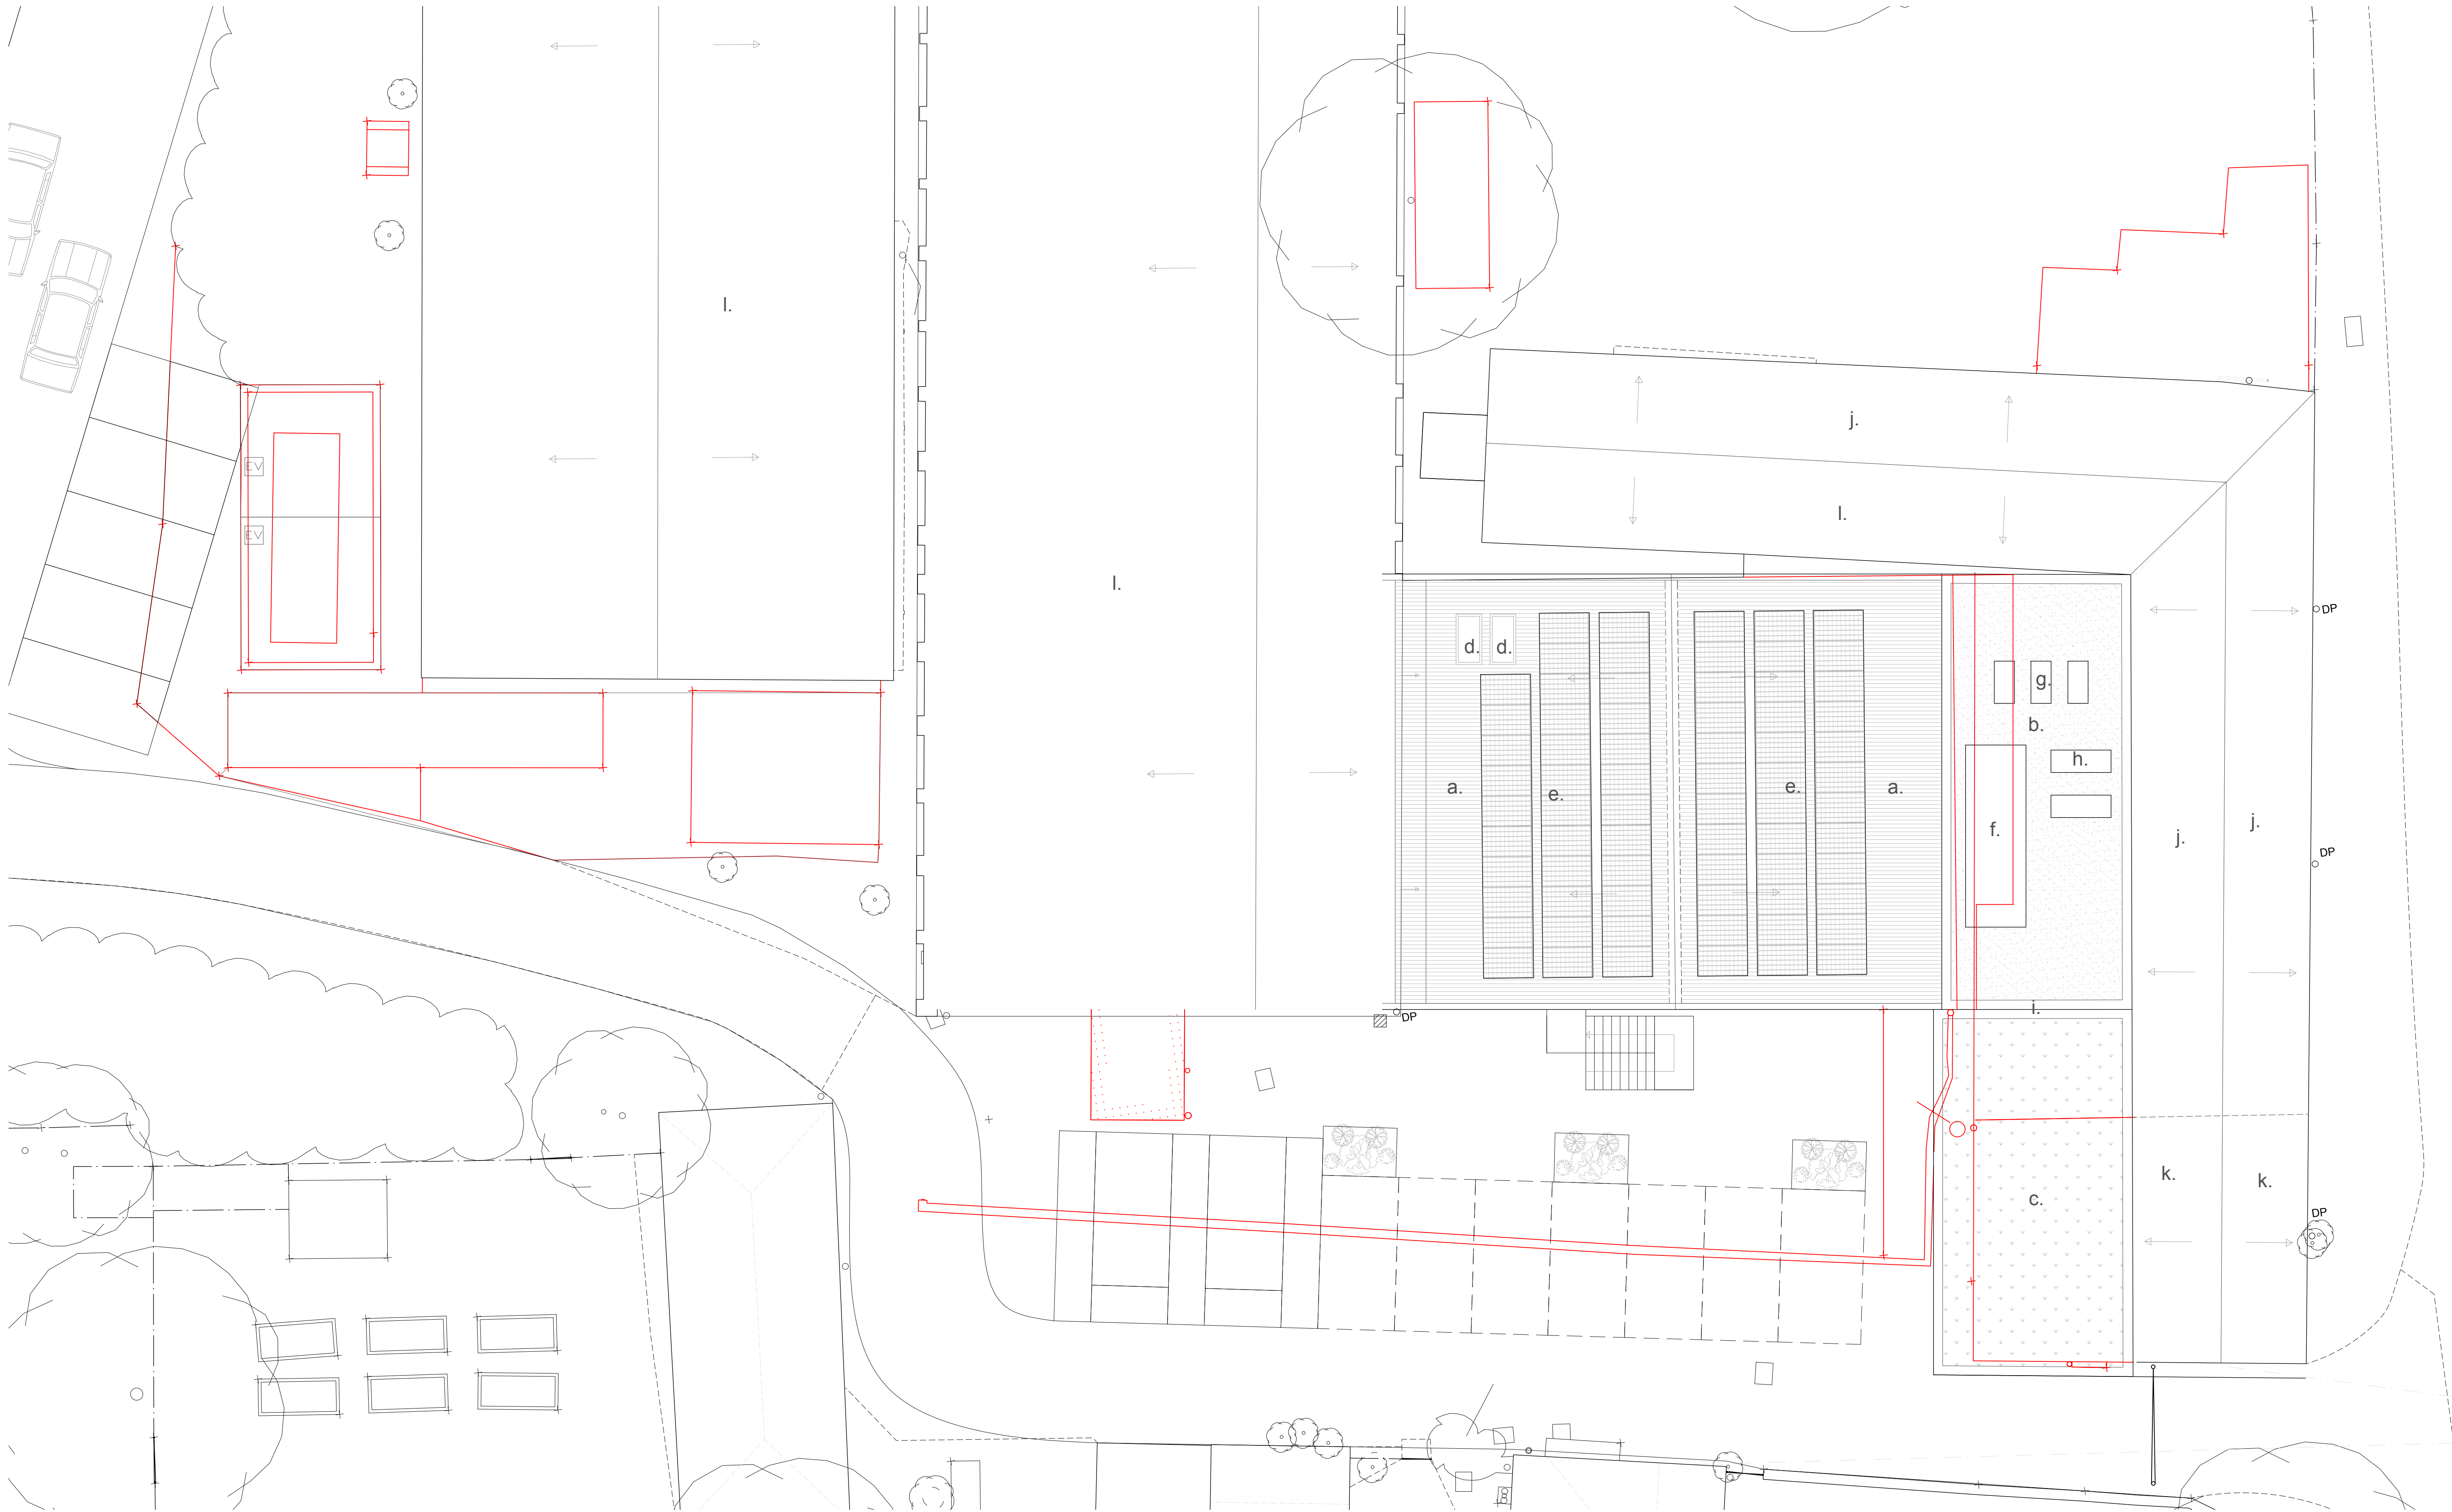


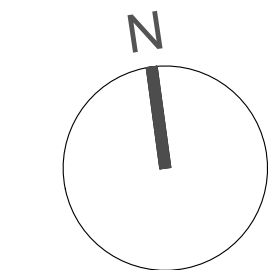

Notes:

- a. Corrugated roof
- b. Flat roof, EPDM
- c. Wildflower low-pitched roof
- d. Roof light
- e. Solar cells array
- f. Extraction plant
- g. Air source heat pumps
- h. Air cooling/conditioning units
- i. Parapet wall
- j. Existing fibre cement slate tiles
- k. Existing red clay tiles
- l. Existing corrugated roof - metal or fibre cement

 

Suite 4a, 30 Bancroft
Hitchin, SG5 1LE
01462 236866
michael@michaelcollinsarchitects.com
www.michaelcollinsarchitects.com

Note: This drawing is copyright.
Note: These layouts are preliminary until further surveys are undertaken.
Note: Scale and boundaries are indicative.
Note: Ownership boundary indicative based on OS data.
Note: Red dotted line is shown as site boundary.
Note: Elevation key plan not to scale.

Michael Collins Architect LLP

Groundschool, Irongate Farm

Job No. 227 Proposed Roof Plan

Stage: Stage 2
Status: Preliminary

REVISION: Scale 1:100 @:A1

025