




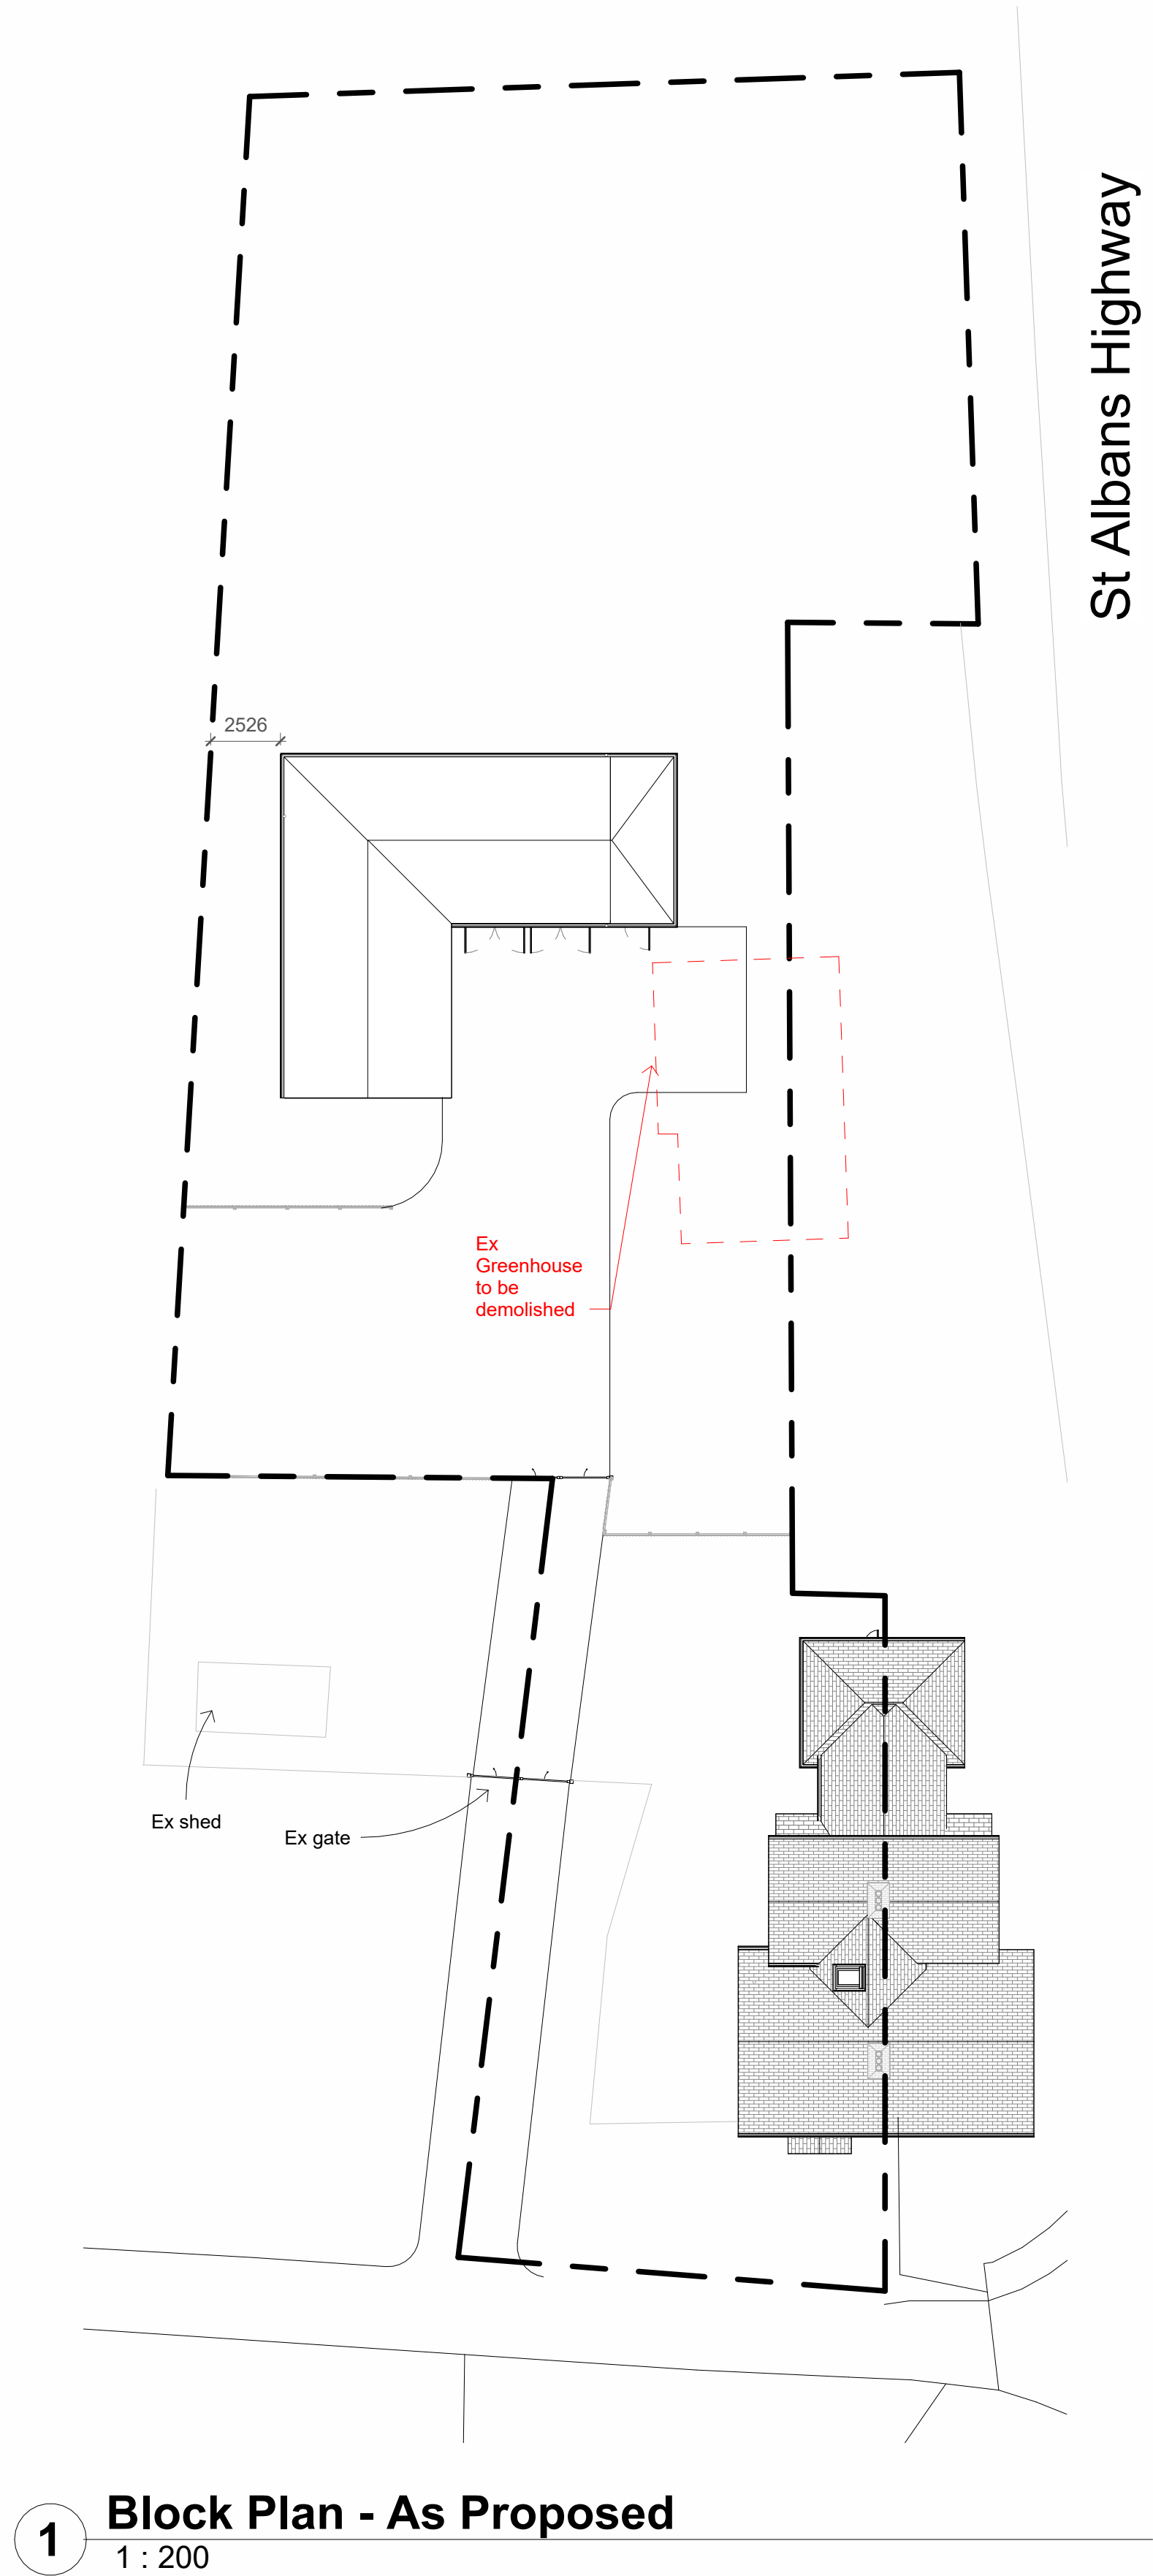


1 Block Plan - As Proposed
1 : 200

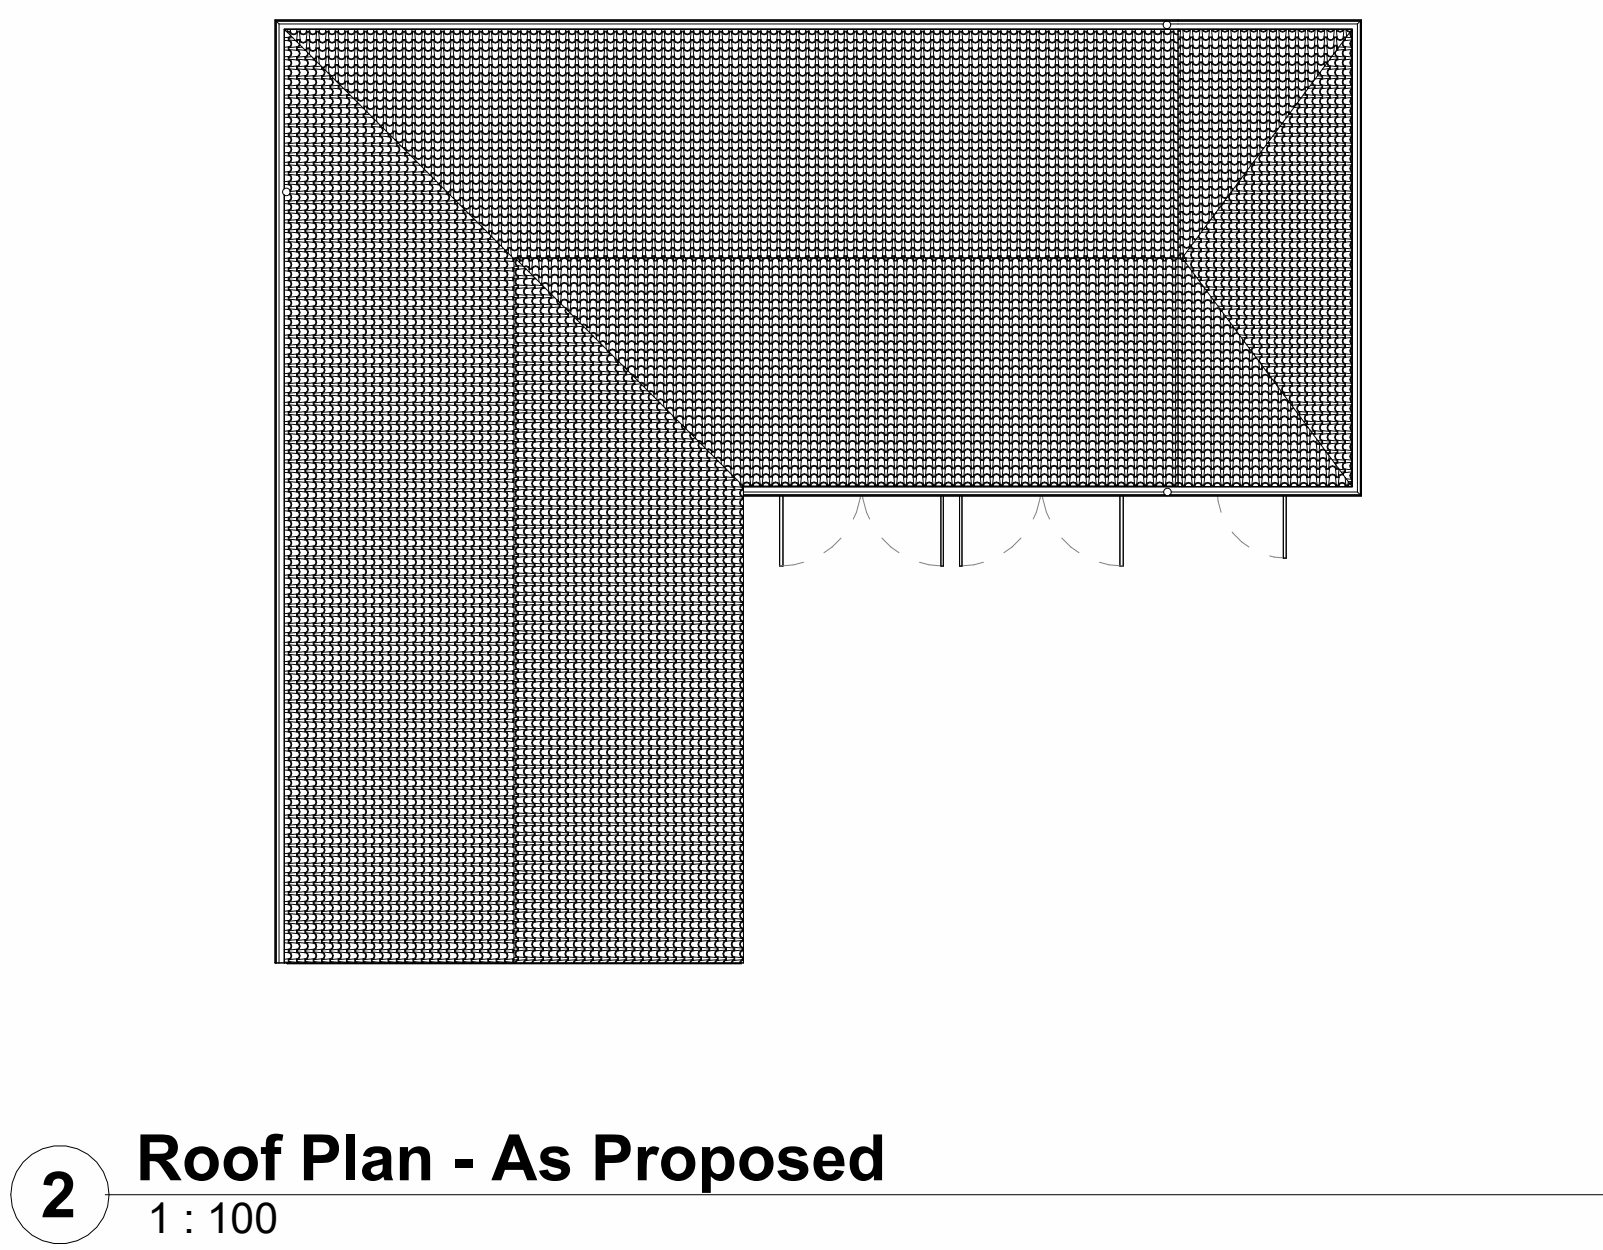


2 Roof Plan - As Proposed
1 : 100

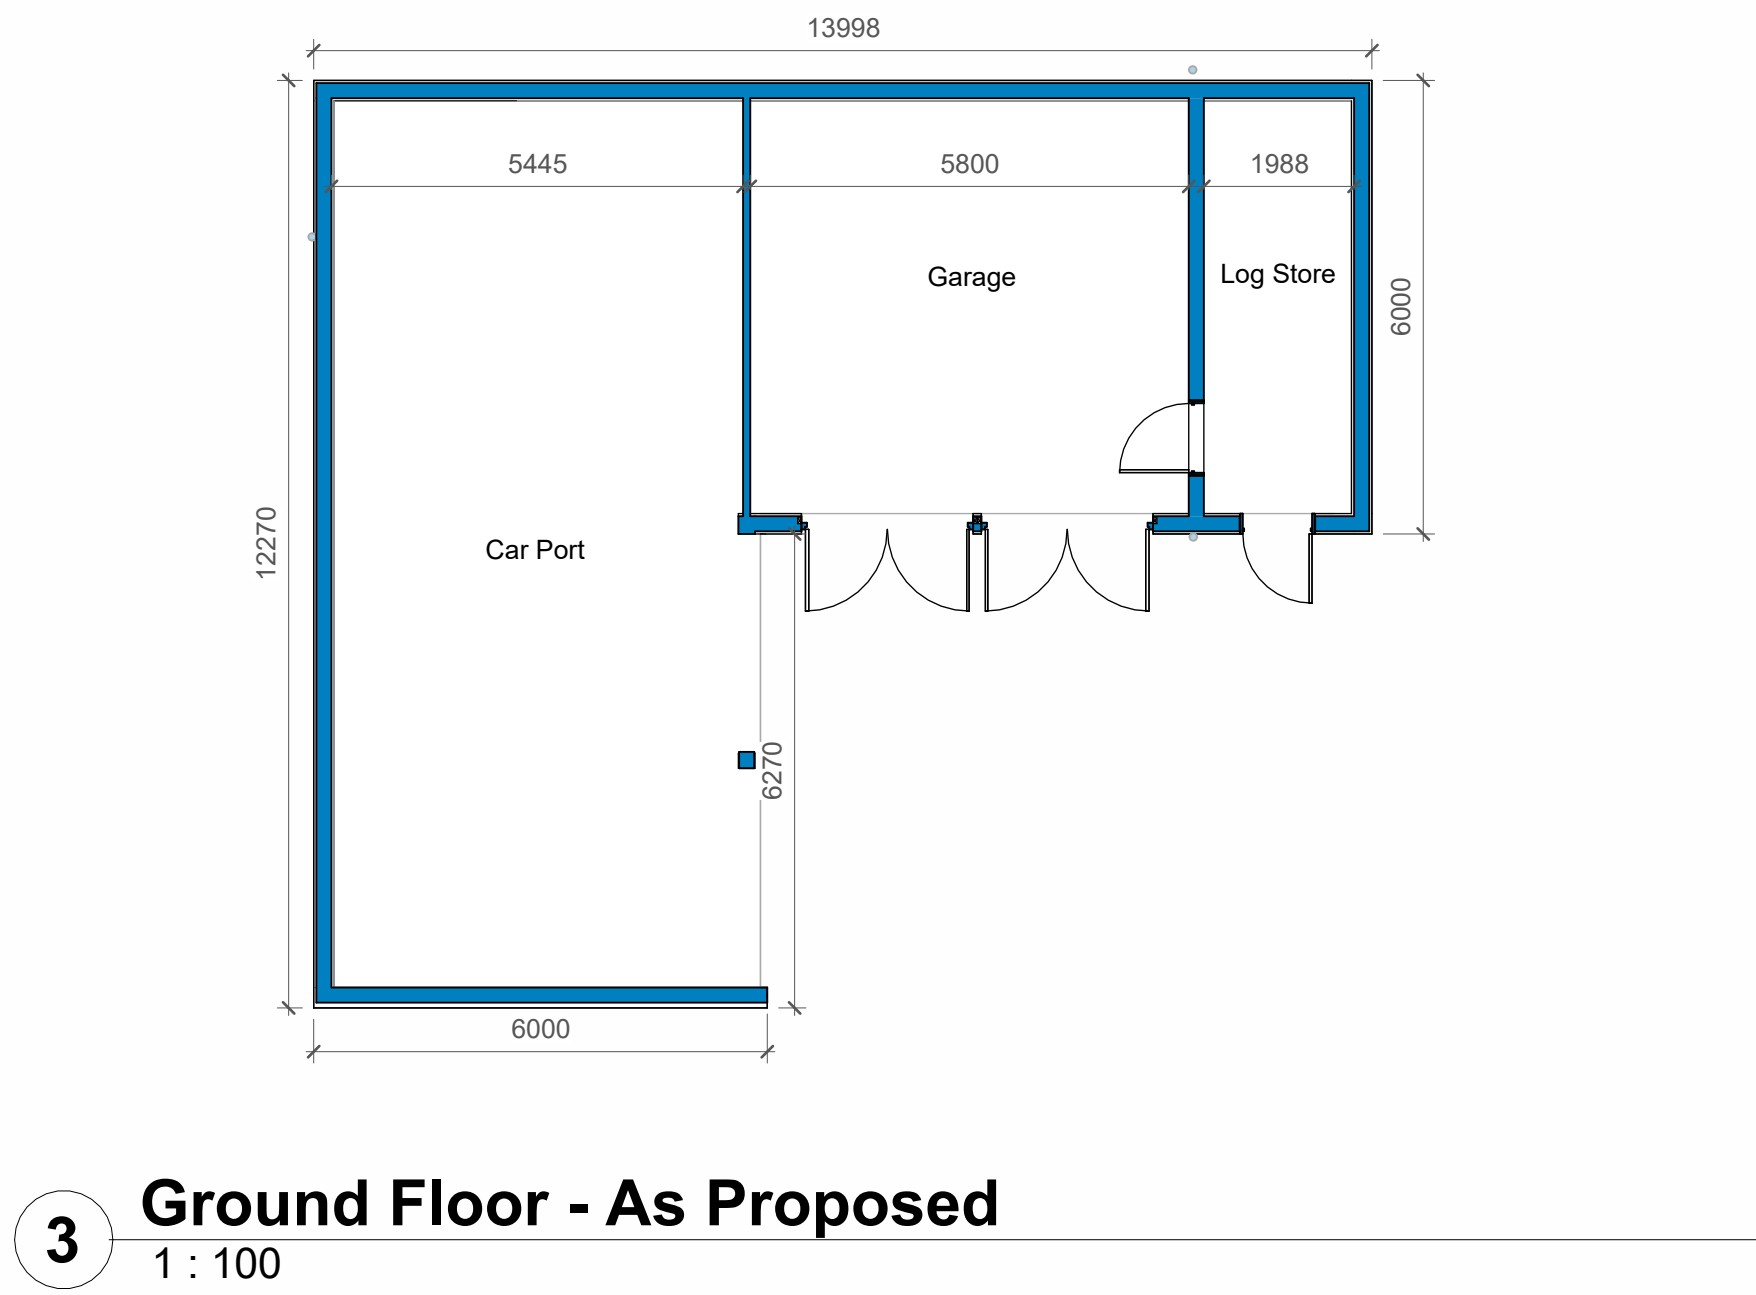


3 Ground Floor - As Proposed
1 : 100

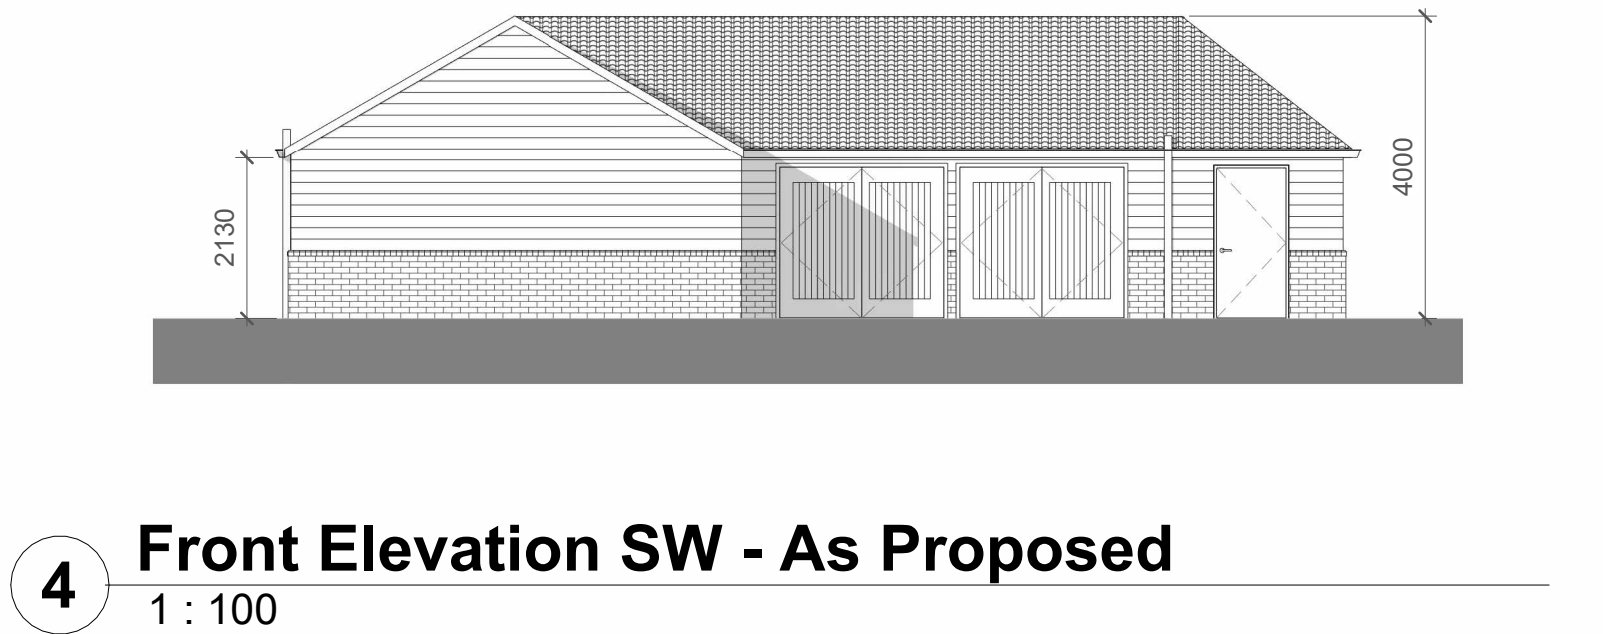


4 Front Elevation SW - As Proposed
1 : 100

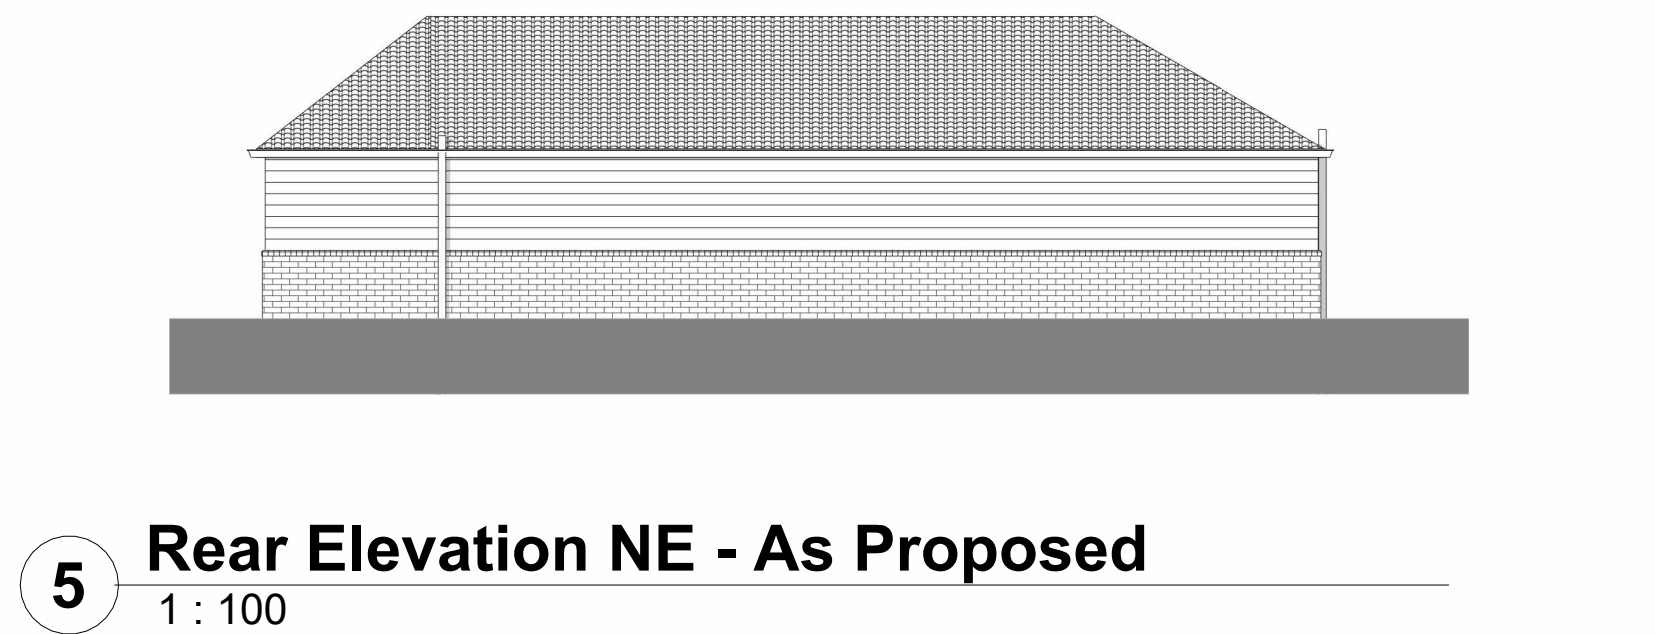

5 Rear Elevation NE - As Proposed
1 : 100

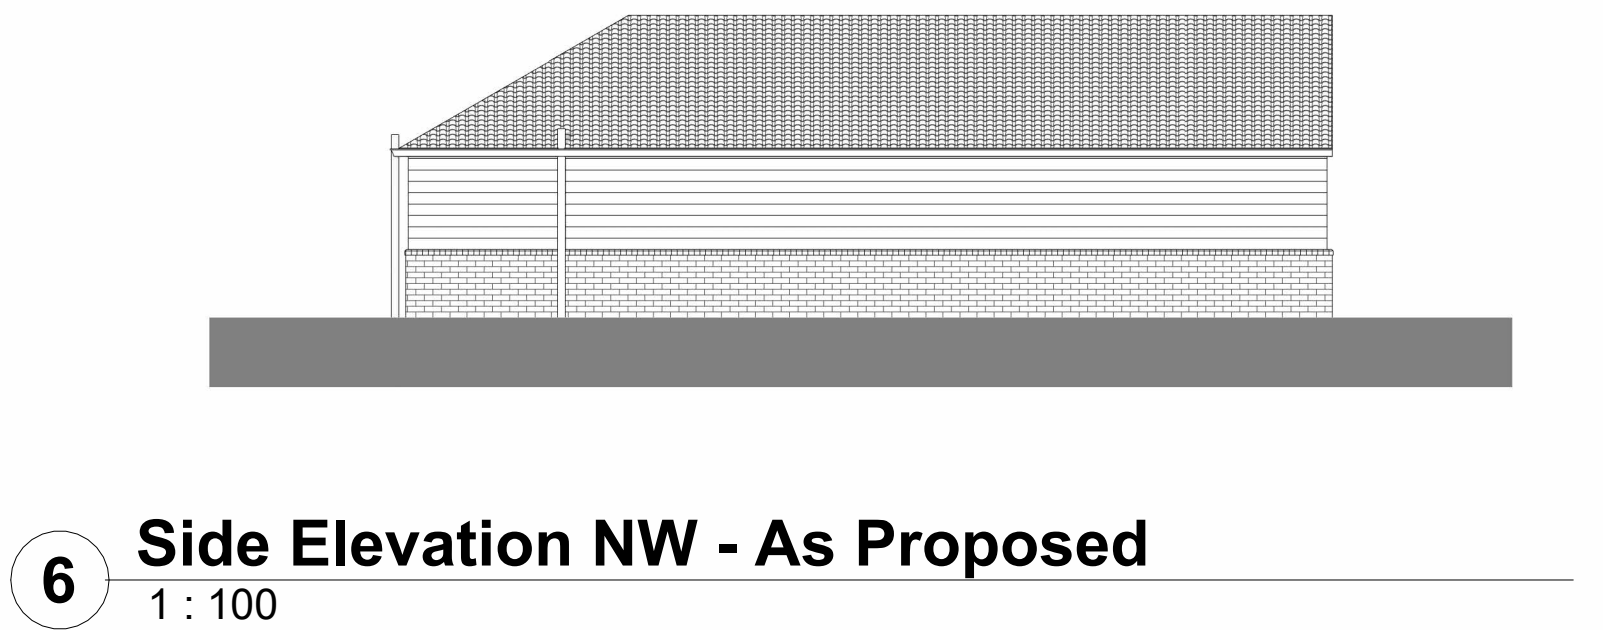

6 Side Elevation NW - As Proposed
1 : 100

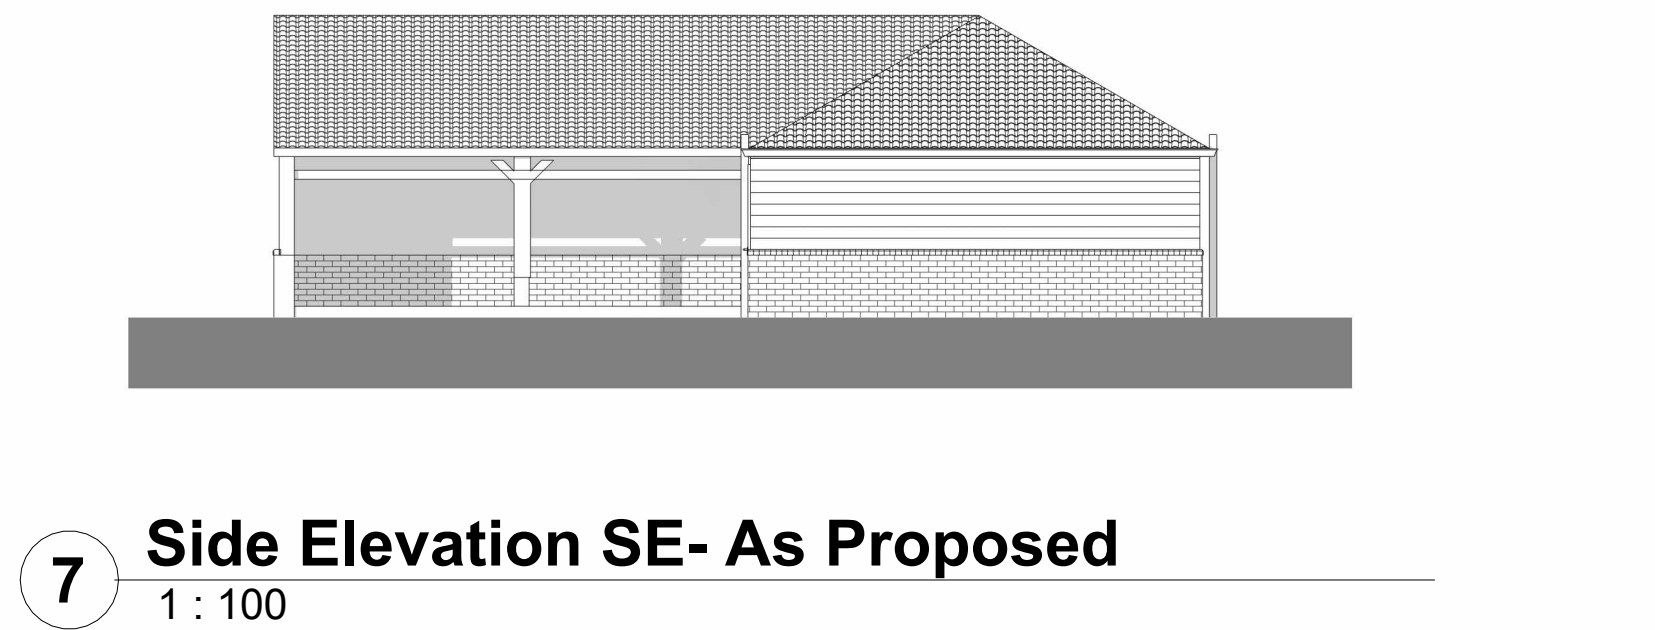

7 Side Elevation SE - As Proposed
1 : 100

MATERIALS


Roof
Slate Tiles - to match existing.

Walls
Red Brick at Low level - to match existing.
Timber Weatherboarding - Black

Doors
White UPVC flush casement garage doors
White UPVC flush casement door with glazing



Weatherboard

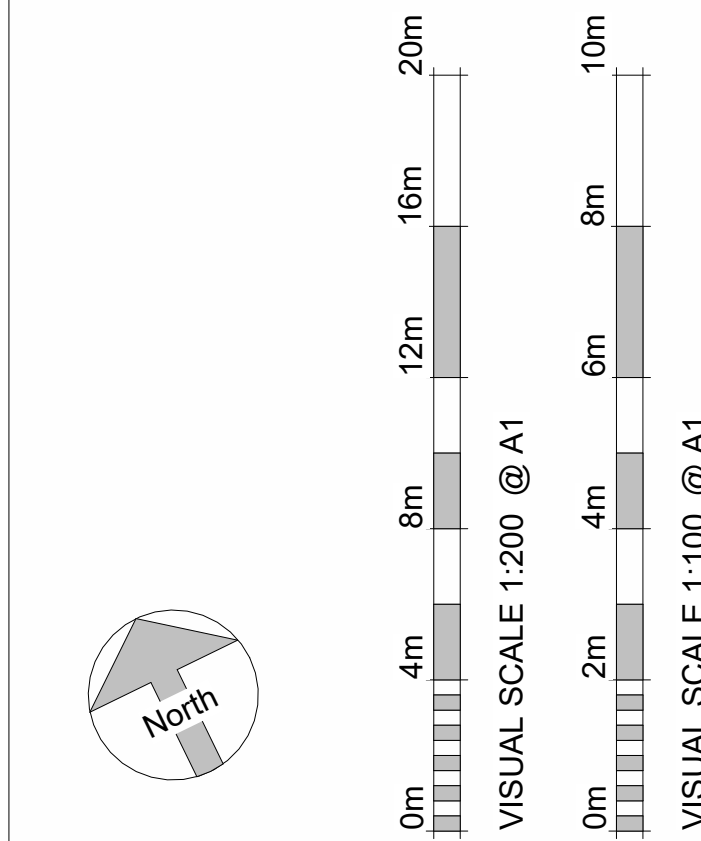

Revision Number	Revision Description	Revision Date	Issued by
Revision			

Planning

Status:
Dimensions, areas and levels where given are only approximate and subject to site survey.
All dimensions are to be checked on site. Figured dimensions only are to be taken from this drawing.
This drawing is to be read in conjunction with all relevant consultants and/or specialists drawings/documents and any discrepancies or variations are to be notified to the Architect before the affected work commences. This drawing is copyright and remains the property of the Architects.



telephone: 01462 453931
email: info@croearchitects.co.uk
web: www.croearchitects.co.uk

Project:
2 Temple Dinsley
Preston
Hitchin
SG4 7RU

Client:
Mr Vermeiren

Drawing name:
As Proposed

Scale: As indicated	Sheet: A1	Drawing number	Revision
Date: 10 - 24		24026 - 010	
Drawn by: TC			