

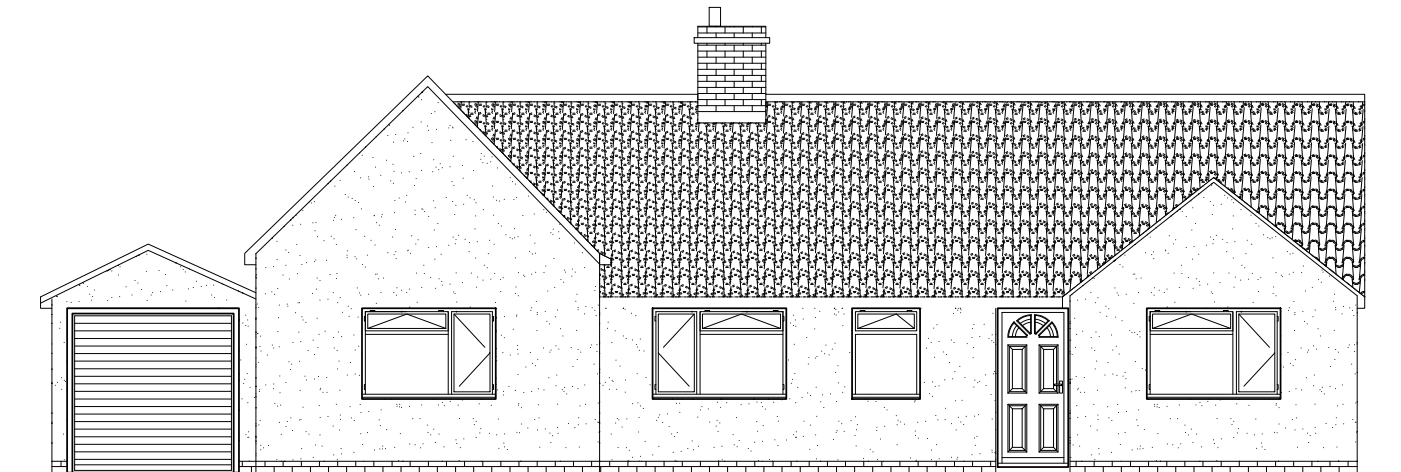



NOTES:
All dimensions must be checked on site
and not scaled from this drawing.

 


FRONT ELEVATION

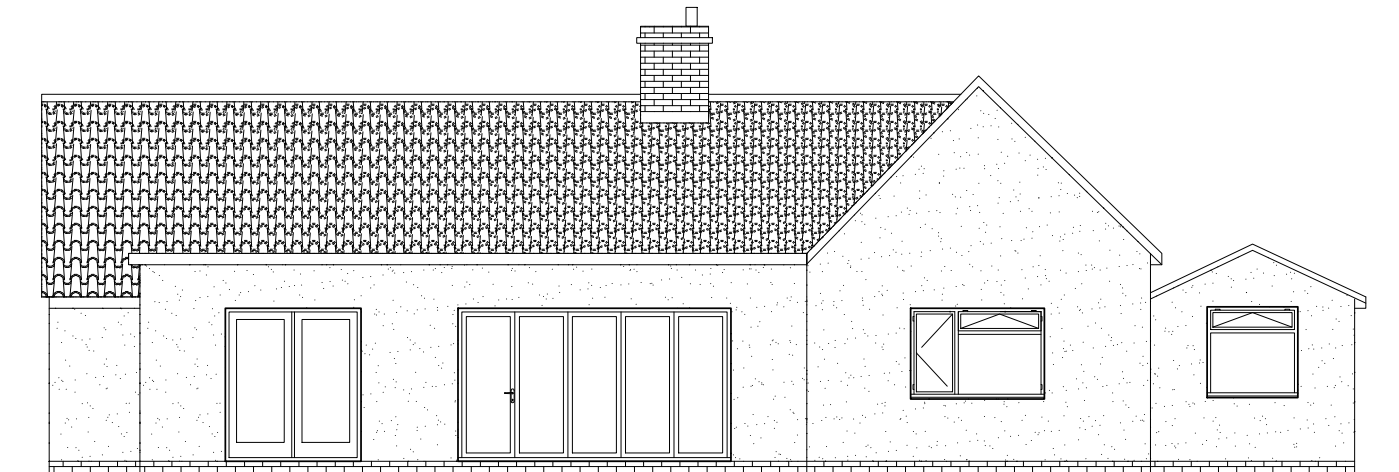


REAR ELEVATION

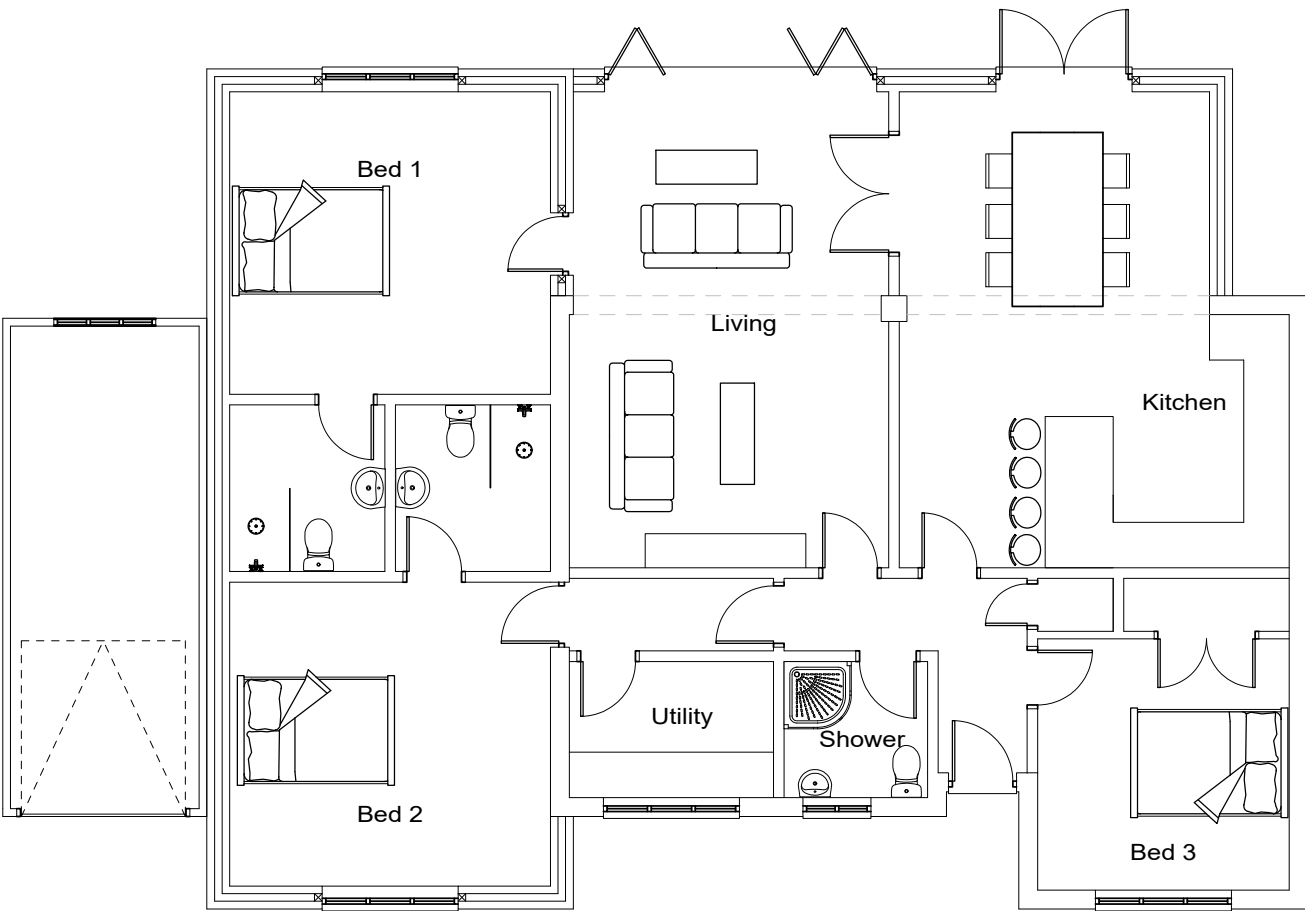

PROPOSED FLOOR PLAN

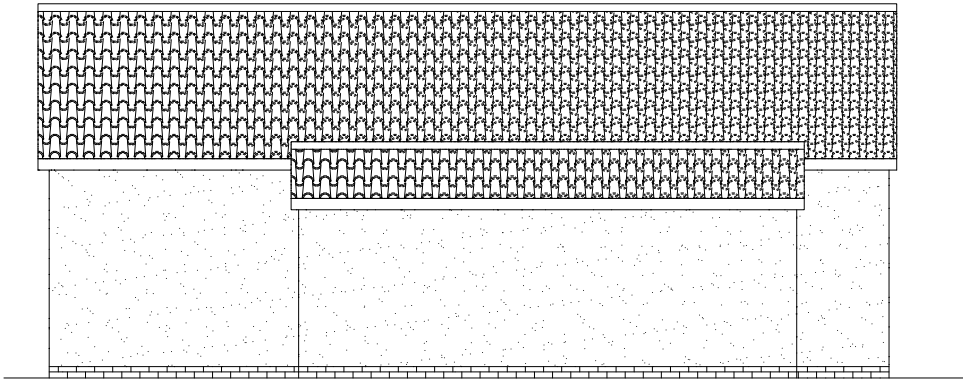

NORTH ELEVATION

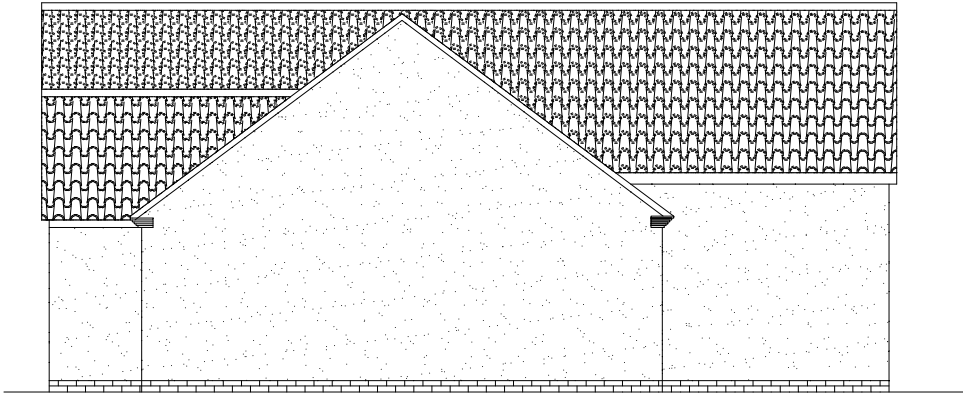

SOUTH ELEVATION

A	-	-
	Date	Revisions
©copyright		
Client		
THE CARNABYS		
Job Title		
2a LOWER GOWER ROAD ROYSTON SG8 5EA		
Drawing Title		
PROPOSED PLANS AND ELEVATIONS		
Scale 1:100 @ A3		
Date	DEC 2025	Drawn by MW
Drg No. 2503		Rev.