



NOTES:
All dimensions must be checked on site
and not scaled from this drawing.


1m 2m 3m 4m 5m 6m 7m 8m 9m 10m

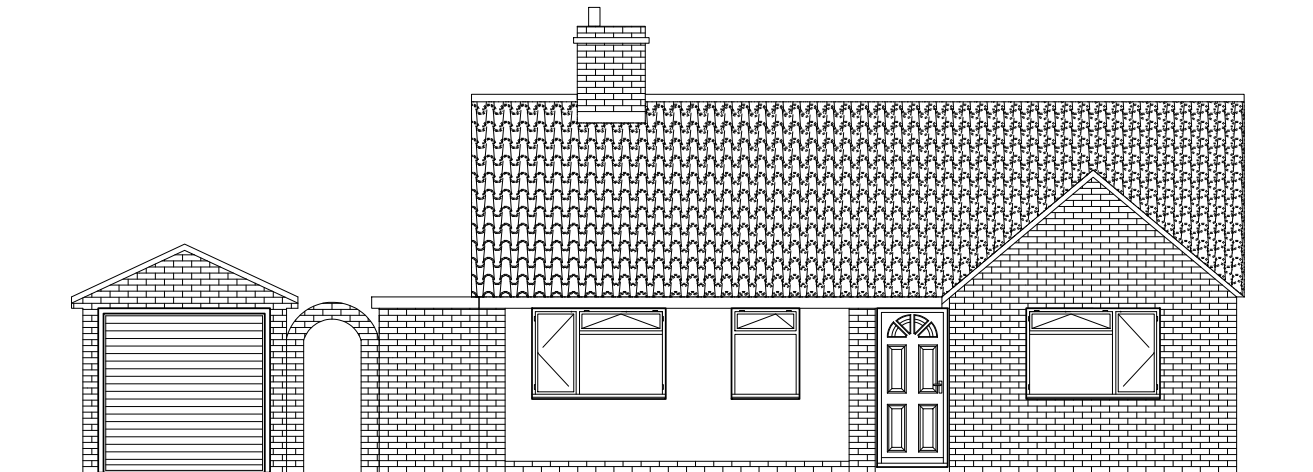


EXISTING FRONT ELEVATION

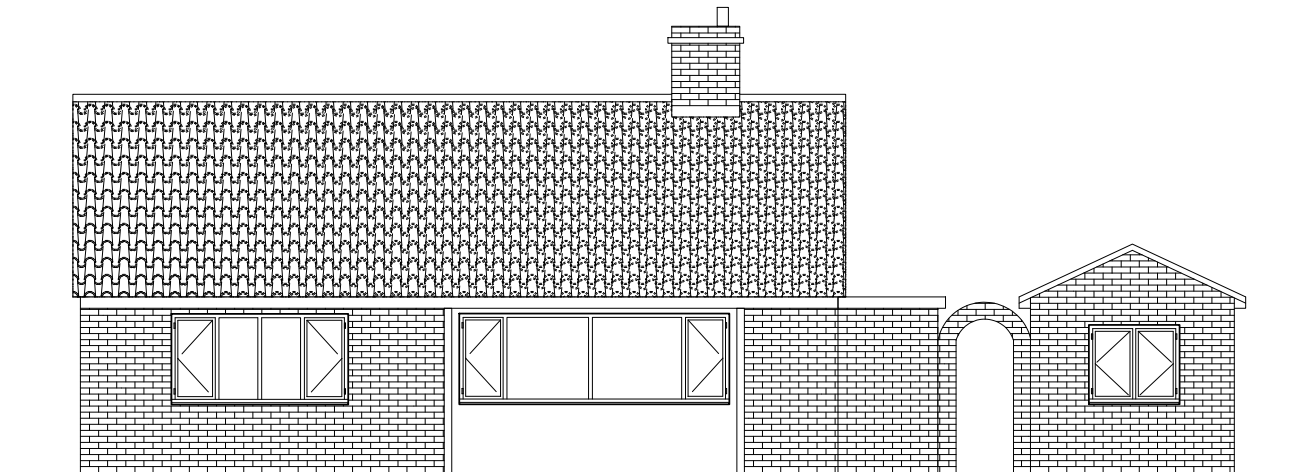


EXISTING REAR ELEVATION

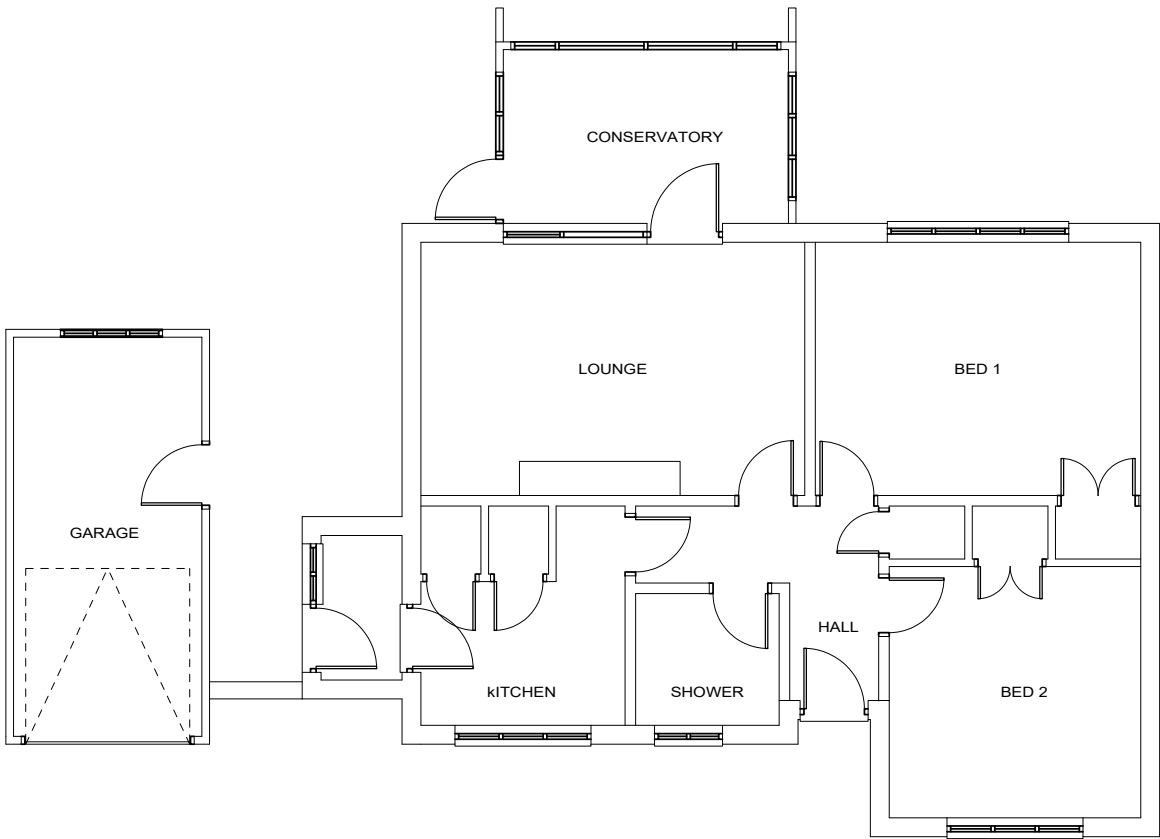

EXISTING FLOOR PLAN

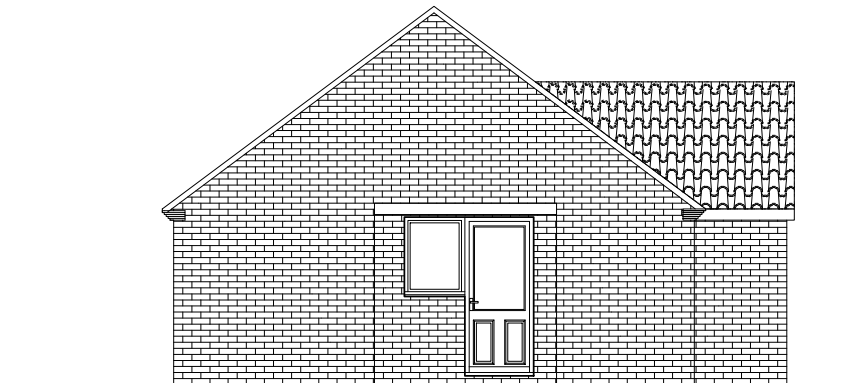

EXISTING SOUTH ELEVATION

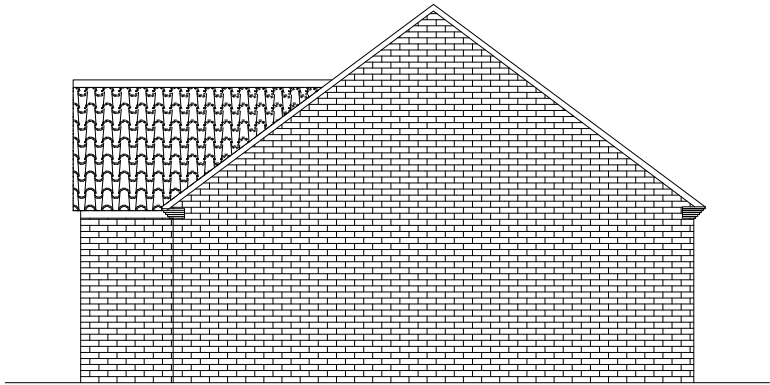

EXISTING NORTH ELEVATION

A	-	-
	Date	Revisions
©copyright		
Client		
THE CARNABYS		
Job Title		
2a LOWER GOWER ROAD ROYSTON SG8 5EA		
Drawing Title		
EXISTING PLANS AND ELEVATIONS		
Scale 1:100 @ A3		
Date	DEC 2025	Drawn by MW
Drg No.		Rev.
2502		