


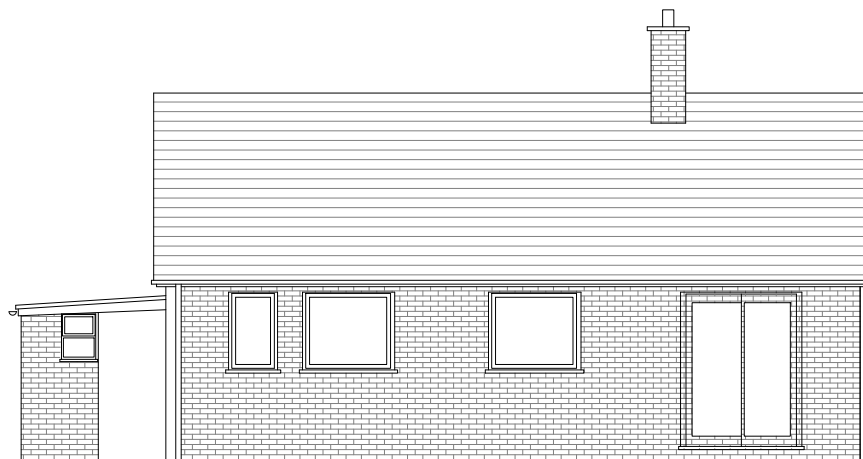

South Elevation



North Elevation

Charlotte
Fausset
Architect

30 Shillington Rd
Pirton Hitchin
Herts SG5 3QL
Tel : 07815570717
charlottefausset@yahoo.com

client

Paul & Rhonda
LaVille

address

4 Leete Place
Royston
SG8 5DX

title

Existing
North & South
Elevation

dwg no & revision

LETTE-10-021
Rev : 0 Date : 14.05.25

	scale
--	-------

0 1m 2m
Scale 1 : 100 @ A4