



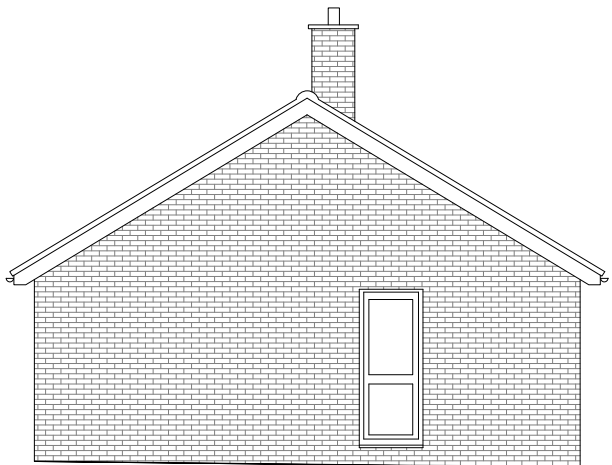

East Elevation

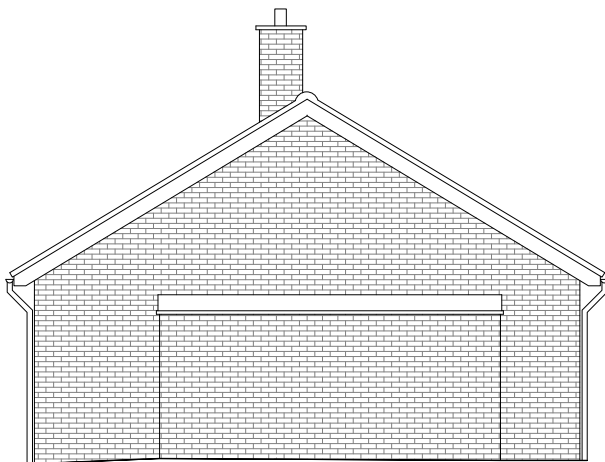

West Elevation

**Charlotte Fausset Architect**  
30 Shillington Rd  
Pirton Hitchin  
Herts SG5 3QL  
Tel : 07815570717  
charlottefausset@yahoo.com

client

**Paul & Rhonda  
LaVille**

address

**4 Leete Place  
Royston  
SG8 5DX**

title

**Existing  
East & West  
Elevation**

dwg no & revision

**LETTE-10-020**  
Rev : 0 Date : 14.05.25

scale

0 1m 2m  
Scale 1 : 100 @ A4