




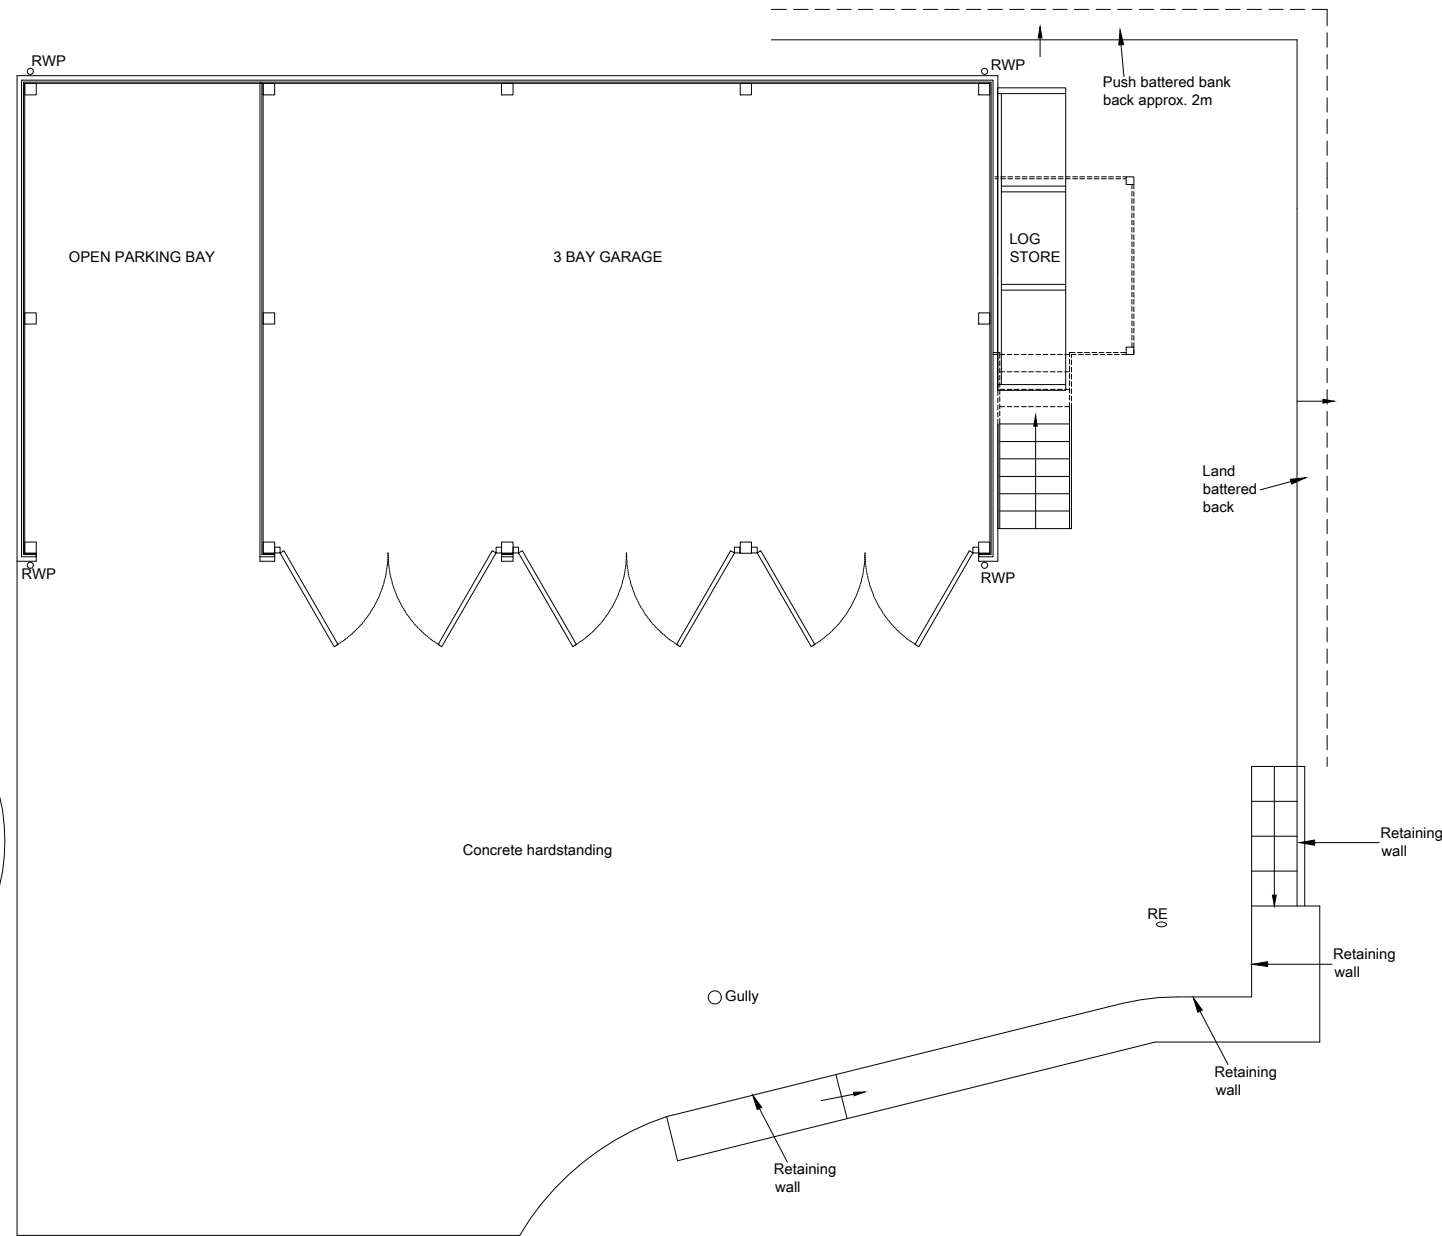


PROPOSED GROUND FLOOR PLAN 1:100
GROSS EXTERNAL AREA - 87m² (INCL. LOG STORE)

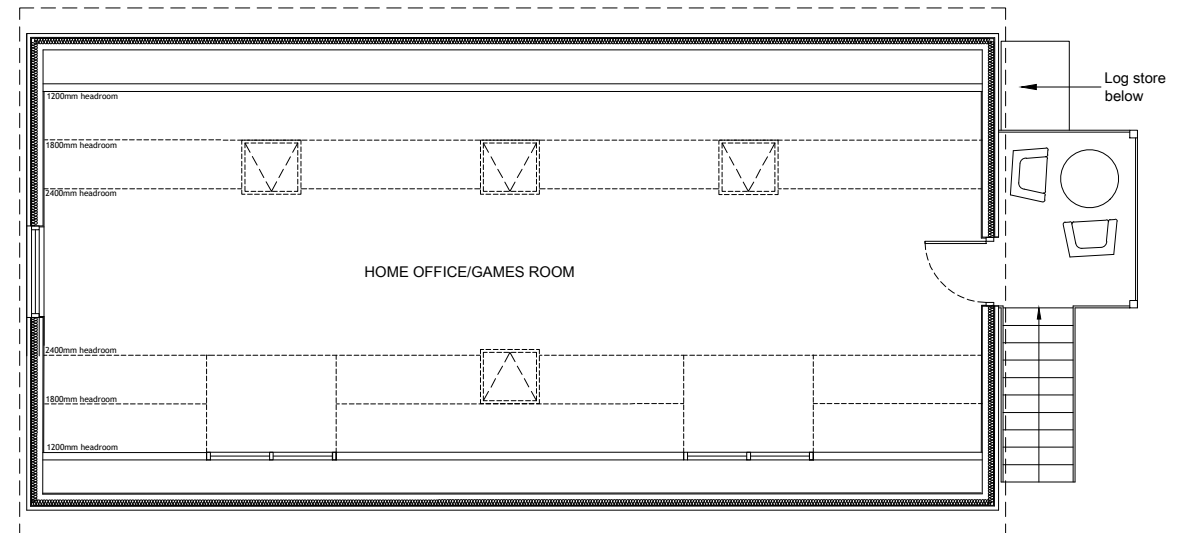

PROPOSED FIRST FLOOR PLAN 1:100

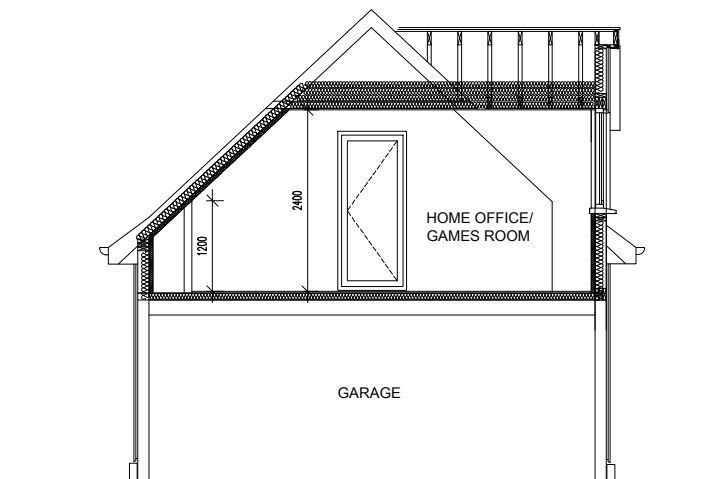

PROPOSED OUTLINE SECTION 1:100

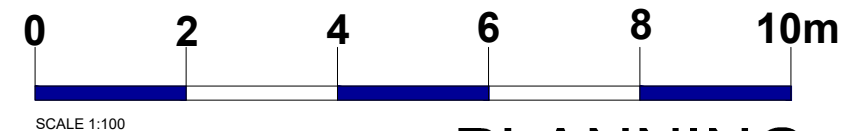

PLANNING

GENERAL NOTES: This scheme is subject to Town Planning and the plans shall not be acted upon until they have been approved in accordance with the Building Regulations. All dimensions and levels given, whether figured or scaled, are to be physically checked on site by the contractor prior to commencement of work and the contractor will take responsibility for the same. All design and construction is to be in accordance with the Construction, Design and Management Regulations 2015 This plan is copyright and is not to be produced or used for construction purposes without permission. It is only for use as a Planning and Building Control document. Prior to commencement of works, the contractor must ensure that all necessary notices under The Party Wall etc Act 1996 have been given and that all formal procedures required under the act have been fulfilled.	PLEASE NOTE: 1. ALL DIMENSIONS AND SITE BOUNDARIES ARE TO BE CHECKED ON SITE AS NECESSARY. 2. ALL PROPOSALS ARE SUBJECT TO STRUCTURAL ENGINEERS DESIGN.	Revision	<table><tr><td> Project Proposed Demolition of existing stables and store. Replacement Cartlodge at Larch House, Old Knebworth Lane, Old Knebworth. Herts. SG3 6FS </td><td><table><tr><td>Scale</td><td>As noted@A3</td></tr><tr><td>Date</td><td>11/25</td></tr><tr><td>Drawing Number</td><td>8411-P14</td></tr><tr><td>Client</td><td>PS</td></tr></table></td><td> As work is done in accordance with the Building Regulations and relevant codes of practice. The contractor is to check all dimensions on site. Any discrepancies are to be notified immediately. This drawing is copyright. </td></tr><tr><td> Title Proposed Cartlodge Plans PRE-CONSTRUCTION </td><td></td><td> Northcote Architects Ltd 11 Castle Close Northcote Leicester LE10 1DZ Tel: 01753 501086 www.northcote-architects.co.uk </td></tr></table>	Project Proposed Demolition of existing stables and store. Replacement Cartlodge at Larch House, Old Knebworth Lane, Old Knebworth. Herts. SG3 6FS	<table><tr><td>Scale</td><td>As noted@A3</td></tr><tr><td>Date</td><td>11/25</td></tr><tr><td>Drawing Number</td><td>8411-P14</td></tr><tr><td>Client</td><td>PS</td></tr></table>	Scale	As noted@A3	Date	11/25	Drawing Number	8411-P14	Client	PS	As work is done in accordance with the Building Regulations and relevant codes of practice. The contractor is to check all dimensions on site. Any discrepancies are to be notified immediately. This drawing is copyright.	Title Proposed Cartlodge Plans PRE-CONSTRUCTION		Northcote Architects Ltd 11 Castle Close Northcote Leicester LE10 1DZ Tel: 01753 501086 www.northcote-architects.co.uk
Project Proposed Demolition of existing stables and store. Replacement Cartlodge at Larch House, Old Knebworth Lane, Old Knebworth. Herts. SG3 6FS	<table><tr><td>Scale</td><td>As noted@A3</td></tr><tr><td>Date</td><td>11/25</td></tr><tr><td>Drawing Number</td><td>8411-P14</td></tr><tr><td>Client</td><td>PS</td></tr></table>	Scale	As noted@A3	Date	11/25	Drawing Number	8411-P14	Client	PS	As work is done in accordance with the Building Regulations and relevant codes of practice. The contractor is to check all dimensions on site. Any discrepancies are to be notified immediately. This drawing is copyright.							
Scale	As noted@A3																
Date	11/25																
Drawing Number	8411-P14																
Client	PS																
Title Proposed Cartlodge Plans PRE-CONSTRUCTION		Northcote Architects Ltd 11 Castle Close Northcote Leicester LE10 1DZ Tel: 01753 501086 www.northcote-architects.co.uk															