




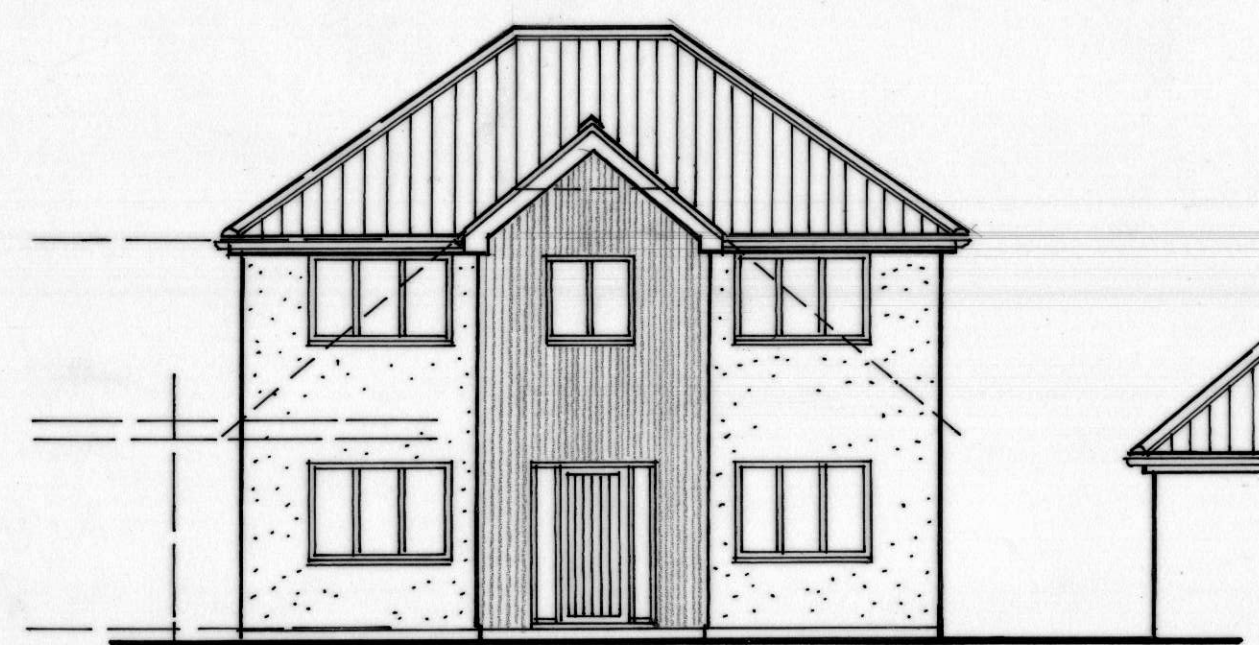


front
PROPOSED ELEVATIONS

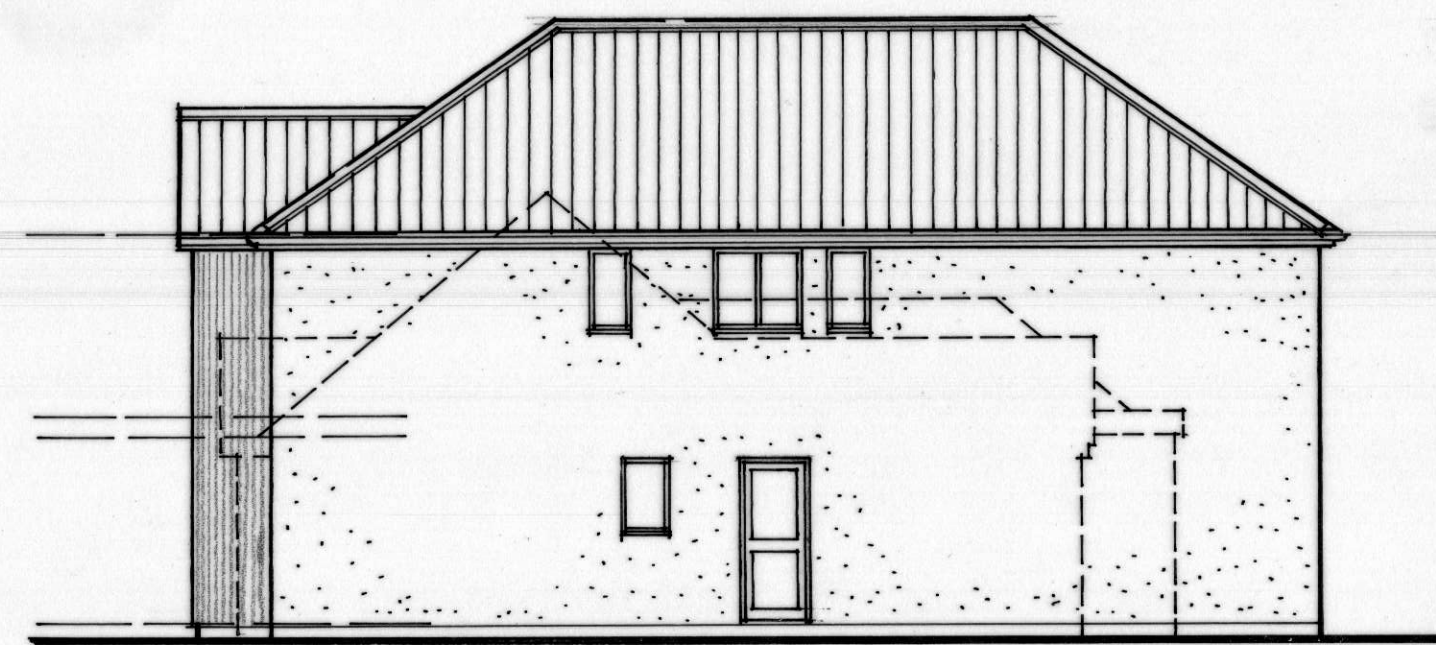



side facing no. 59

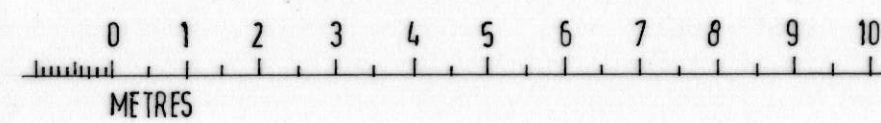


rear

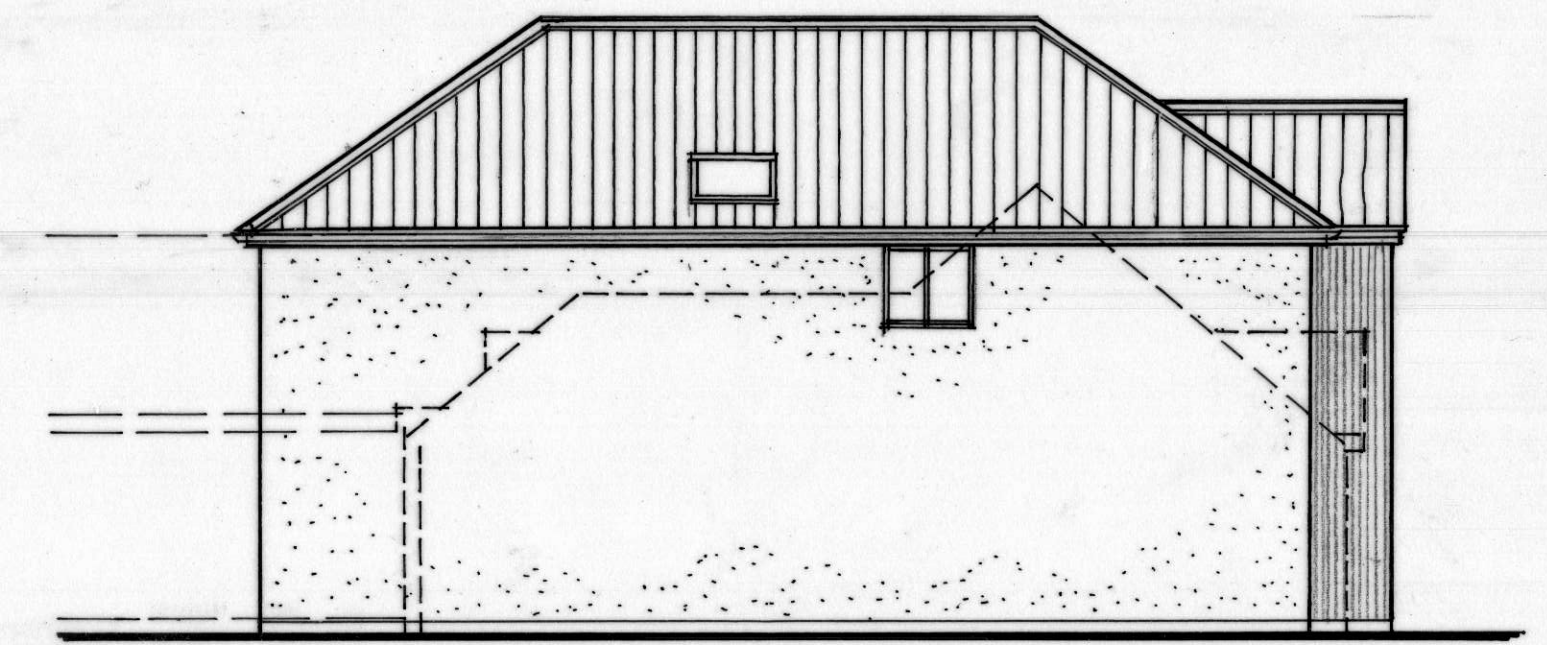


side facing no.55

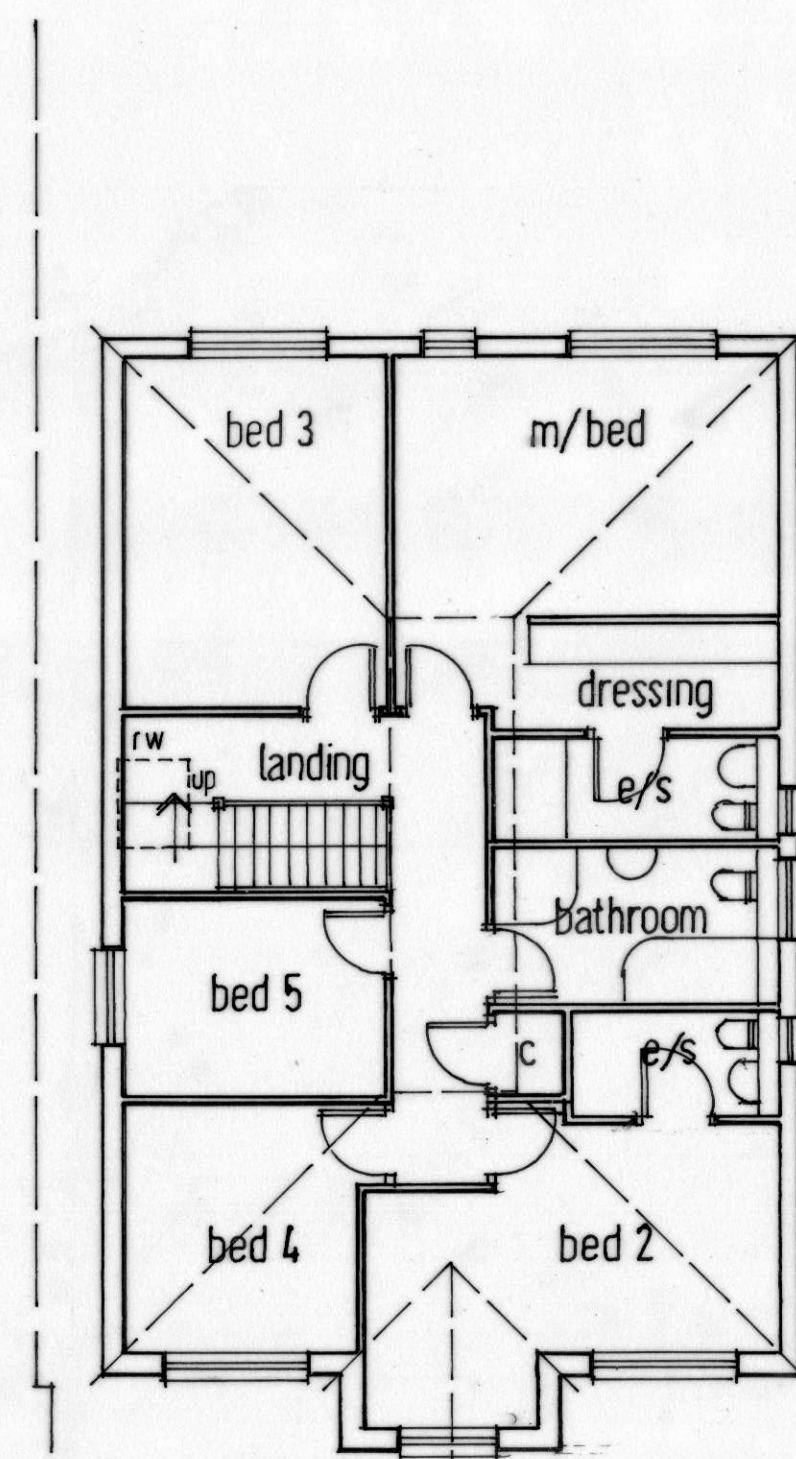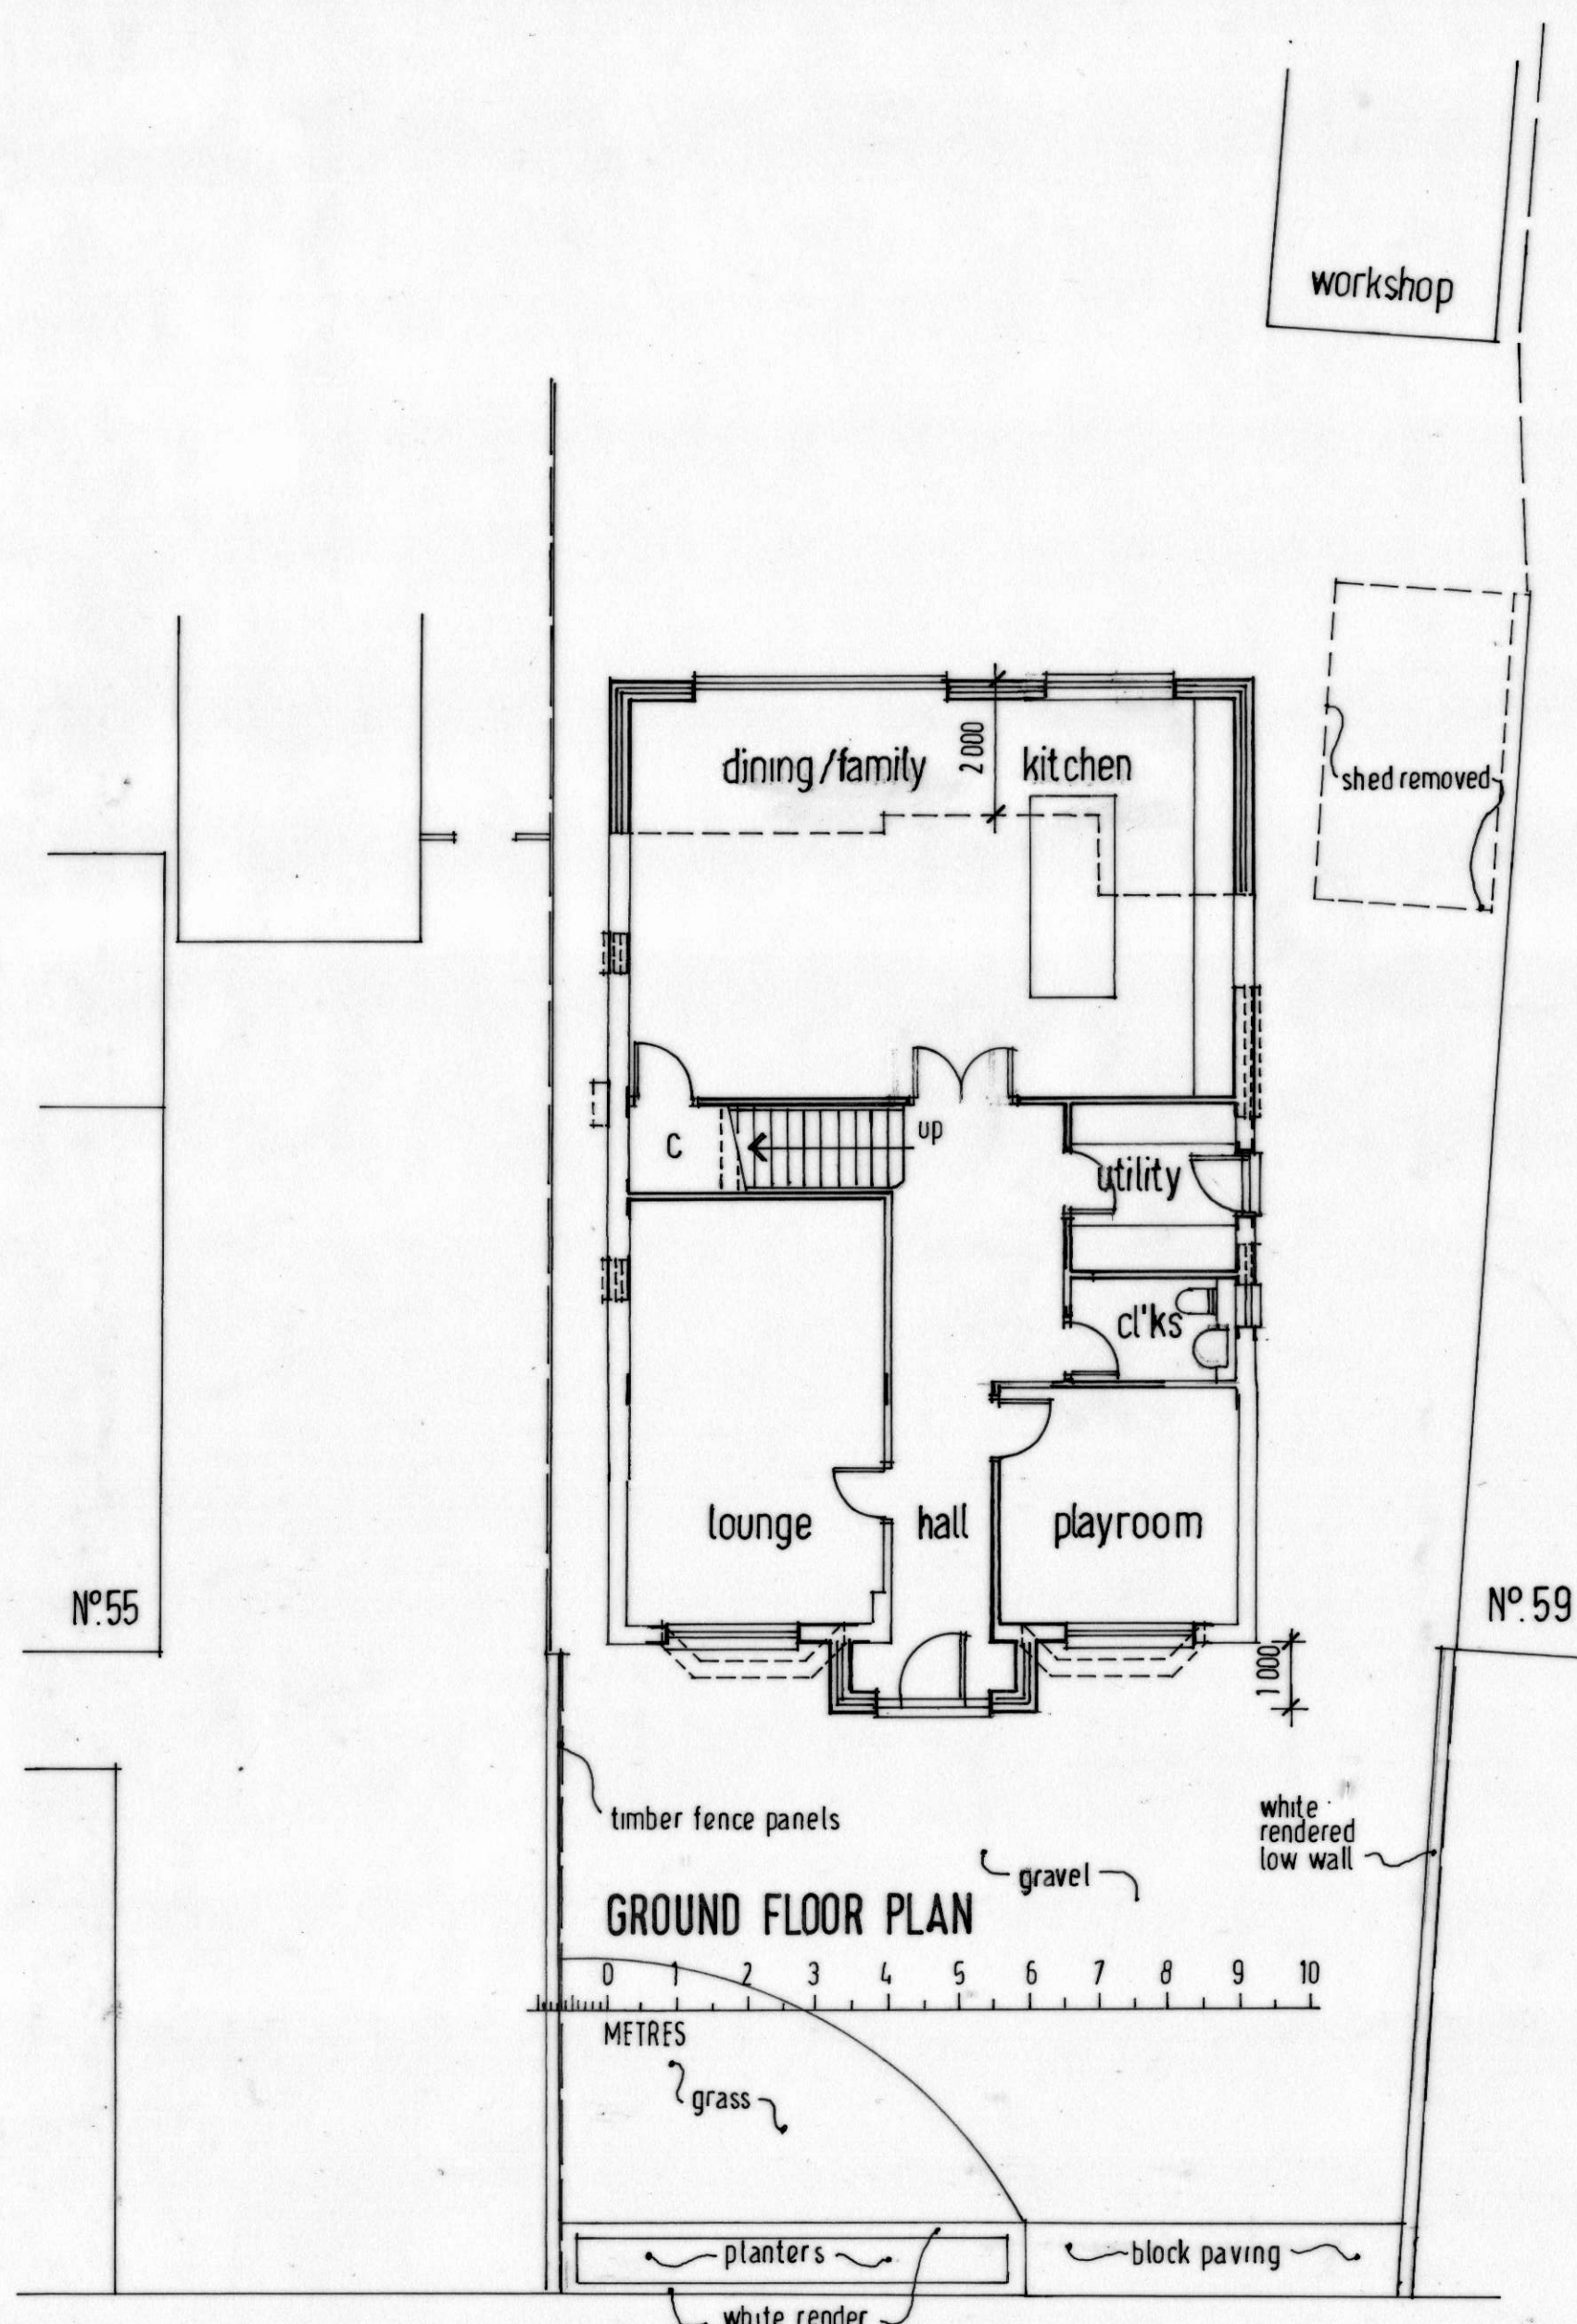

FIRST FLOOR PLAN

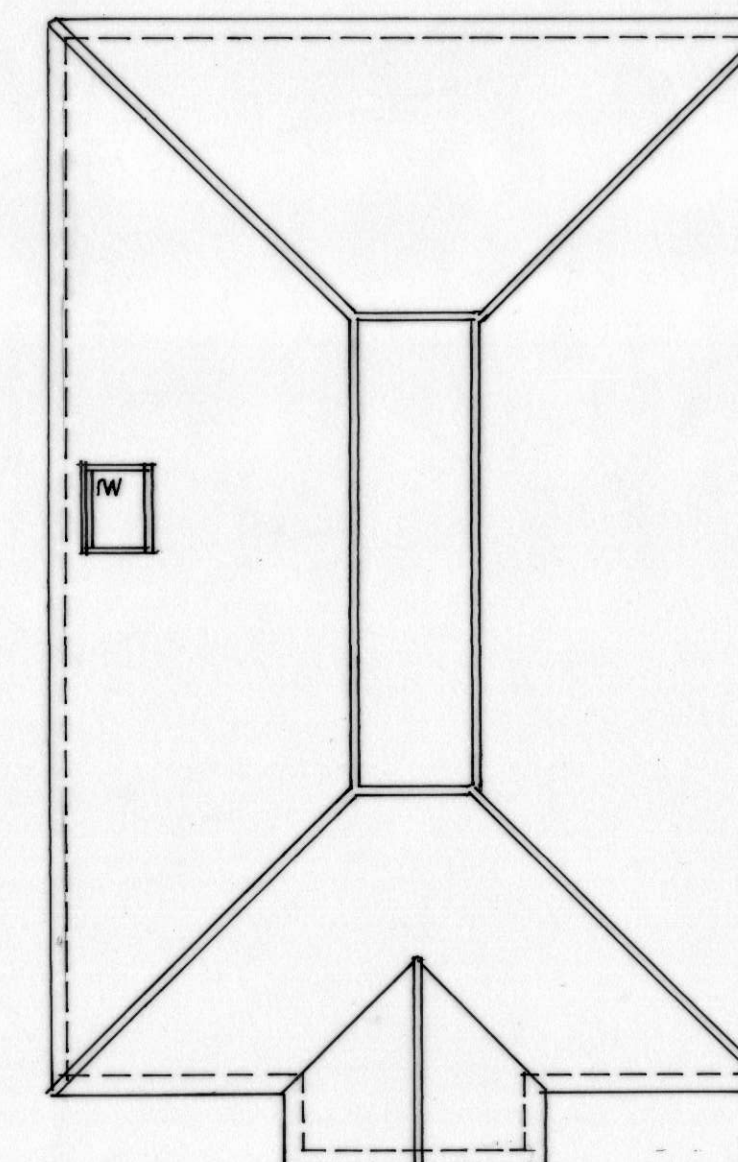

ROOF PLAN

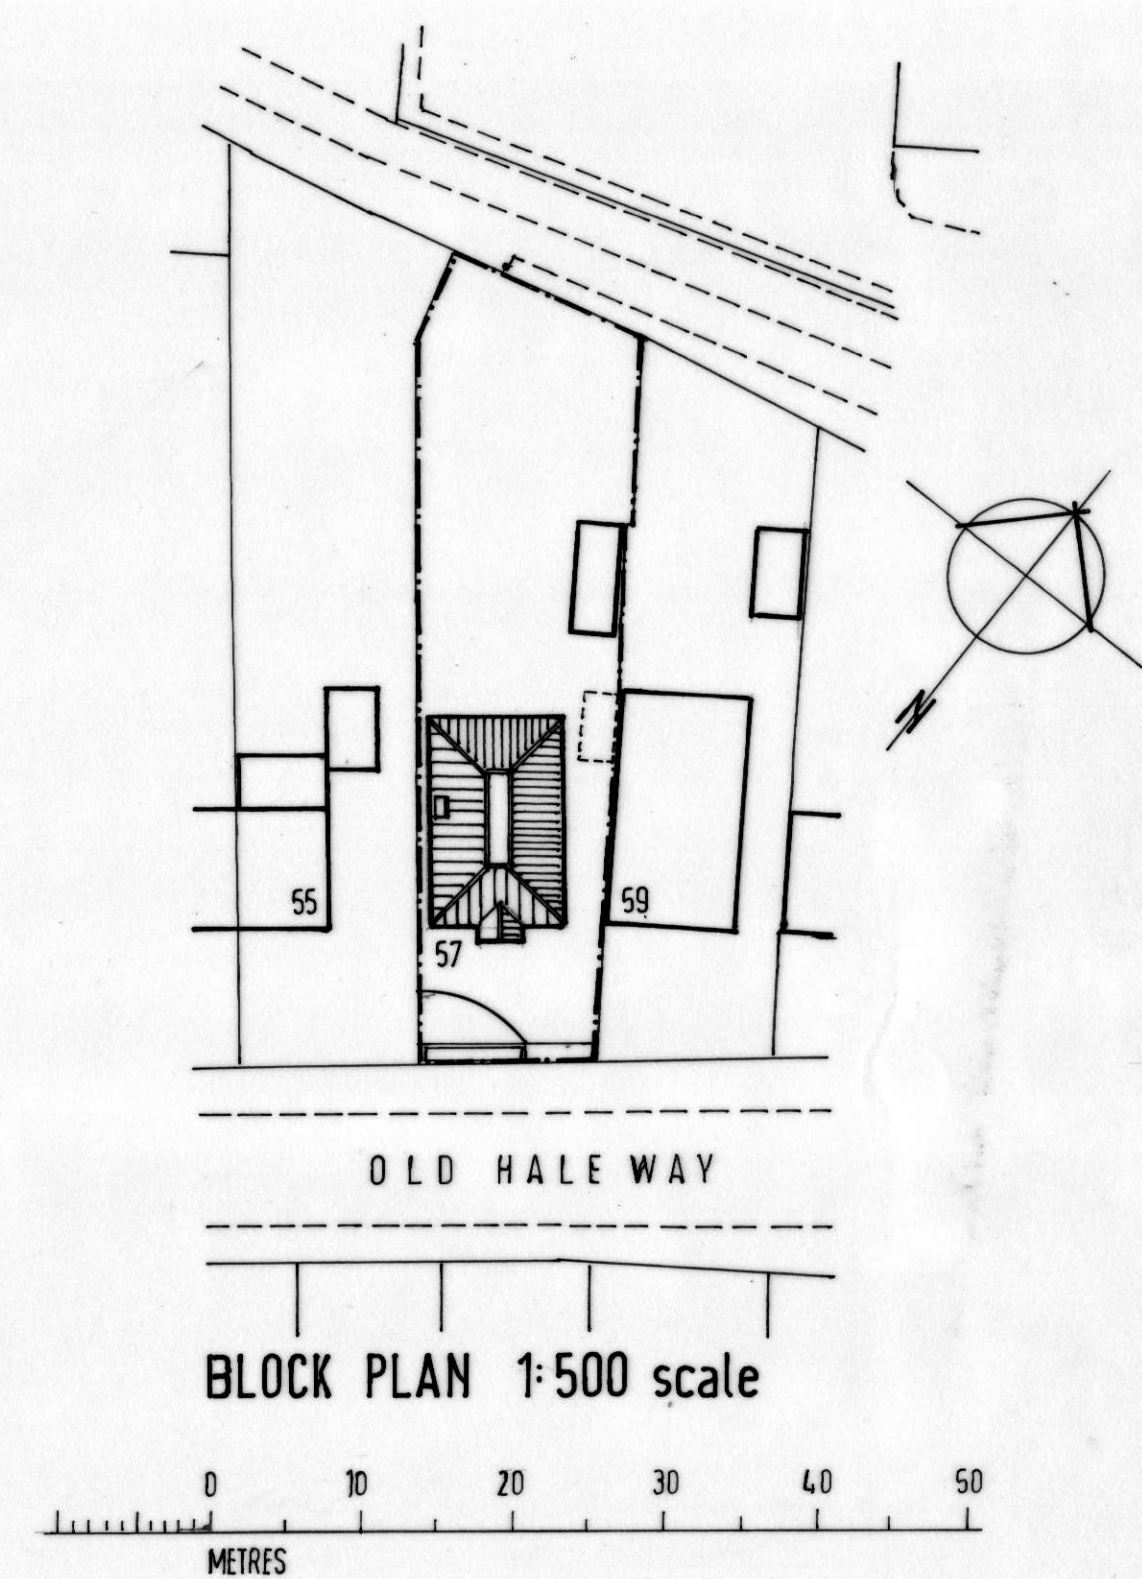

BLOCK PLAN 1:500 scale

REV A) SCALE BARS ADDED
MAR 25 HM.

HEATHER MOVE B.Sc. Architectural Design Consultant
Corner House, 1 Balmoral Road,
Hitchin, Herts. SG5 1XG
Tel. 01462 459910

client
MR. O. FATTOUCHE

job
PROPOSED EXTENSION & ALTERATION AT
57 OLD HALE WAY, HITCHIN, HERTS

subject
PROPOSED PLANS & ELEVATIONS
(A1 sheet size)

scale 1:100, 1:500	date MAR. 2025	drawn HM	rev A
drawing no. HM - 25665 - 03			