




PROPOSED FRONT ELEVATION

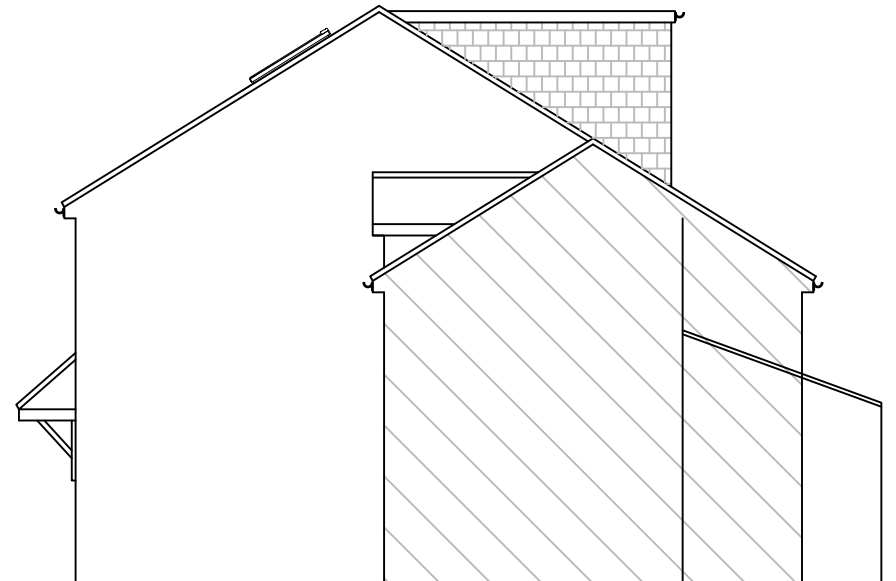


PROPOSED SIDE ELEVATION



PROPOSED REAR ELEVATION


Dormer Volumes:		
	H	D W
V1 - Rear dormer	$\frac{1}{2} \times 2.32$	$\times 3.75 \times 4.87 = 21.18\text{m}^3$
TOTAL VOLUME: 21.18m³		

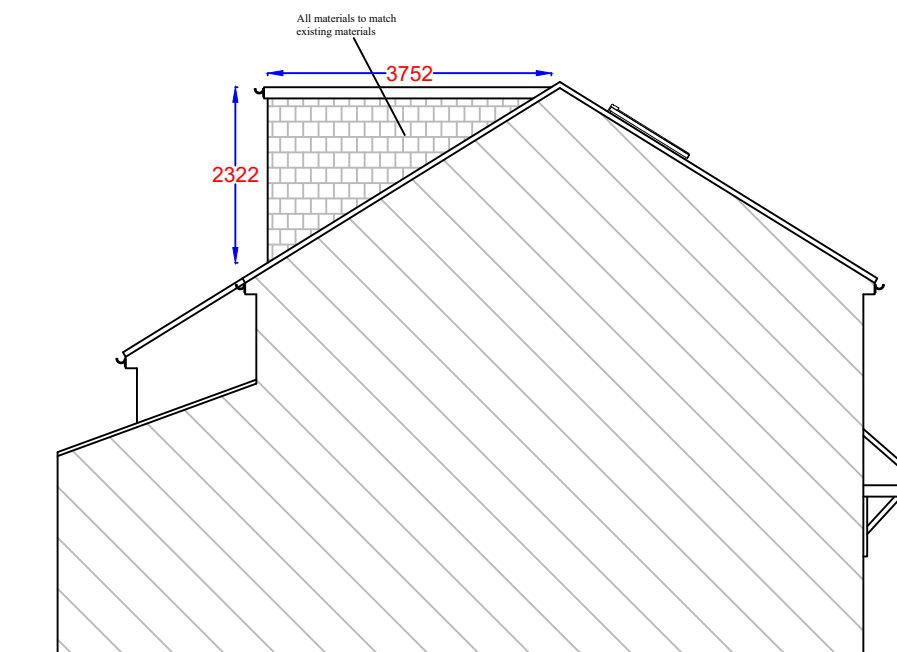

PROPOSED SIDE ELEVATION

Notes

All drawings to be signed off by building control before the commencement of any works. If works commence on a Building Notice, the Builder/property owner commences works at their own risk and ELA Design (or its Officer's) cannot accept and liability whatsoever for these works carried out.

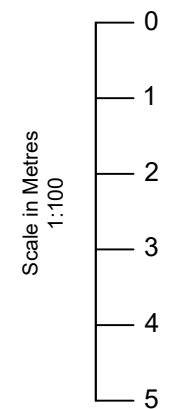

Rev	Date	Details	By
A	14/03/25	Revision A	CE

Project: Loft Extension

Drawing: Proposed Elevations

Address: 121 Cleveland Way, Great Ashby, Stevenage, SG1 6BU

Drawing N°: ELA/6 Rev: A

A3 Scale: 1:100 Drawn By: CE Job No: 3211 Date: 14/03/25



ELA Design
Beechcroft
Riverside Avenue
Broxbourne
Herts
EN10 6RA
Tel:- 07979510821