


SITE PLAN 1:200

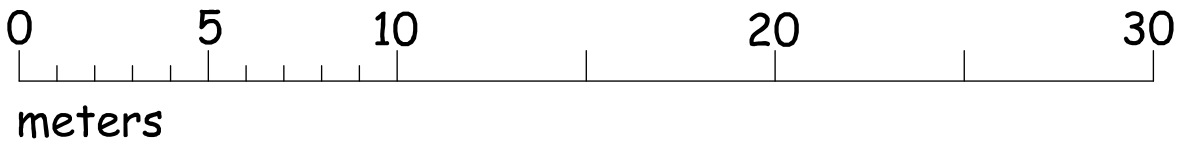

|     |      |          |         |
|-----|------|----------|---------|
|     |      |          |         |
| No. | Date | Revision | Initial |

Project

LAND AT PEAR TREE COTTAGE,  
SMITHS END LANE  
BARLEY, ROYSTON,  
HERTS SG8 8LH

Client

PHIL CHAPMAN

Drawing

EXISTING SITE PLAN

Scale 1:200 @ A1 Drawn C.R

Checked Date Aug 26

Drawing No.

This drawing and design is copyright and must not be reproduced in part or in whole without prior written consent. Contractors must verify all dimensions on site before commencing work or preparing shop drawings.