


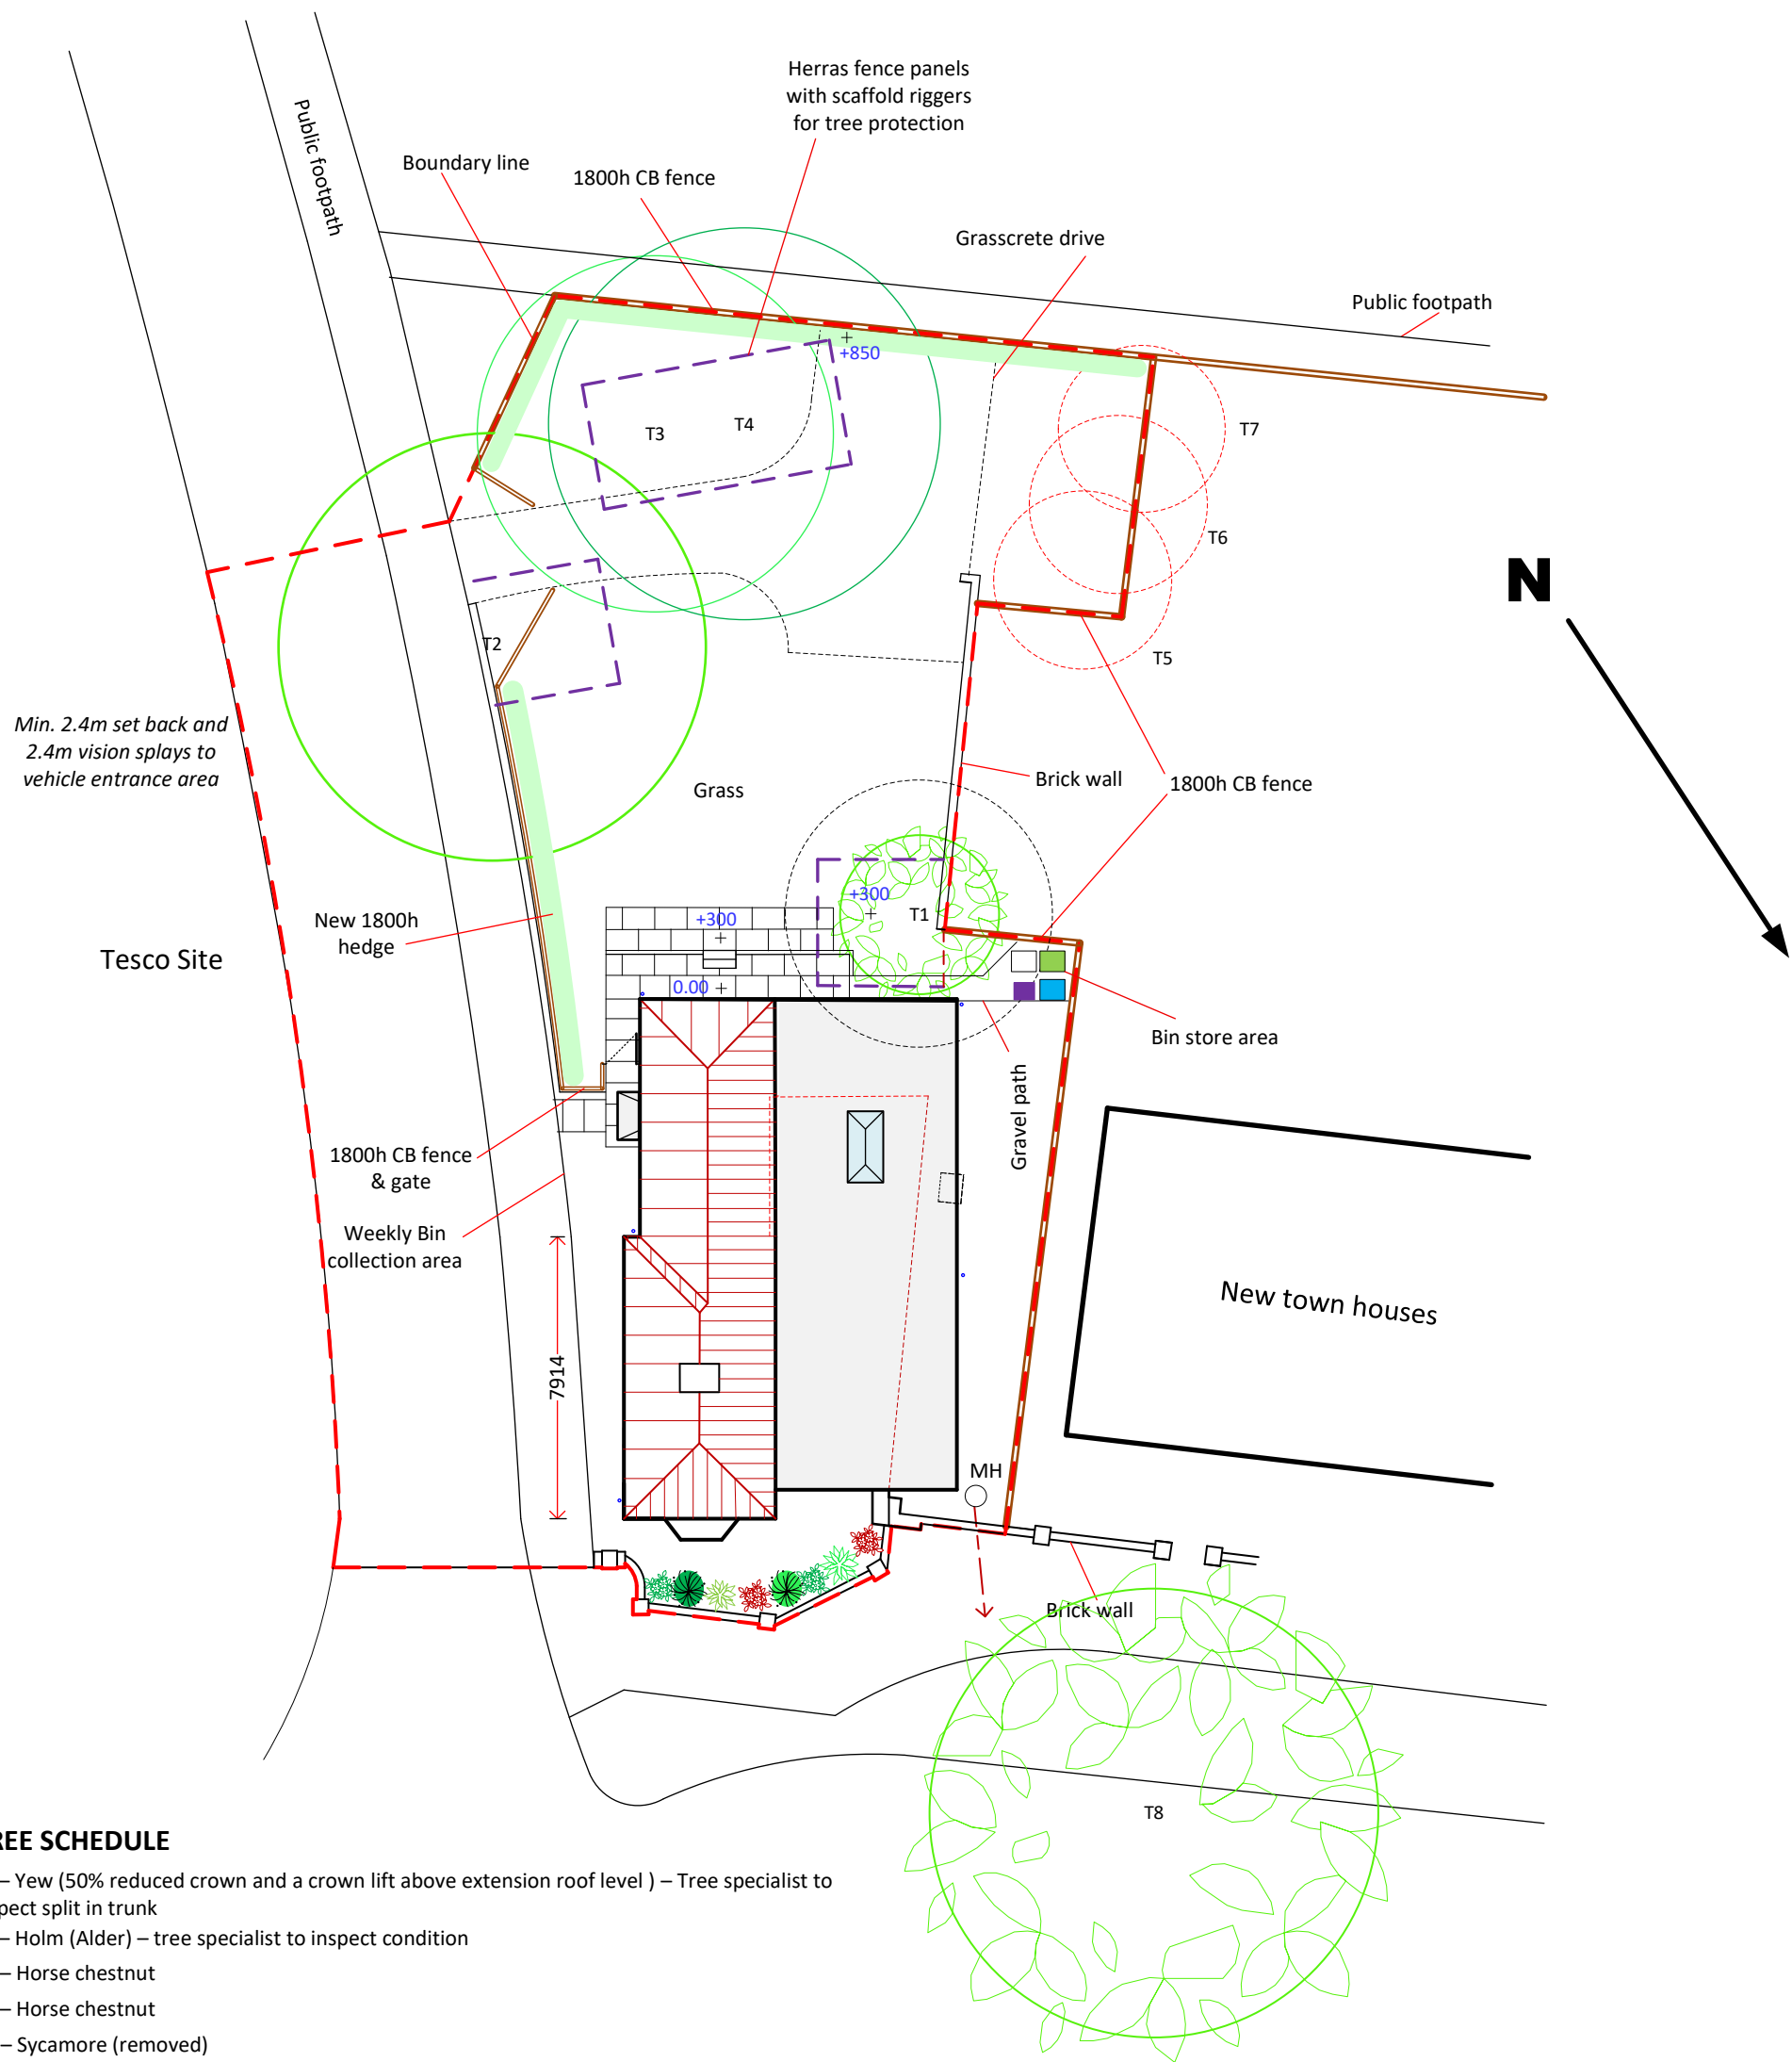

TREE SCHEDULE

- T1 – Yew (50% reduced crown and a crown lift above extension roof level) – Tree specialist to inspect split in trunk
T2 – Holm (Alder) – tree specialist to inspect condition
T3 – Horse chestnut
T4 – Horse chestnut
T5 – Sycamore (removed)
T6 - Elder (removed)
T7 – Elder (removed)
T8 – Lime
T9 – Yew (new if T1 replaced/relocated) *Not applicable*

ROSEBURY
Design · Planning · Project Management

8 WOODLAND WAY, BALDOCK, HERTFORDSHIRE, SG7 6LR
T: 07970 277106
E: Rosebury21@gmail.com

Contract

The Lodge, 56 High Street, Baldock

Title

PROPOSED SITE PLAN

Scale

1:200

Date

09.2025

Drawing No.

06/LF/25

Rev

G pc

A3

This drawing is copyright ©

