




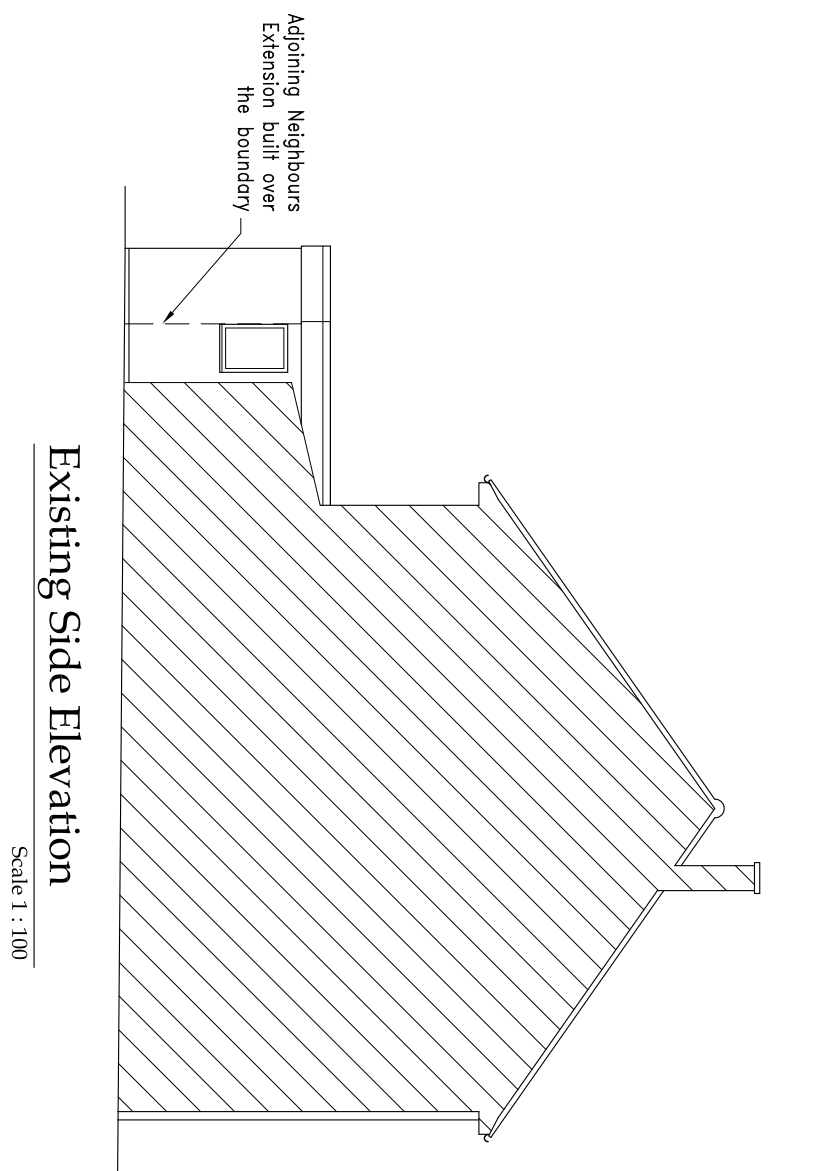


Existing Side Elevation
Scale 1:100

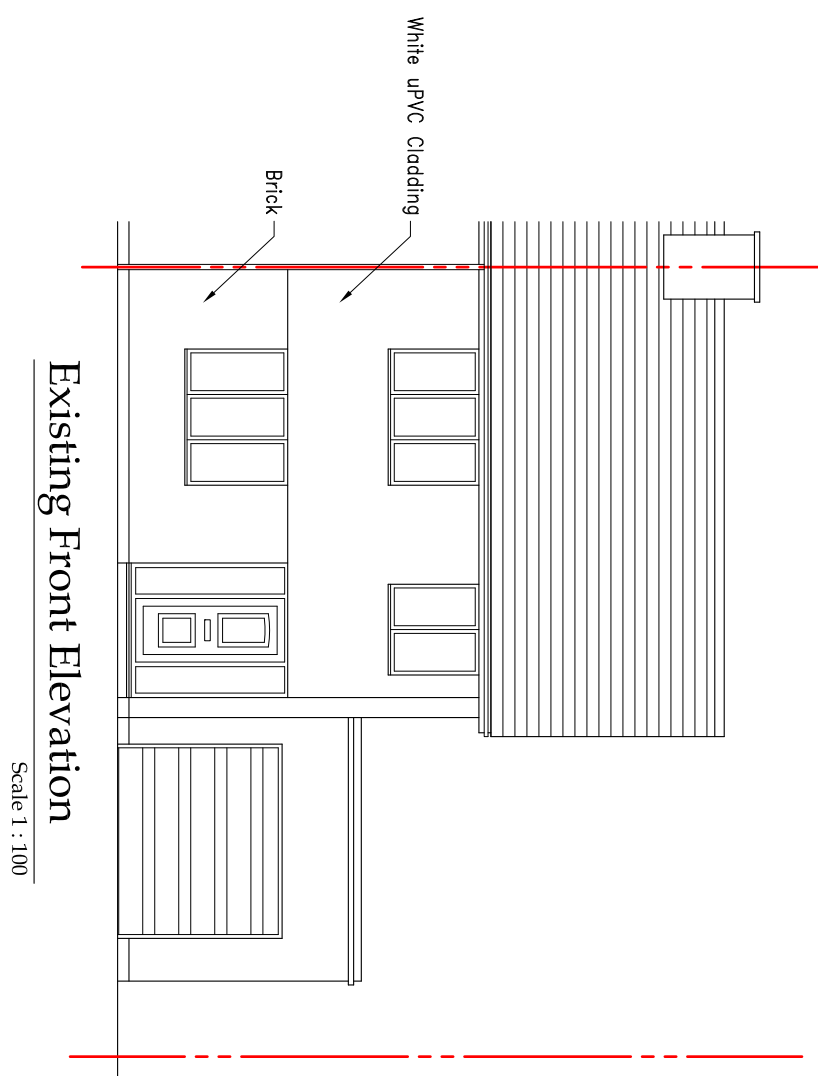


Existing Front Elevation
Scale 1:100

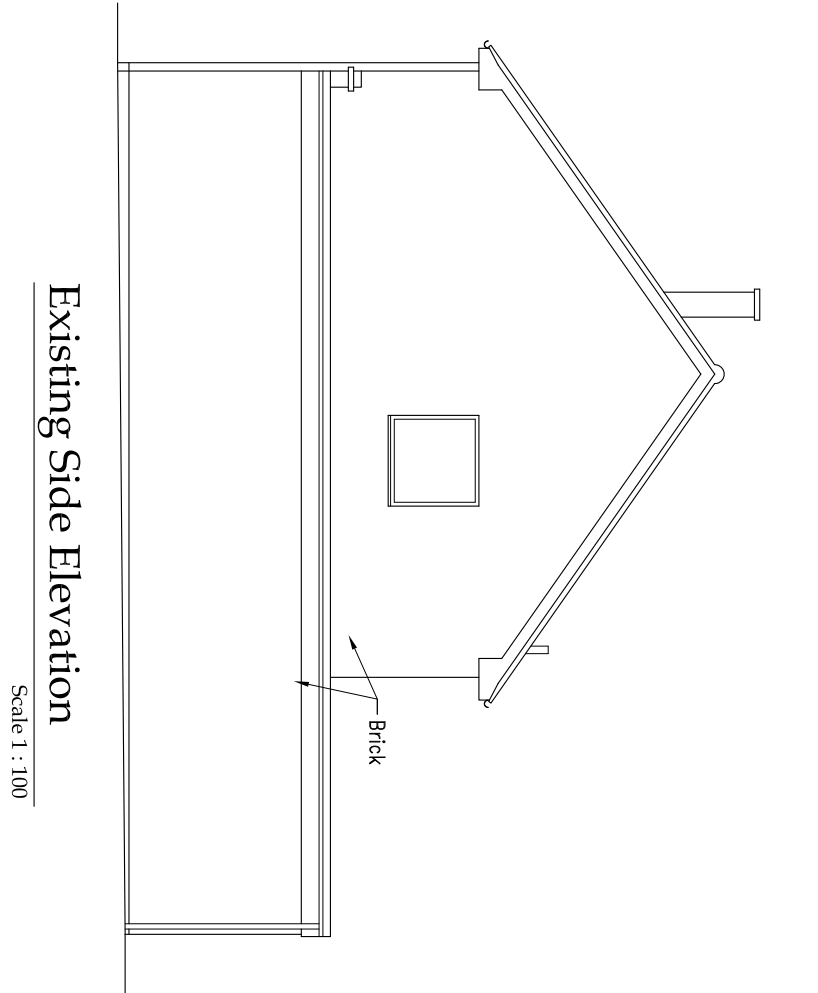


Existing Side Elevation
Scale 1:100

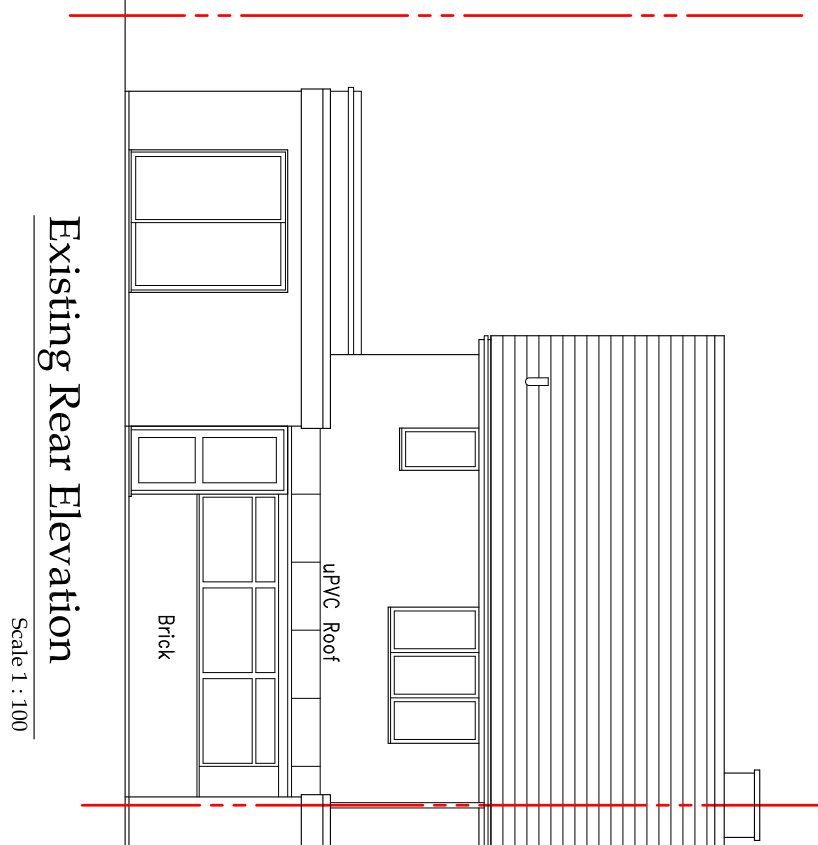


Existing Rear Elevation
Scale 1:100

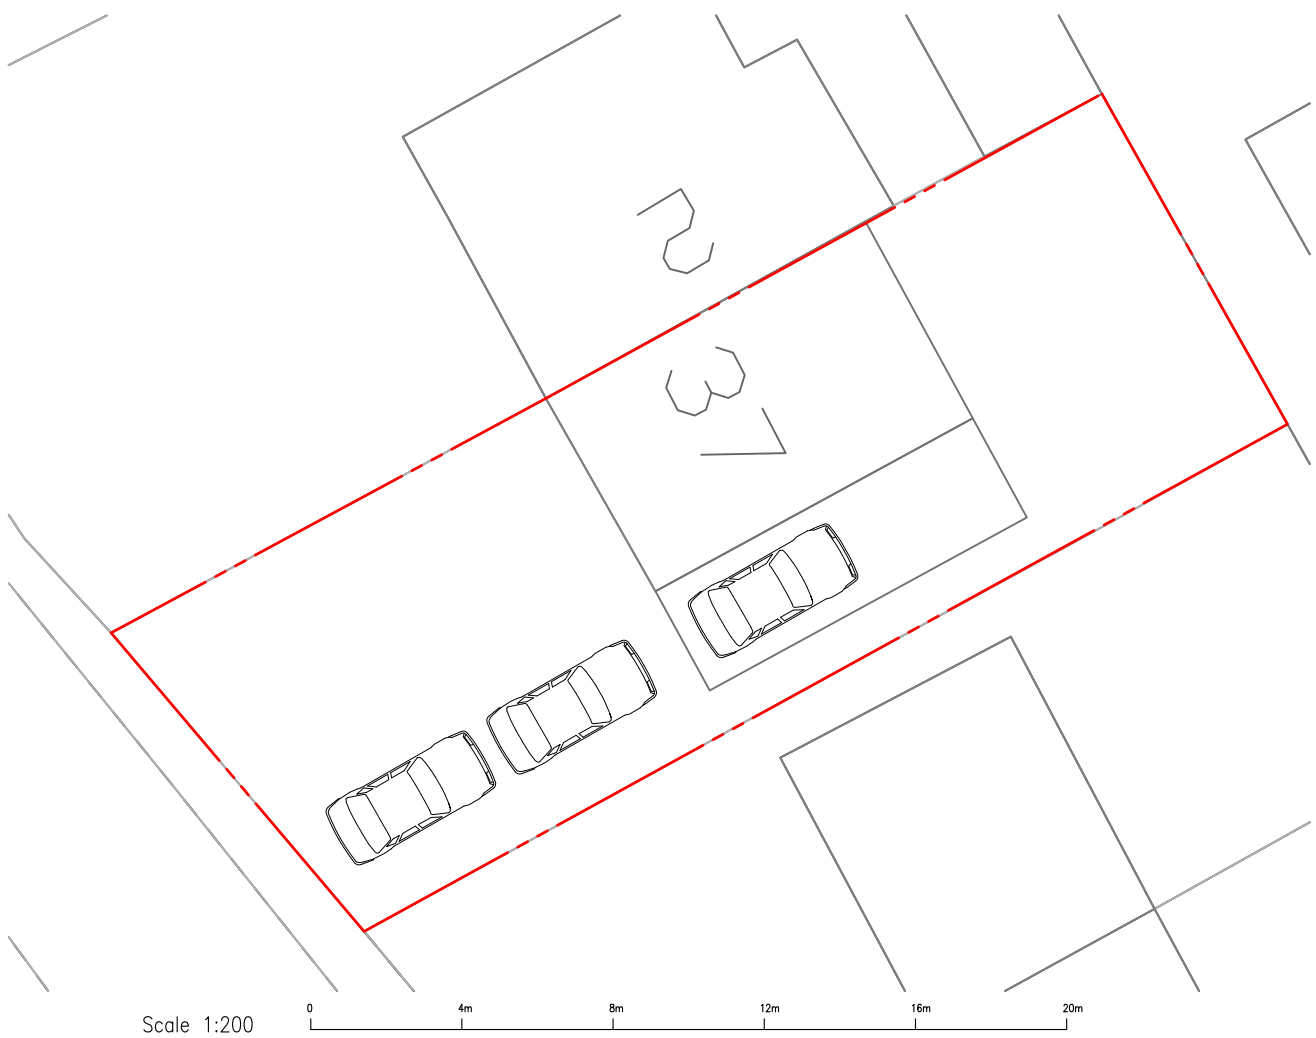

Existing Block Plan
Scale 1:200
© Crown Copyright and database rights 2023 OS 100047474

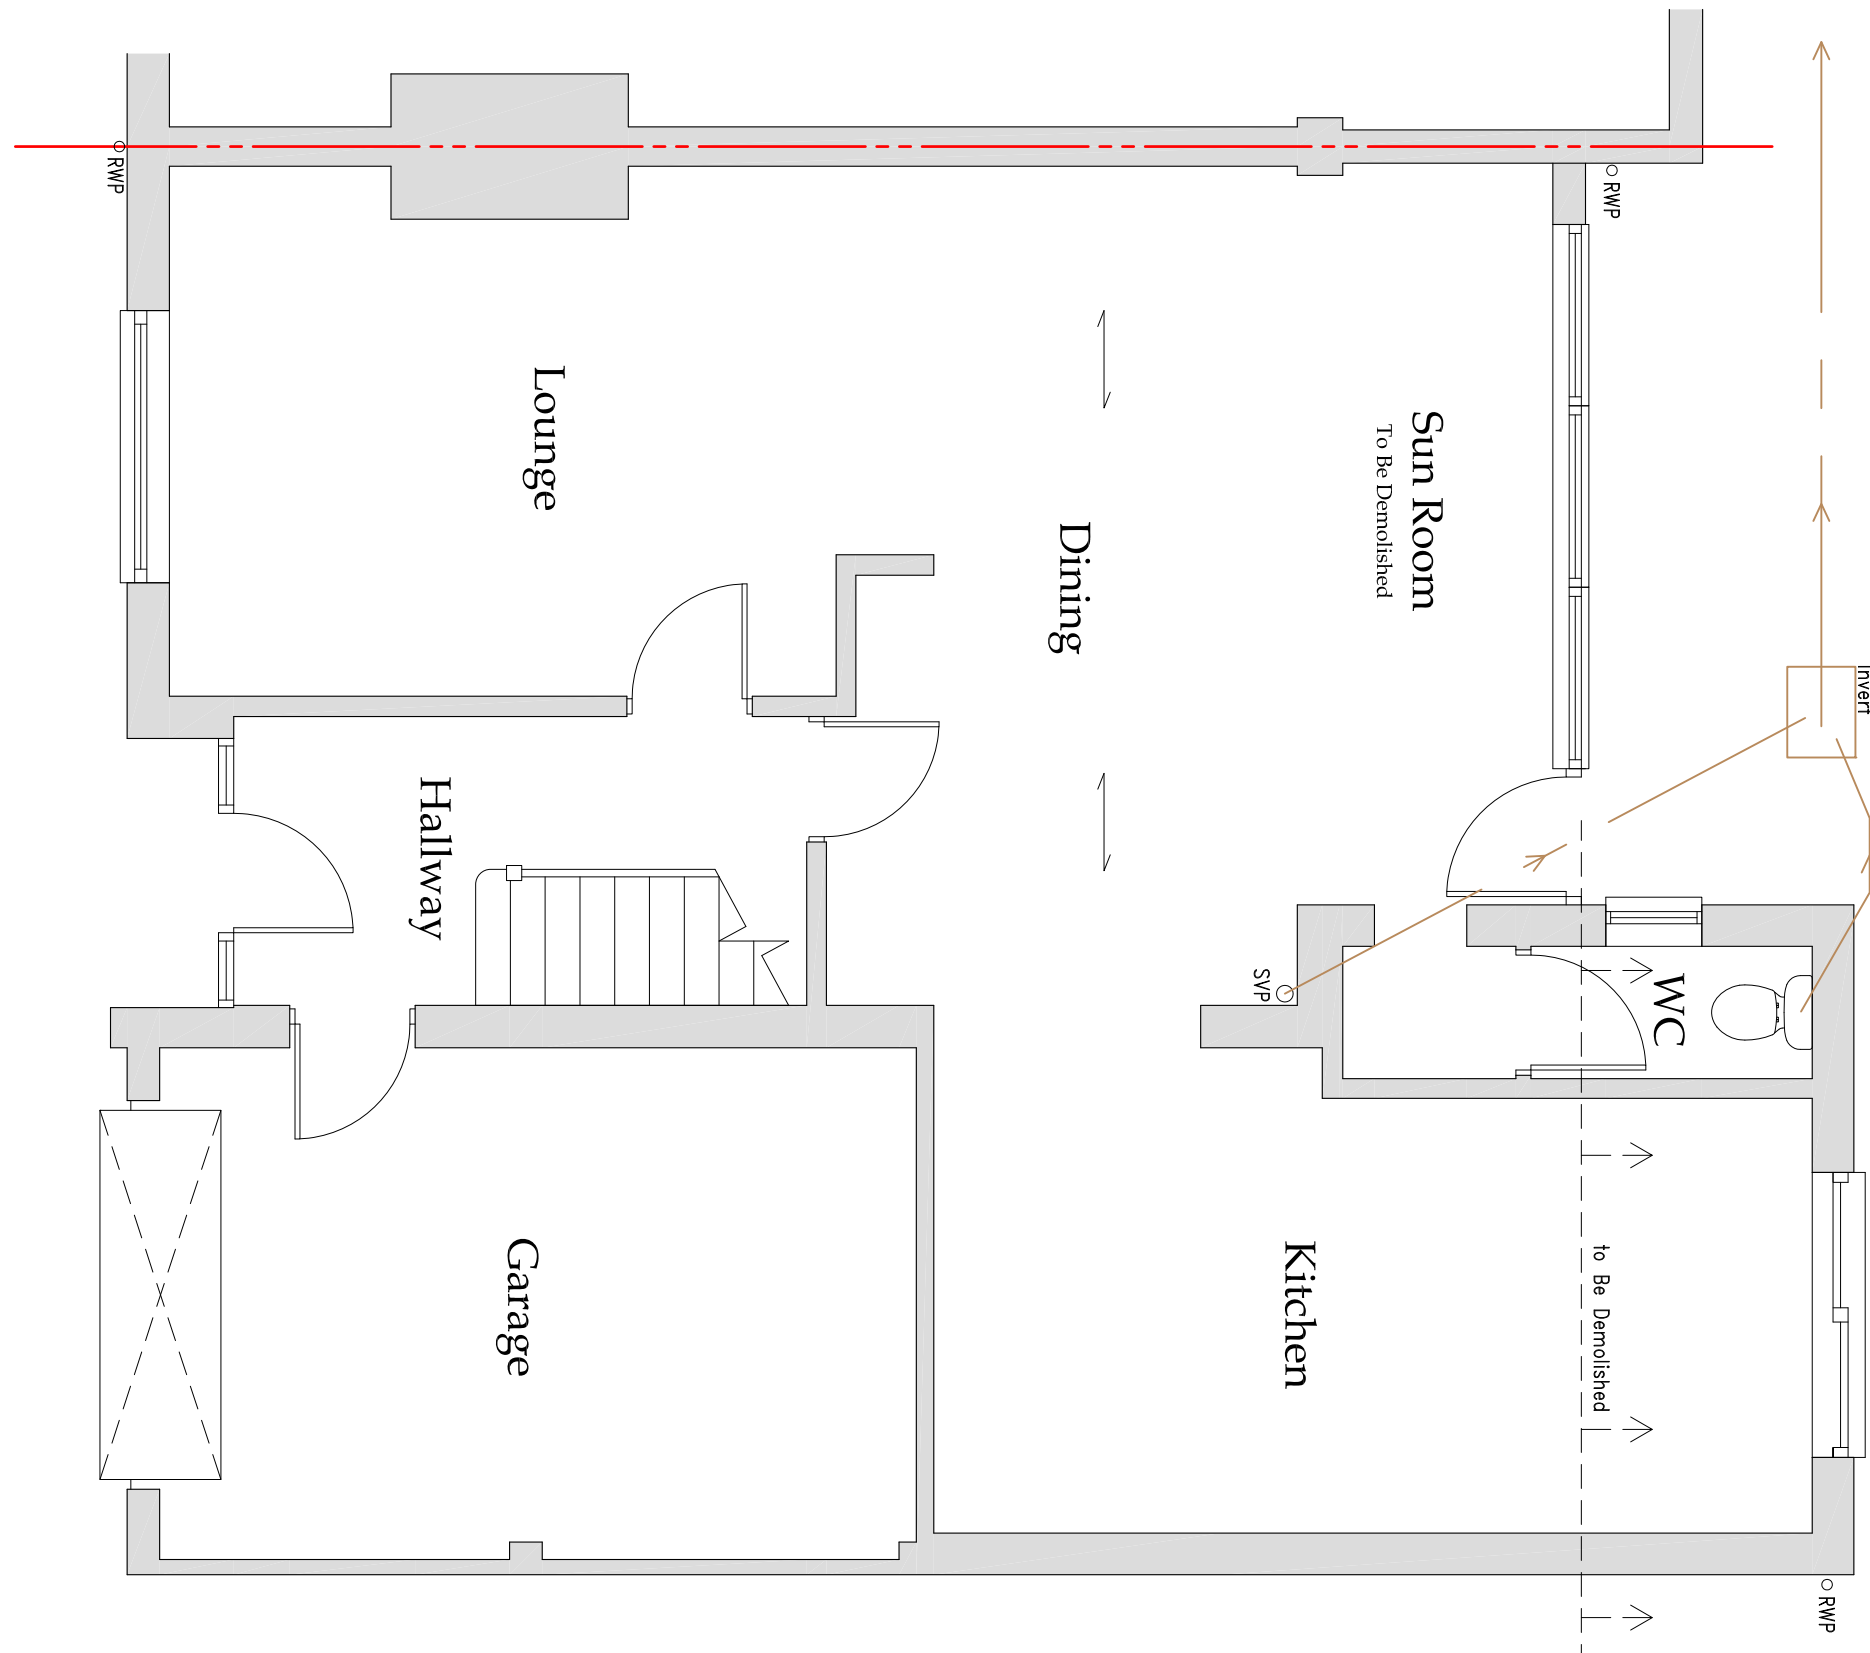

Existing Ground Floor Plan
Scale 1:50

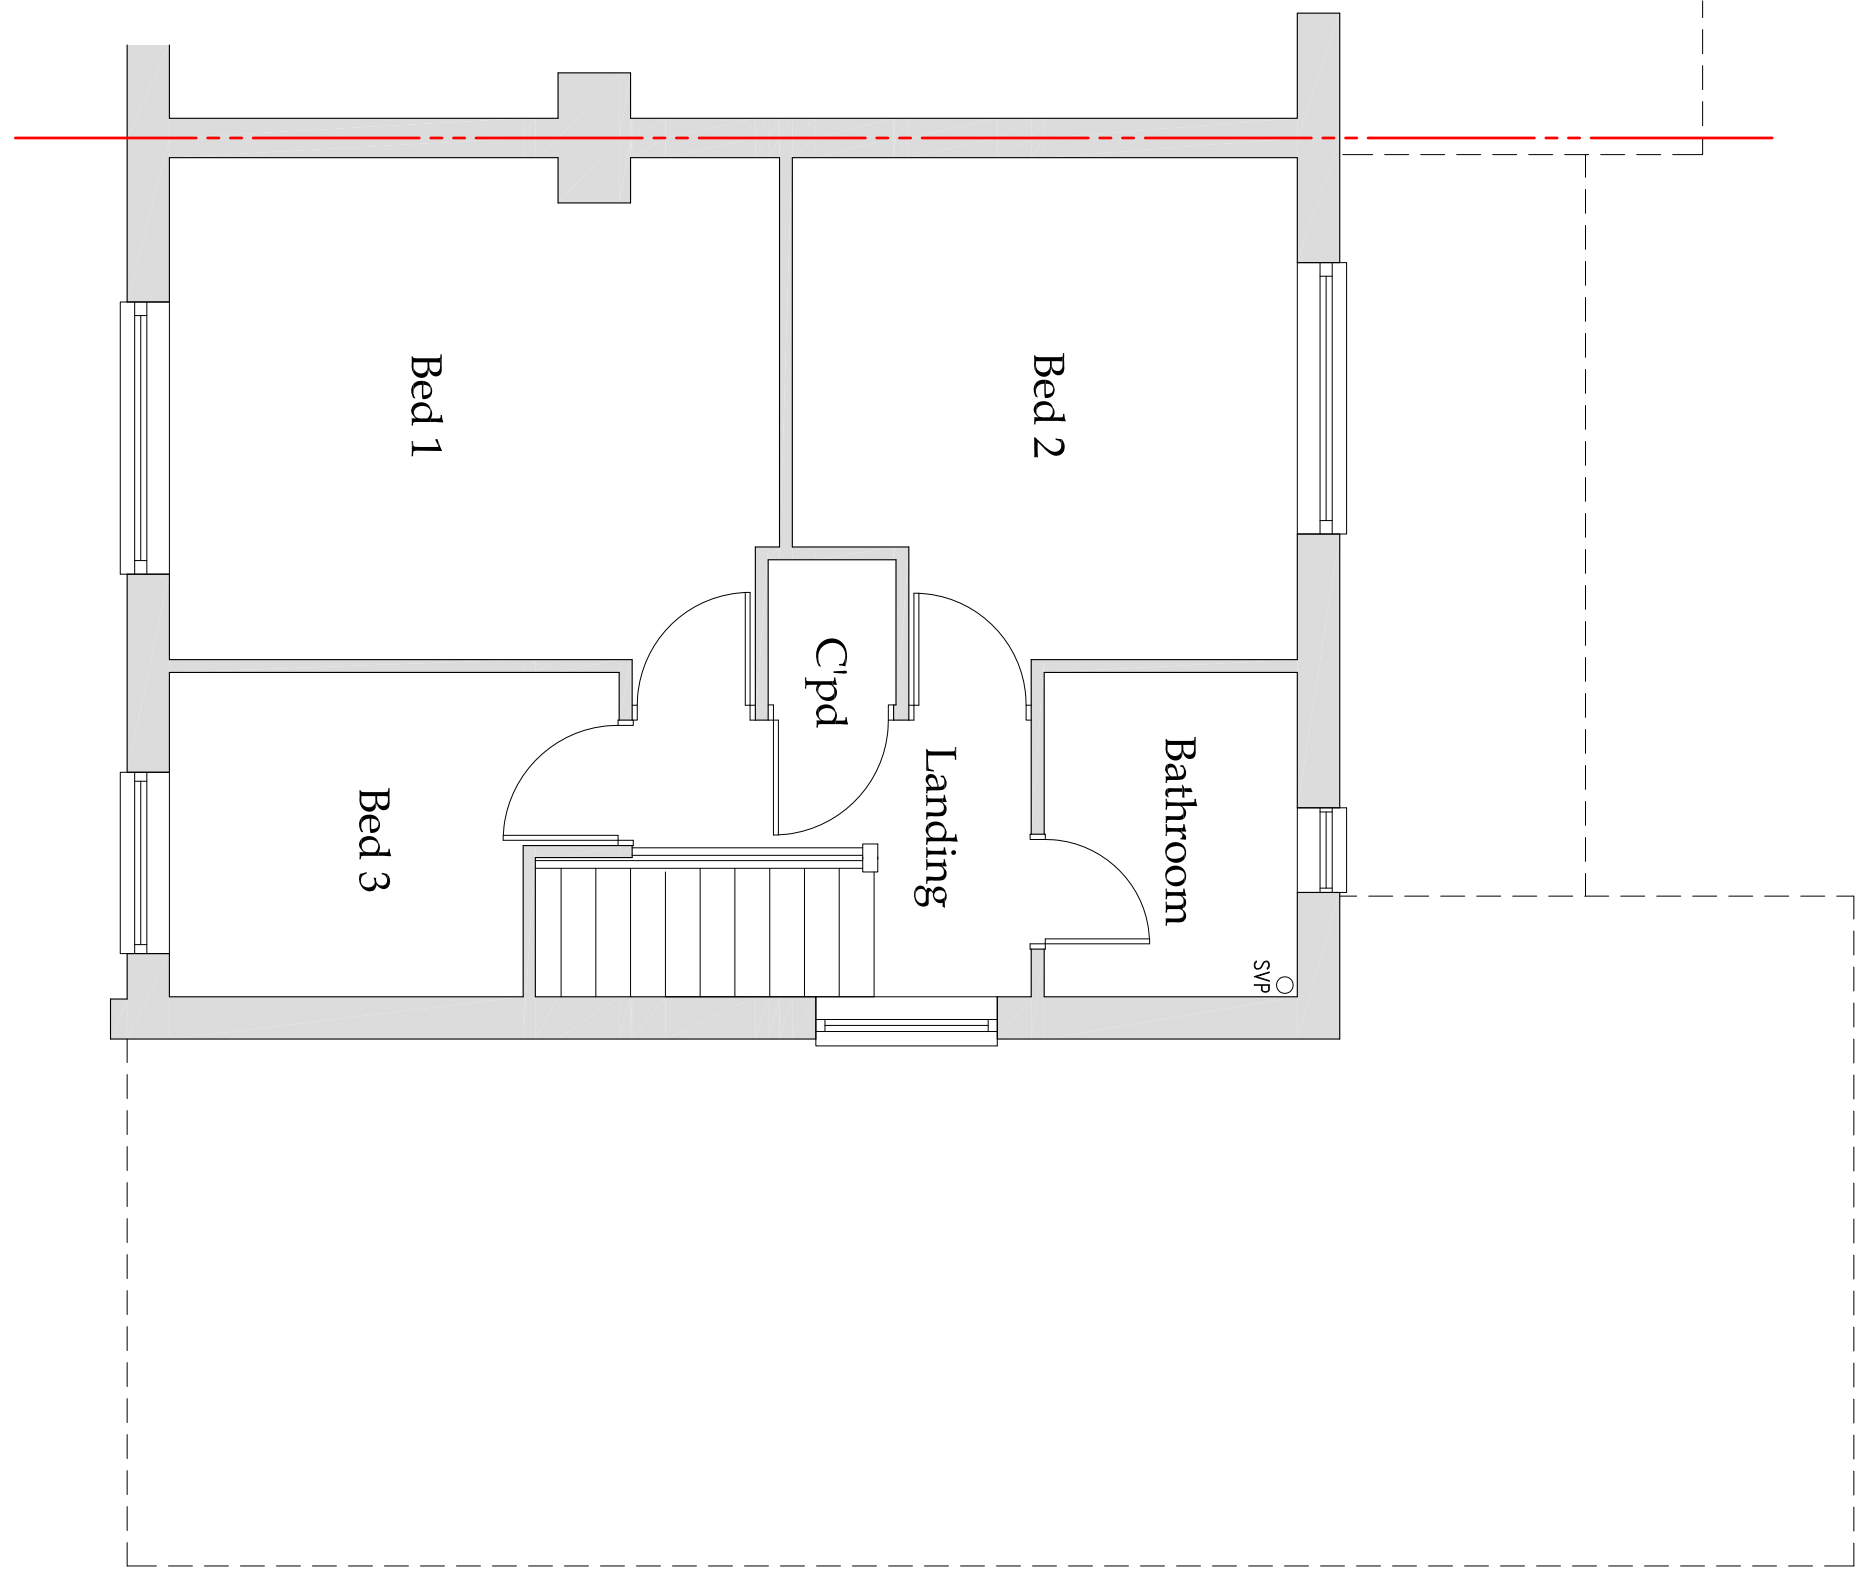

Existing First Floor Plan
Scale 1:50



Existing Roof Plan
Scale 1:100

Existing Detail

AAC Design

Architectural Design Specialists

Title: Proposed two Storey Side Extension, Single Storey Rear extension, Garage Conversion & Timber Framed front Porch.

Following Demolition of Existing Sunroom and Partial Demolition of Existing Kitchen Extension

Property: 37 Turnpike Lane Ickleford Herts SG5 4XA

Client: Mr & Mrs Smith
Drawing size: A1
Scale: 150 1100
Date: Jan 2025
Rev: 0778-1 A

Notes: These Plans are issued for use by approved contractors and are for use with current Building Regulations. And they are subject to making alternative decisions should the need arise.