


CONTRACTORS MUST CHECK ALL DIMENSIONS ON SITE. ONLY FIGURED DIMENSIONS TO BE WORKED FROM.
DISCREPANCIES MUST BE REPORTED TO THE DESIGN OFFICE BEFORE PROCEEDING.

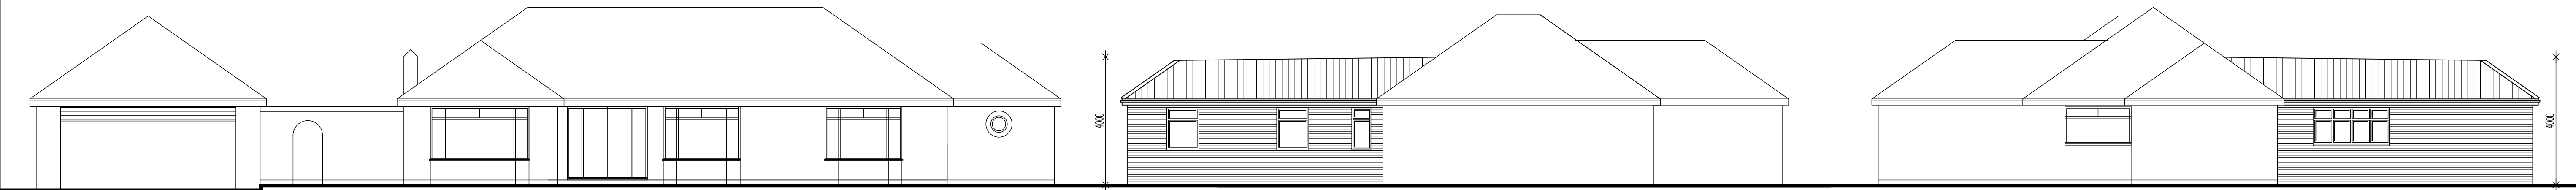



FRONT ELEVATION

SIDE ELEVATION


SIDE ELEVATION



REAR ELEVATION

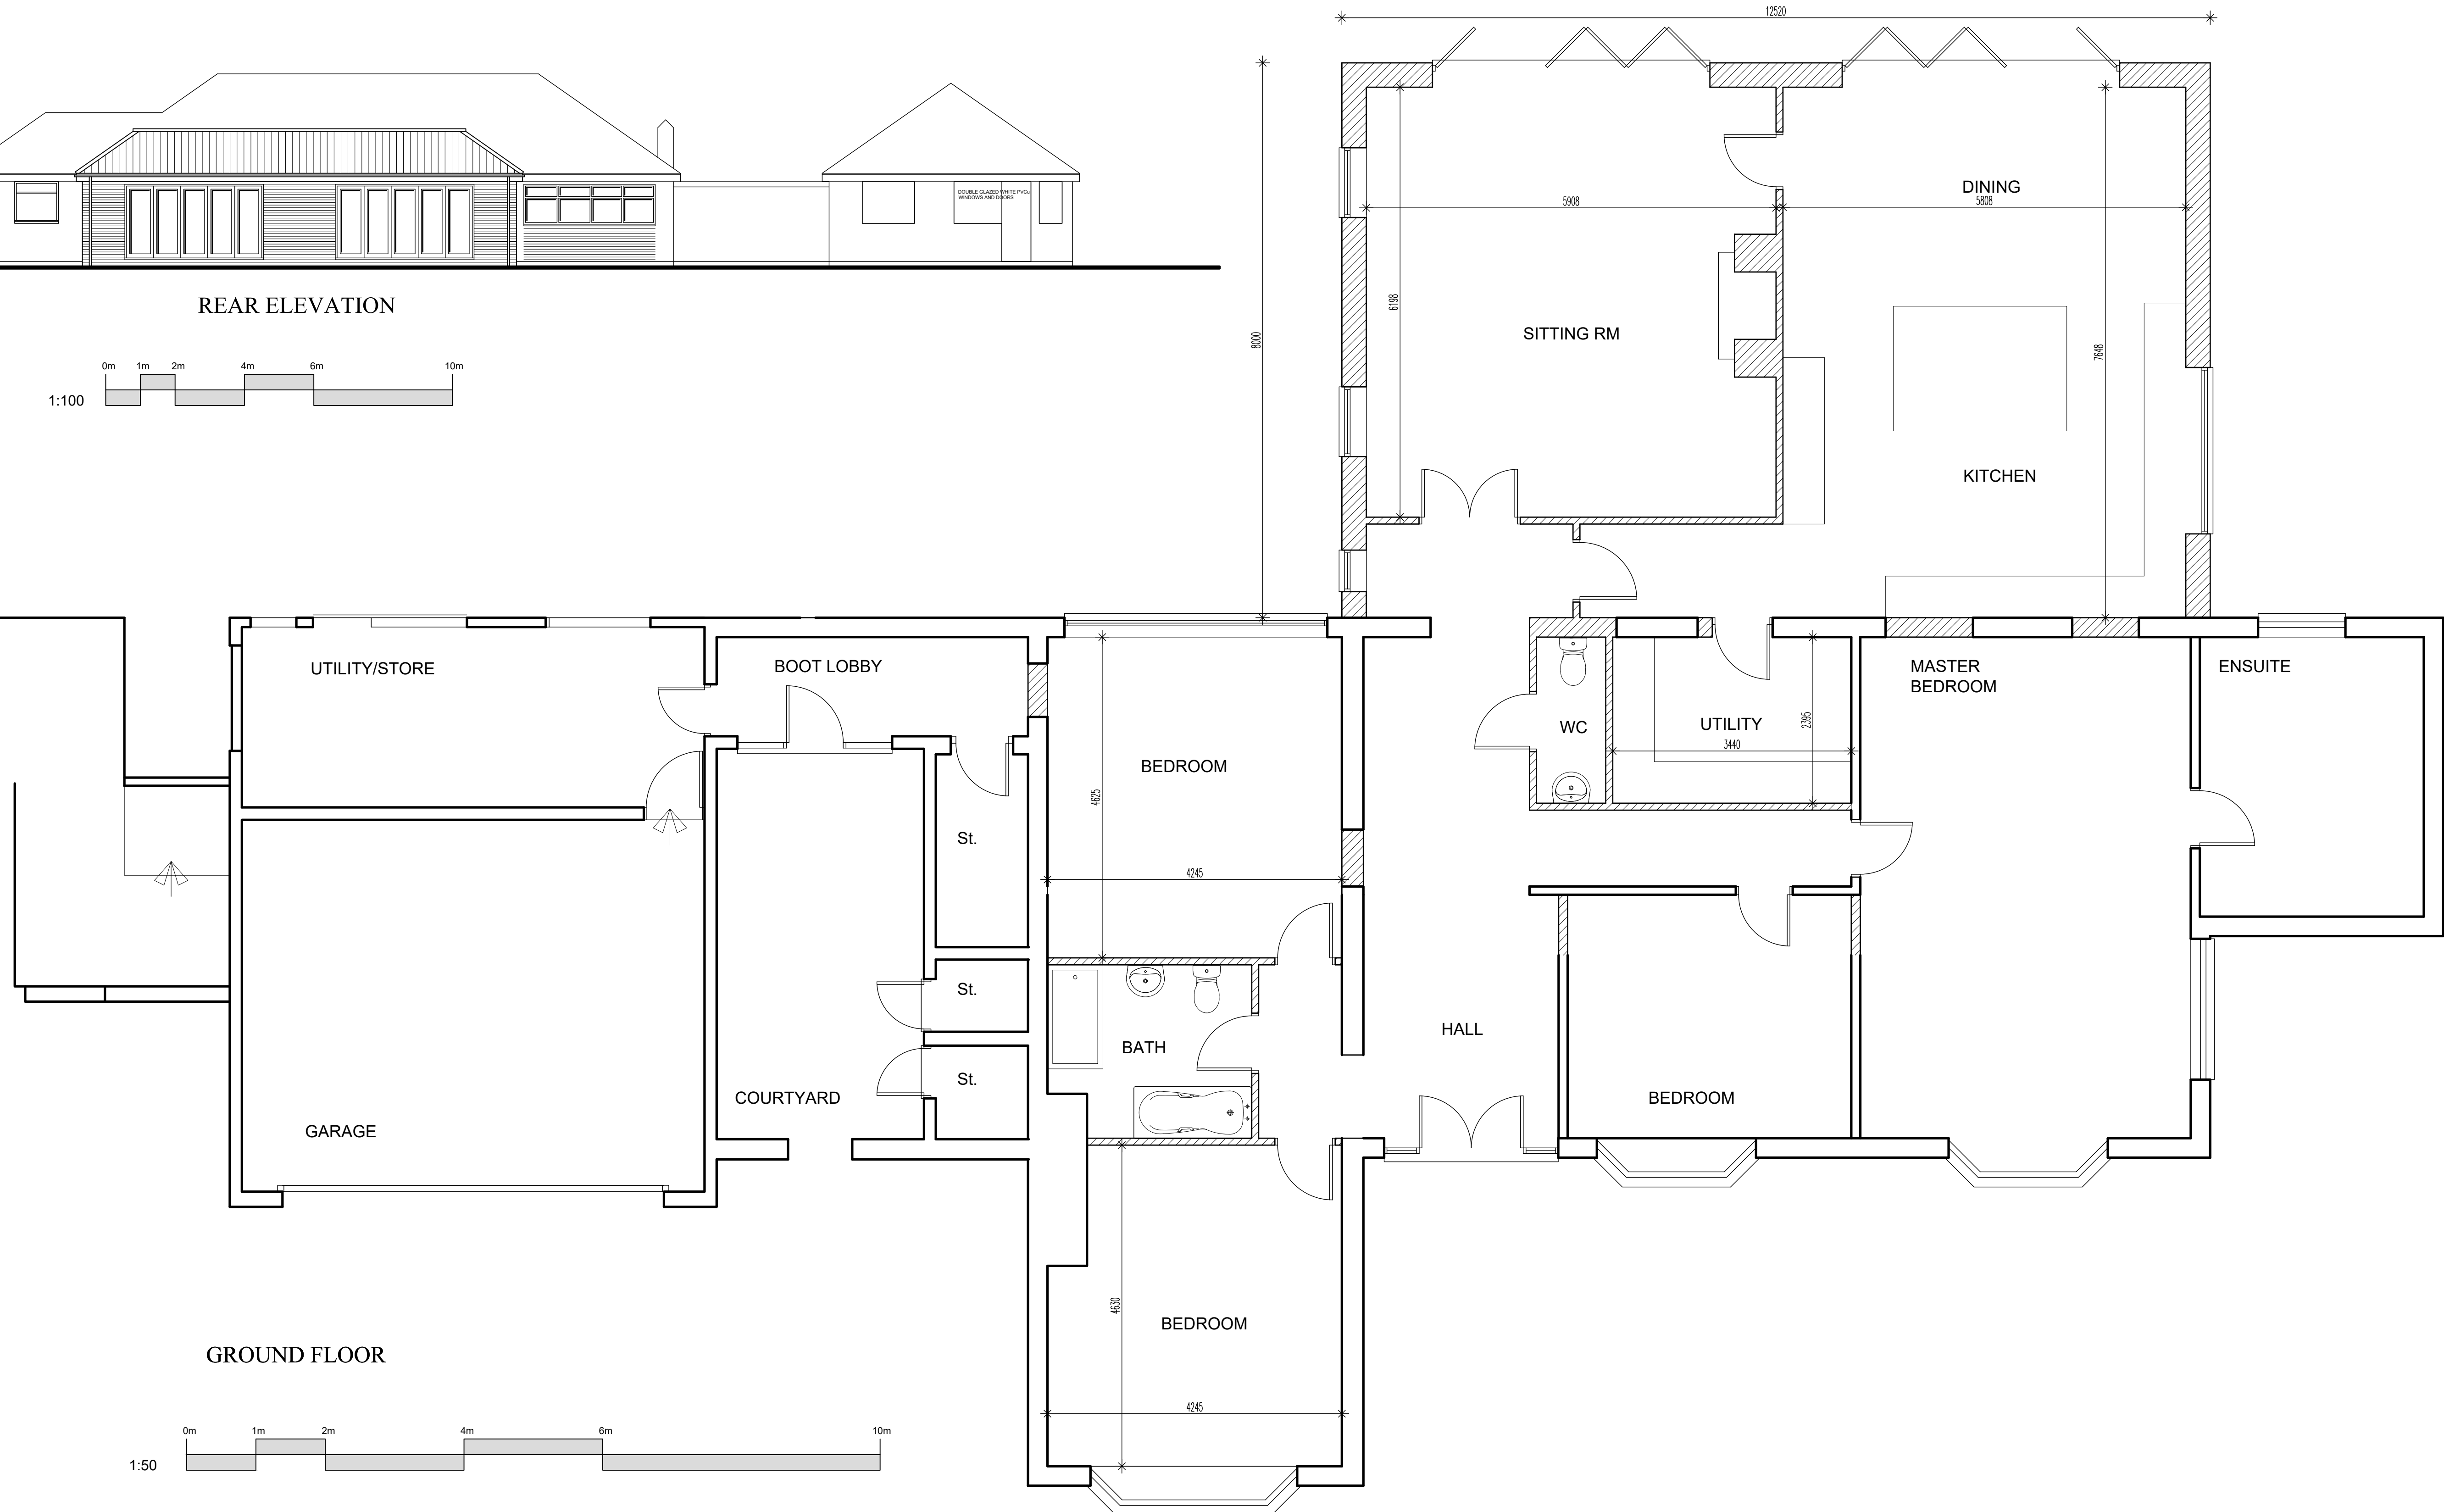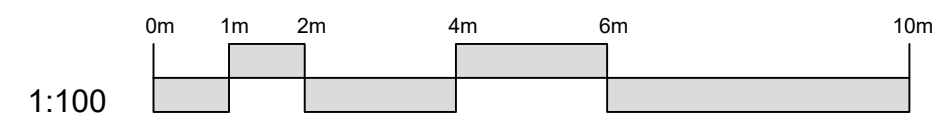

GROUND FLOOR

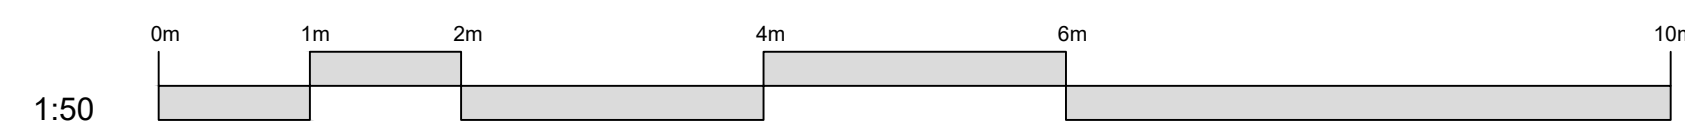

MWS Architectural Ltd
ARCHITECTURAL CONSULTANT
Tel/Fax: 01353 665 352
Email: mark@mwsarchitectural.co.uk

Project:
PROPOSED EXTENSION
Greenbanks London Road
St .lppolyts

Drawing:

Plans as Proposed

Drawing File Location:
DRAWING-FILE-LOCATION

Drawn by:	Scale:	Date:
MWS	1:100 1:50	24-01-25

This drawing is © copyright protected.
All dimensions to be checked on site.
Any discrepancies to be reported to
the Architect immediately.
This drawing should not be scaled.

Drawing no:	Revision
518/P/02	.