


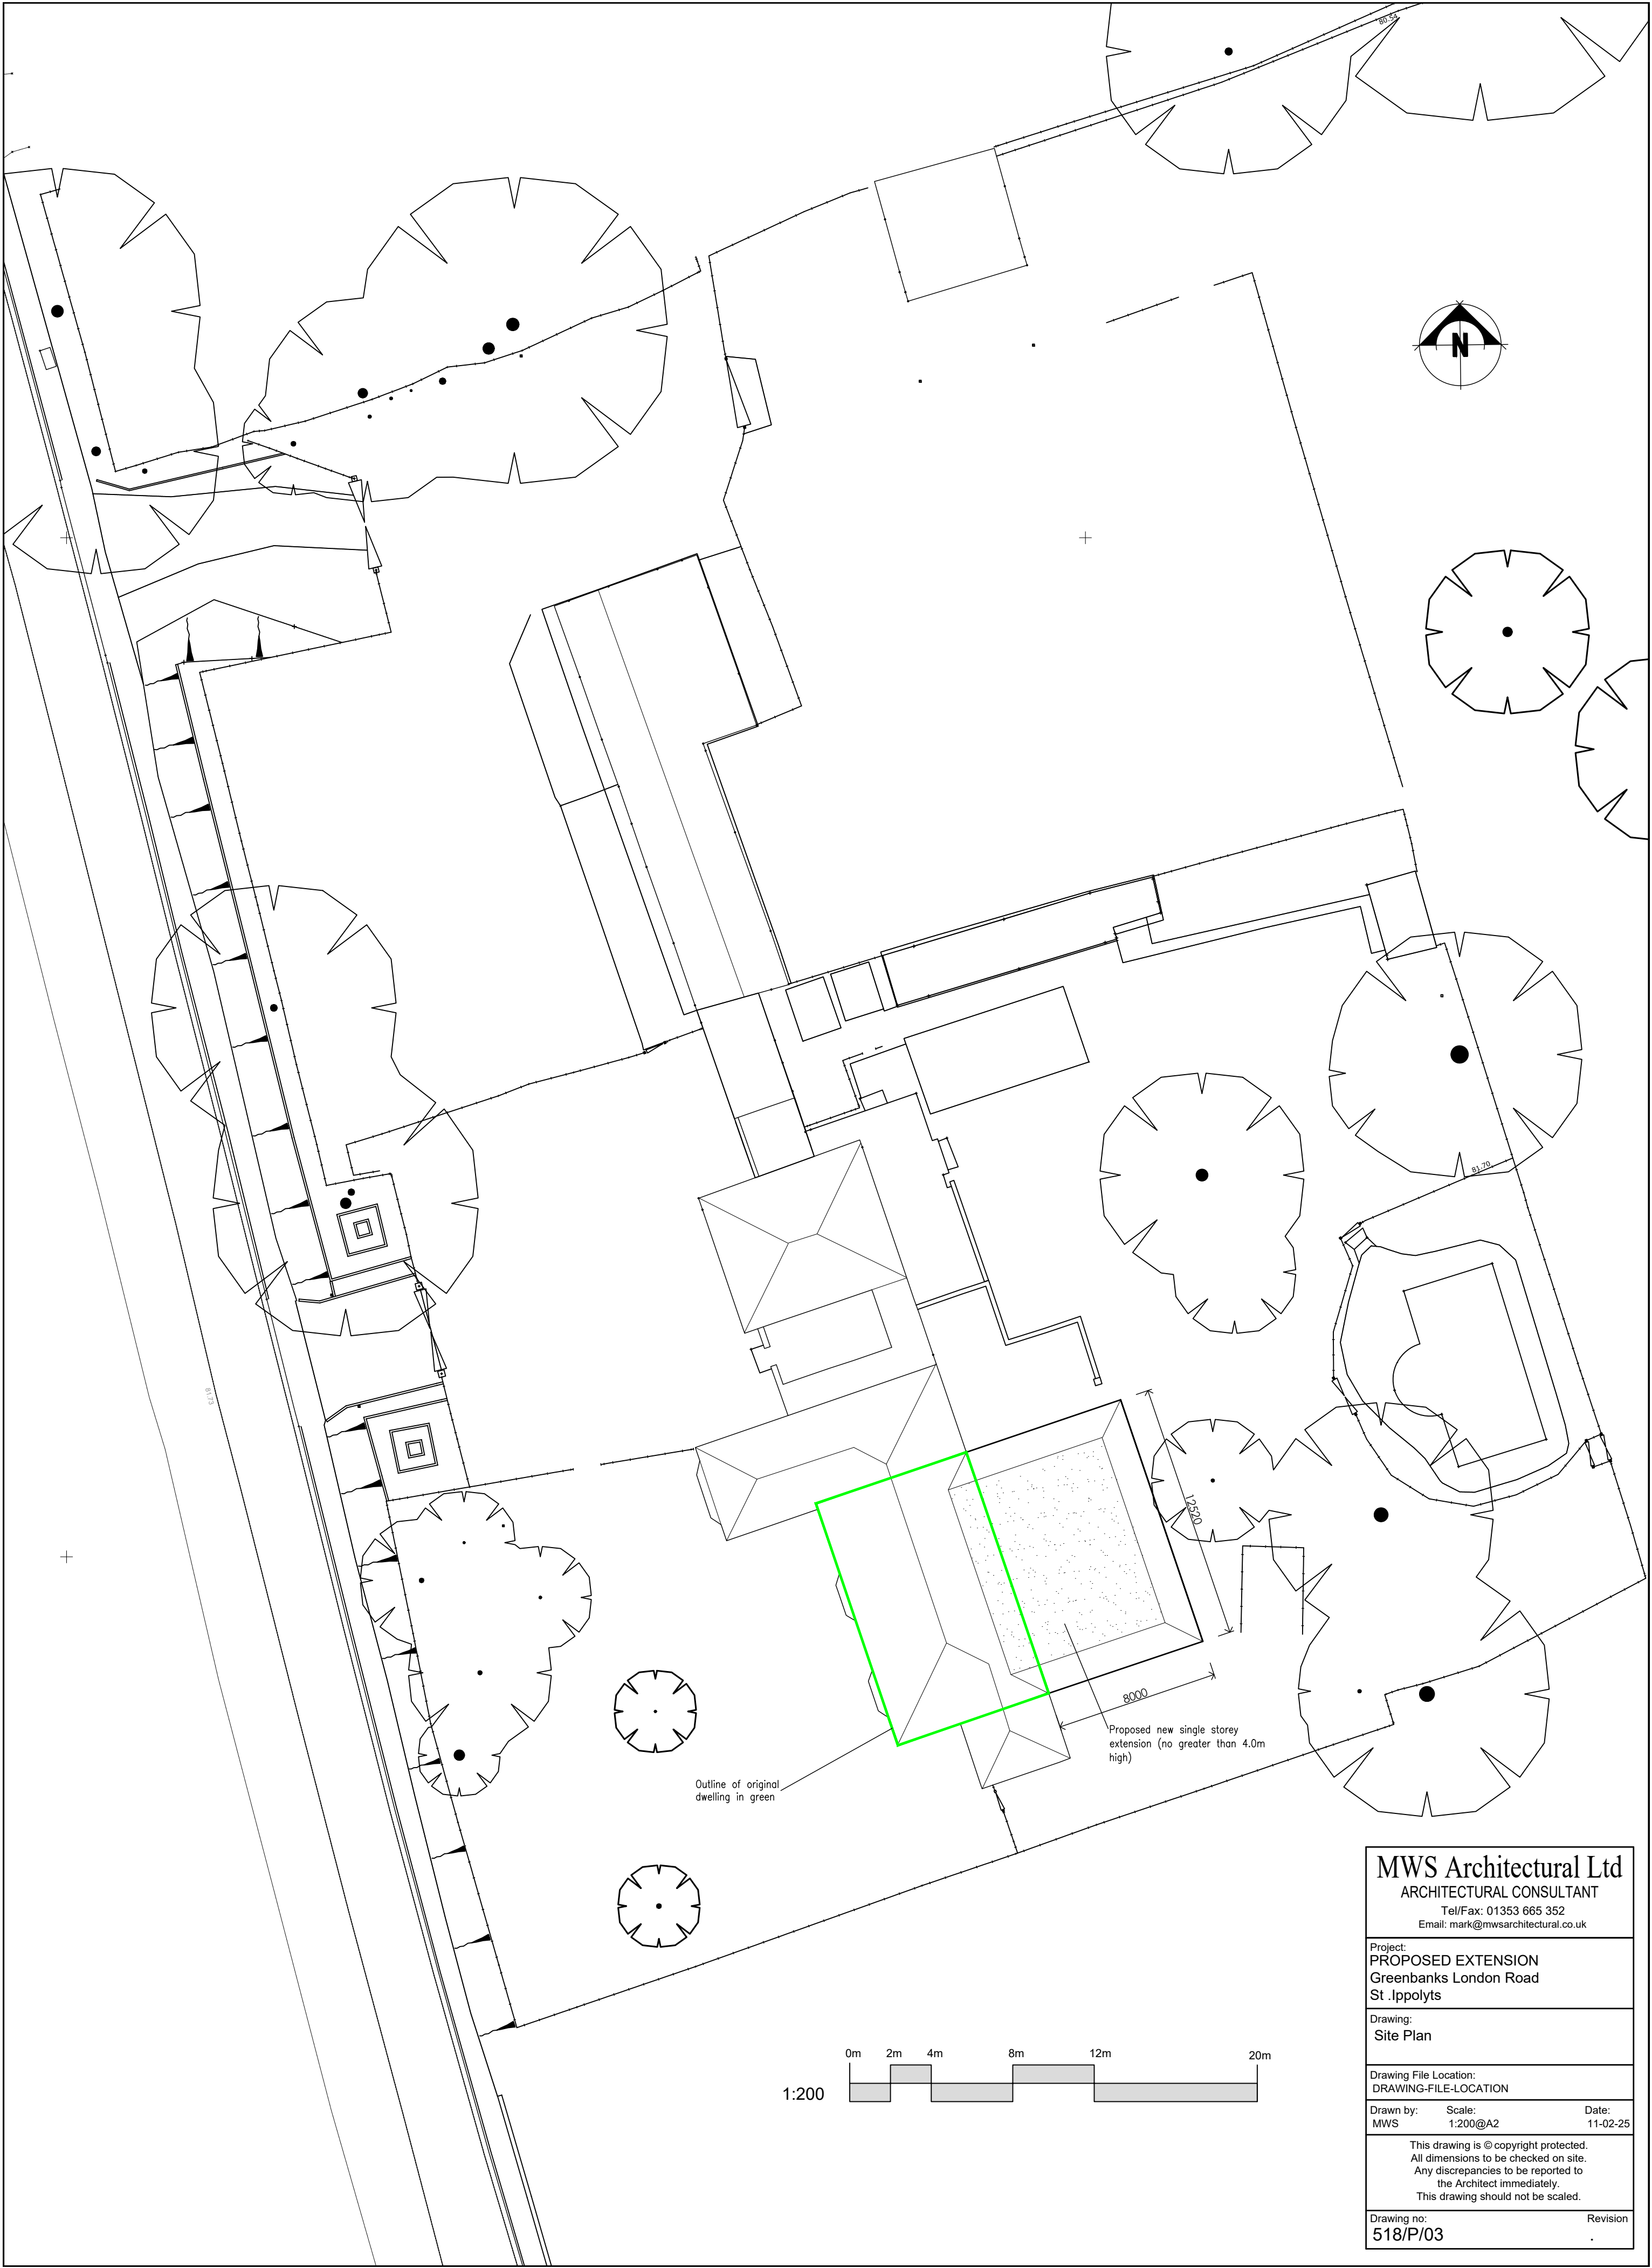

MWS Architectural Ltd ARCHITECTURAL CONSULTANT Tel/Fax: 01353 665 352 Email: mark@mwsarchitectural.co.uk		
Project: PROPOSED EXTENSION Greenbanks London Road St .lppolyts		
Drawing: Site Plan		
Drawing File Location: DRAWING-FILE-LOCATION		
Drawn by: MWS	Scale: 1:200@A2	Date: 11-02-25
This drawing is © copyright protected. All dimensions to be checked on site. Any discrepancies to be reported to the Architect immediately. This drawing should not be scaled.		
Drawing no: 518/P/03		Revision .