


Dimensions to be verified on site.
Use figured dimensions only. Do not work from reduced scale drawings. Please refer to scale and sheet size as indicated.
This drawing is the property of INC Design Associates Ltd.
Copyright is reserved by them and the drawing is issued on the condition that it is not copied, reproduced, retained or disclosed to any unauthorized person without the prior consent in writing of INC Design Associates Ltd.

ORIENTATION
NA


This drawing contains the following model file:
OC-INC-BA-LI-M2-A-GP010

NOTES :-
DRAWING PRODUCED FOR PLANNING PURPOSES ONLY. NO INFORMATION IS TO BE USED FOR ANY OTHER PURPOSE


KEY :-

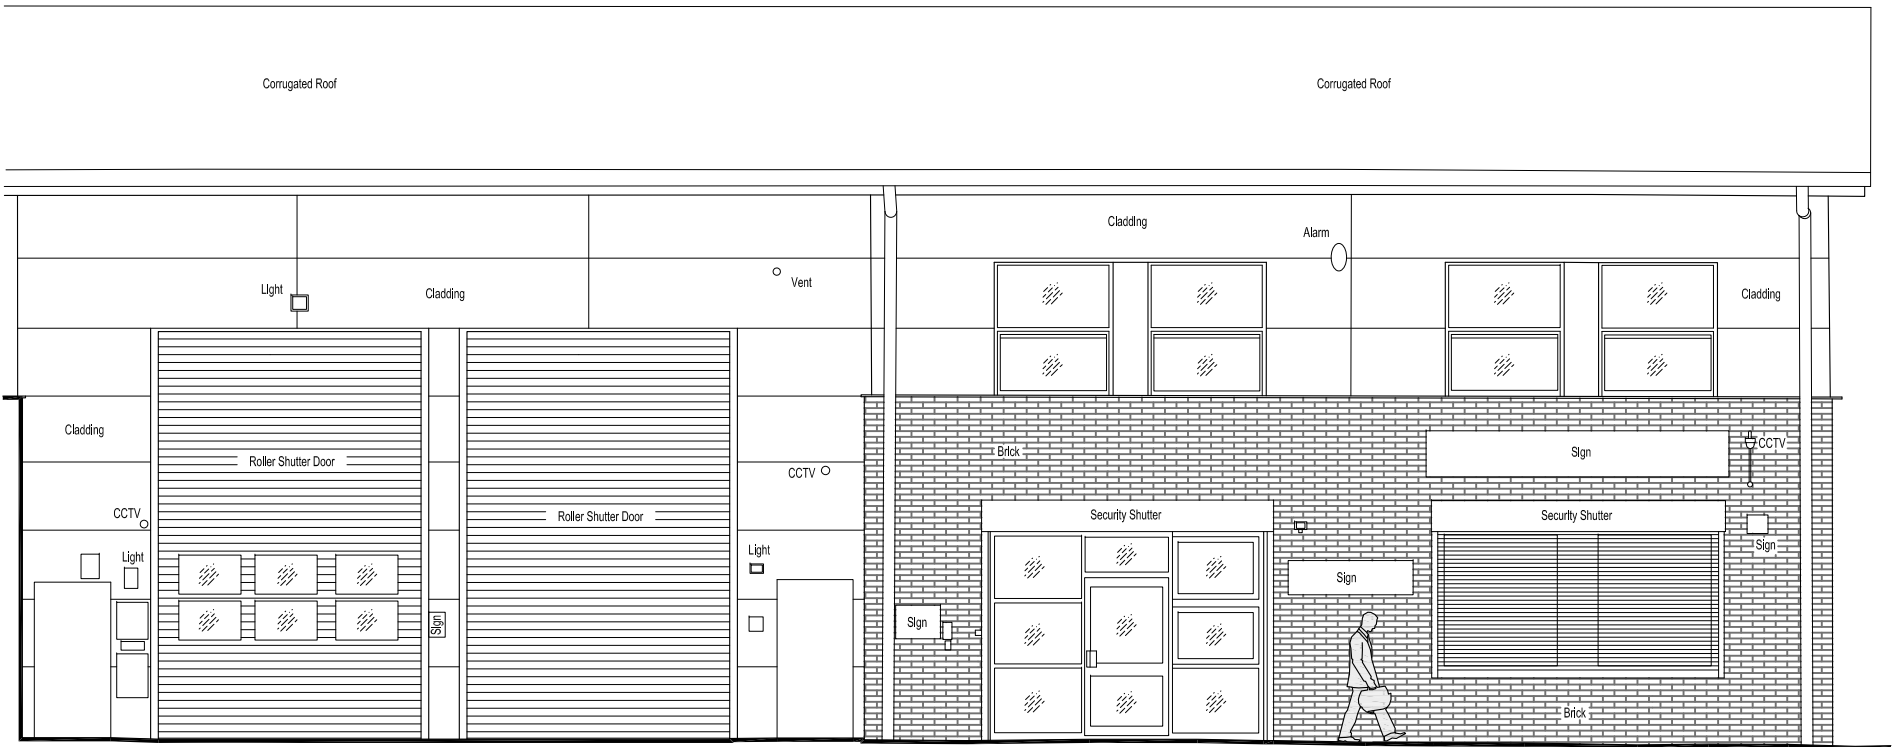

01 EXTERNAL FRONT ELEVATION AS EXISTING
1:100

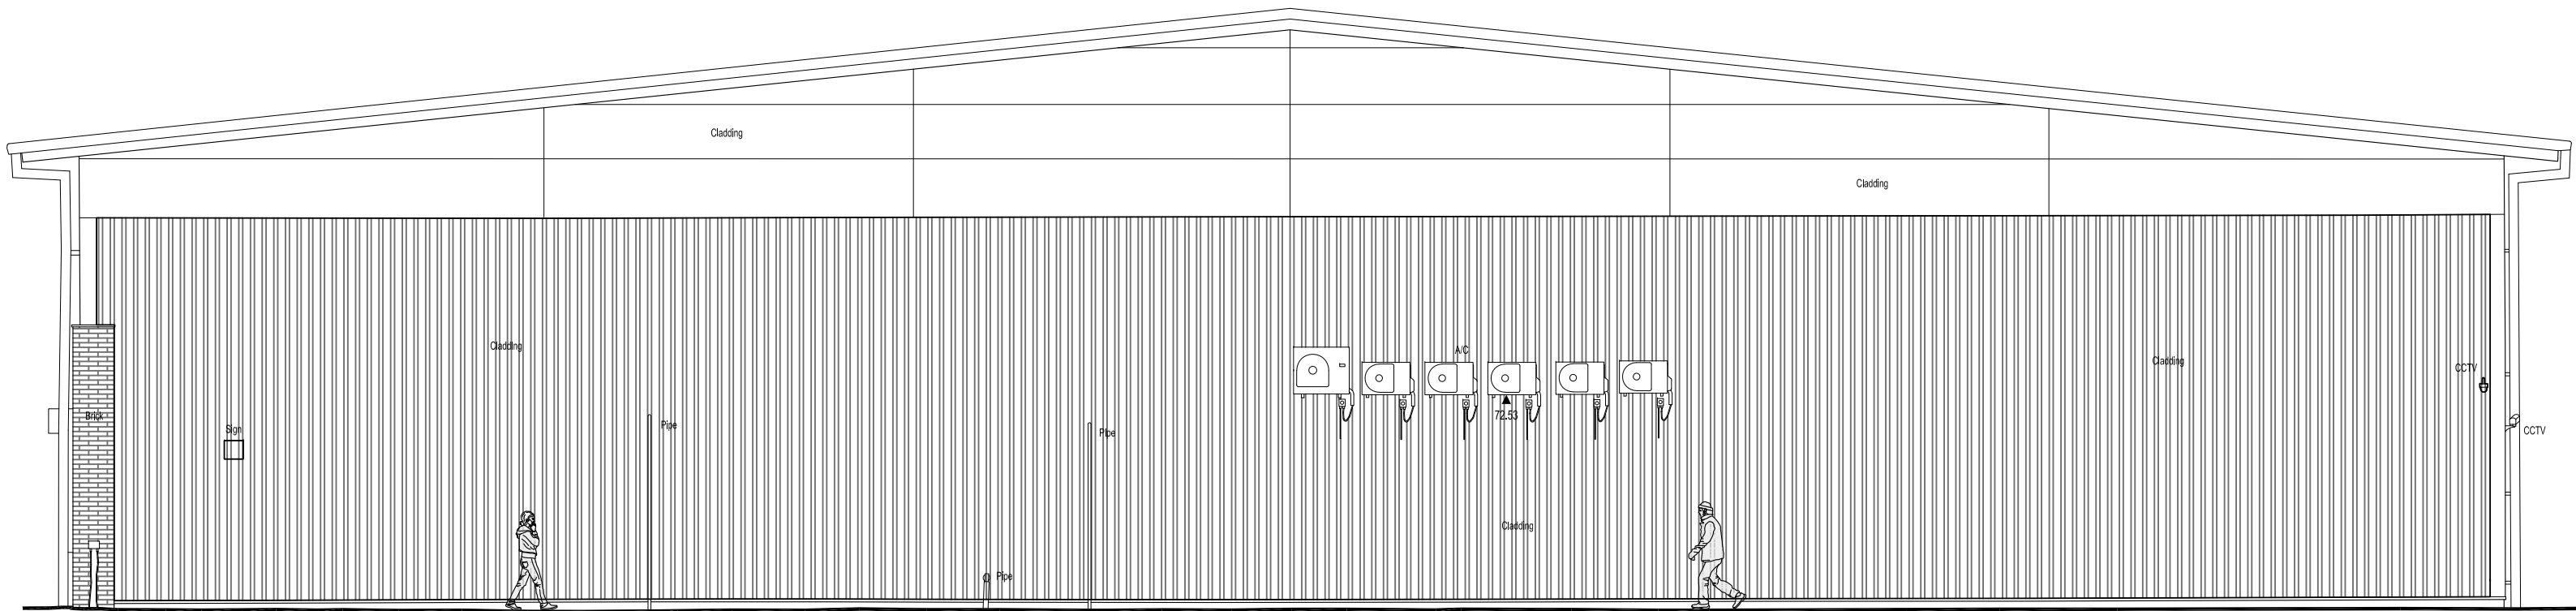

02 EXTERNAL SIDE ELEVATION AS EXISTING
1:100

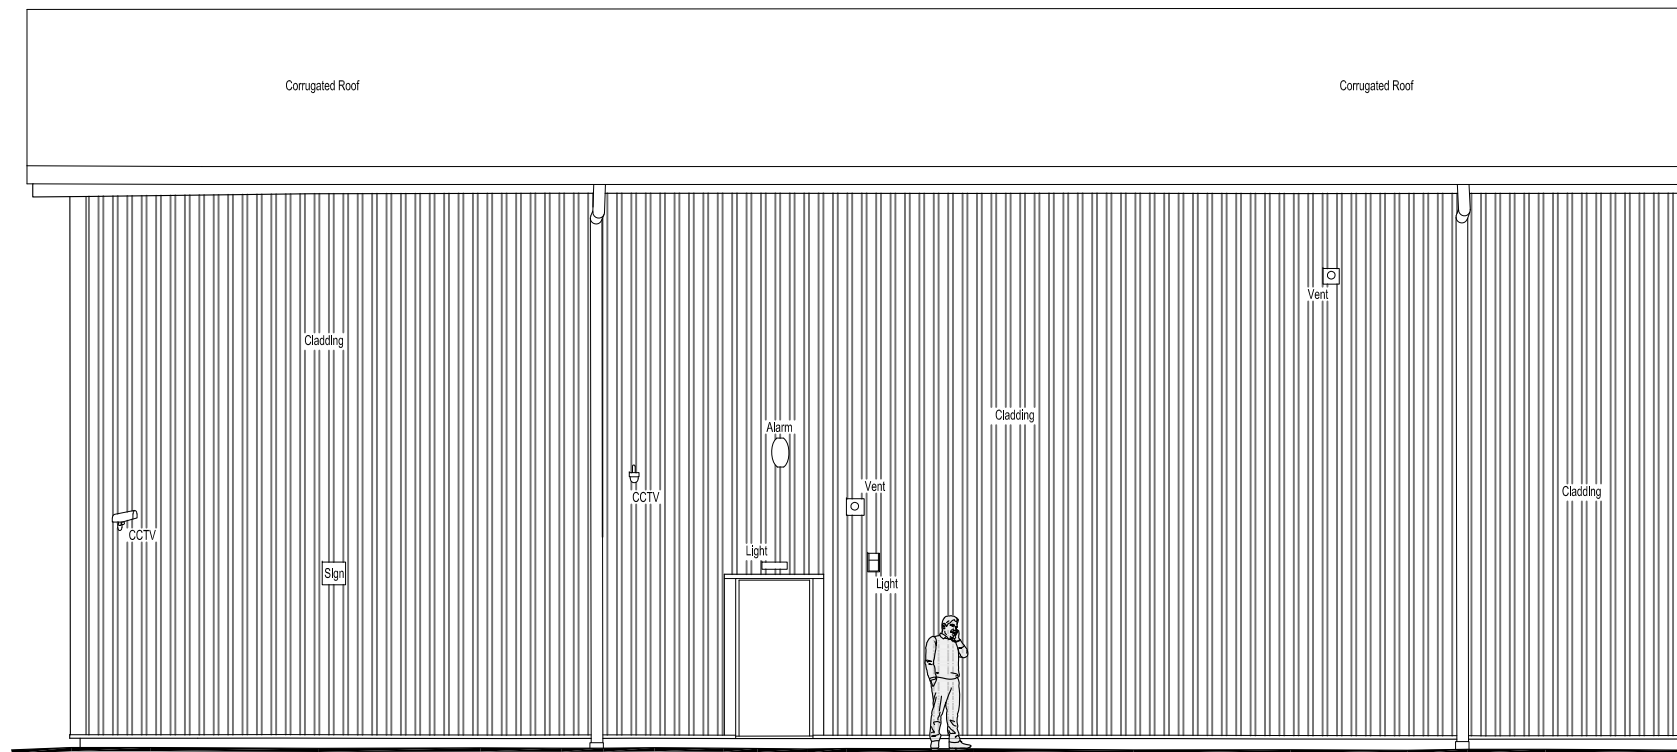

03 EXTERNAL REAR ELEVATION AS EXISTING
1:100

P00	20/01/25	Planning Issue	--	--
Rev.	Date	Revision	By	Checked
Consultant				
				
1 Duxley Court North, Waterfront East, Level Street, Shirley HE, West Midlands, DY5 1AP T: 01284 571330 E: info@incdesign.net W: www.incdesign.net				

Client
APEM GROUP

Project
UNIT 3, THE ORBITAL CENTRE
LETCHWORTH GARDEN CITY
SG6 1ET

Drawing Title
EXTERNAL ELEVATIONS
AS EXISTING

Project Number 3066

Comp. File No. Status
p:\604\0502\000\000 - the orbital centre, unit 3, 1st\1stpaper\Rev05-
plan\external-elevations.dwg
D4
Drawn by SS Checked by -

Scale @A2 Date
1:100 20:01:2025

File Identifier Revision
OC-INC-BA-EZ-DR-A-08001 P00

Purpose of Issue
Workflow Status
PLANNING

SCALE 1 : 100
SCALE 1 : 1
0m 1m 2m 4m 6m 8m 10m
0m 10mm 20mm 40mm 60mm 80mm 100mm