


SOUTH WEST ELEVATION (Front) – Scale 1:100 @ A3

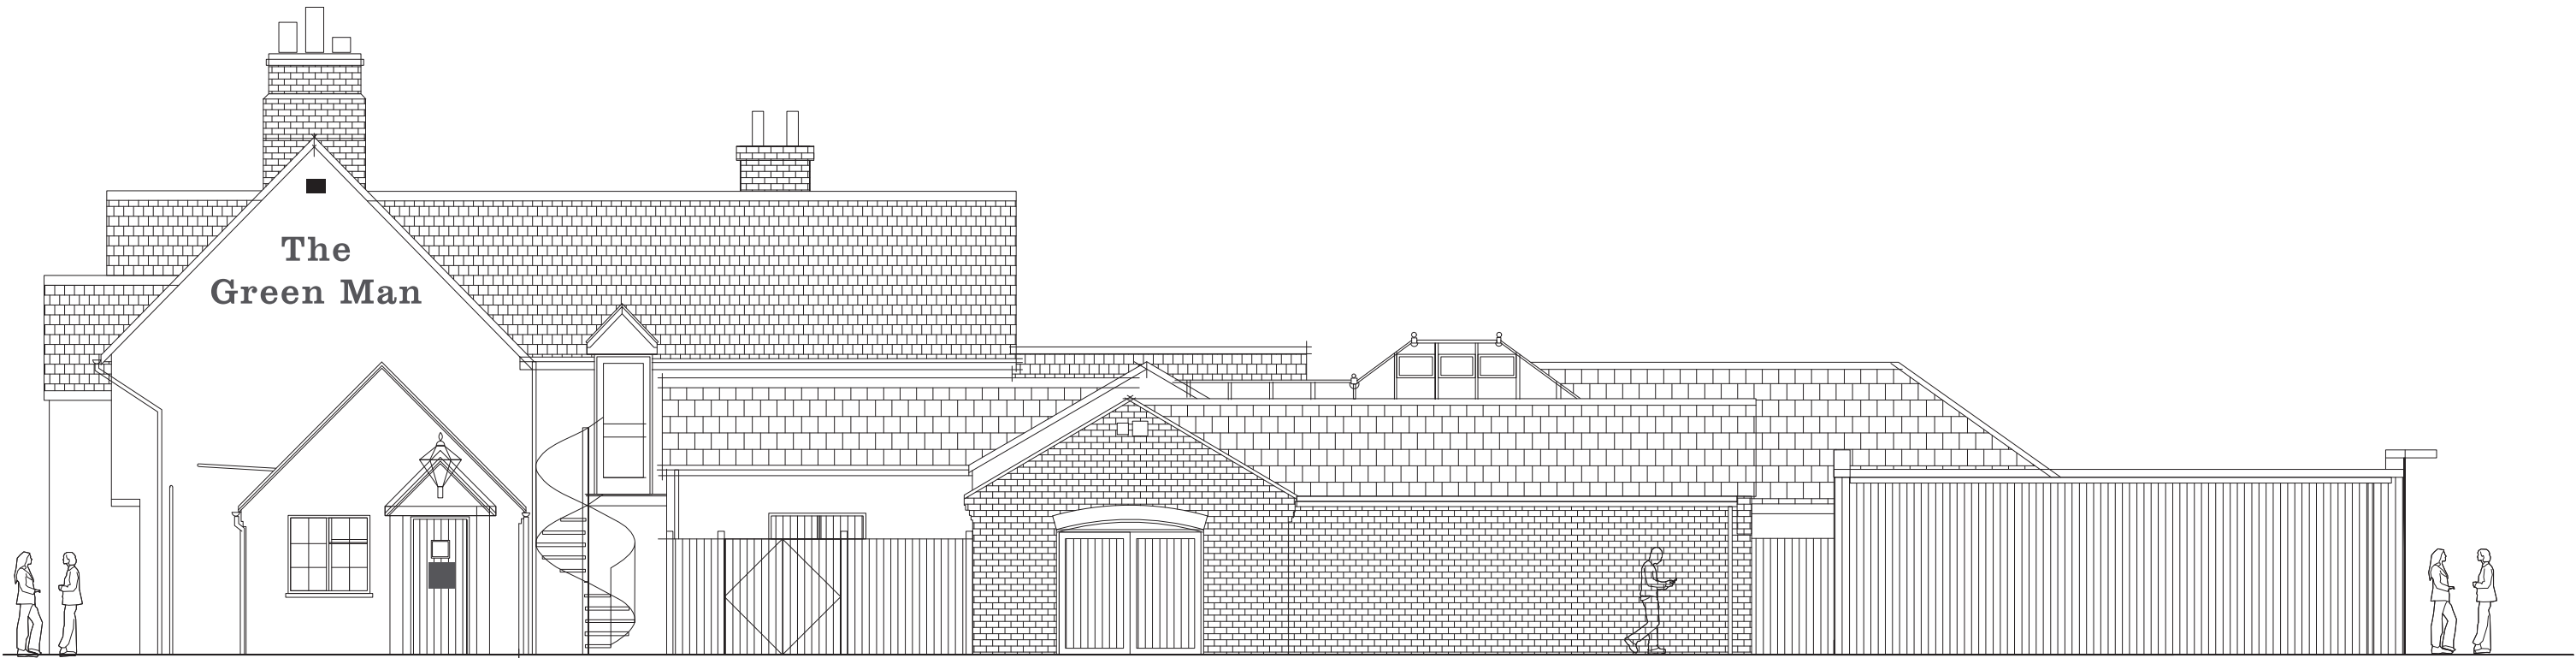

SOUTH EAST ELEVATION (Car Park) – Scale 1:100 @ A3