



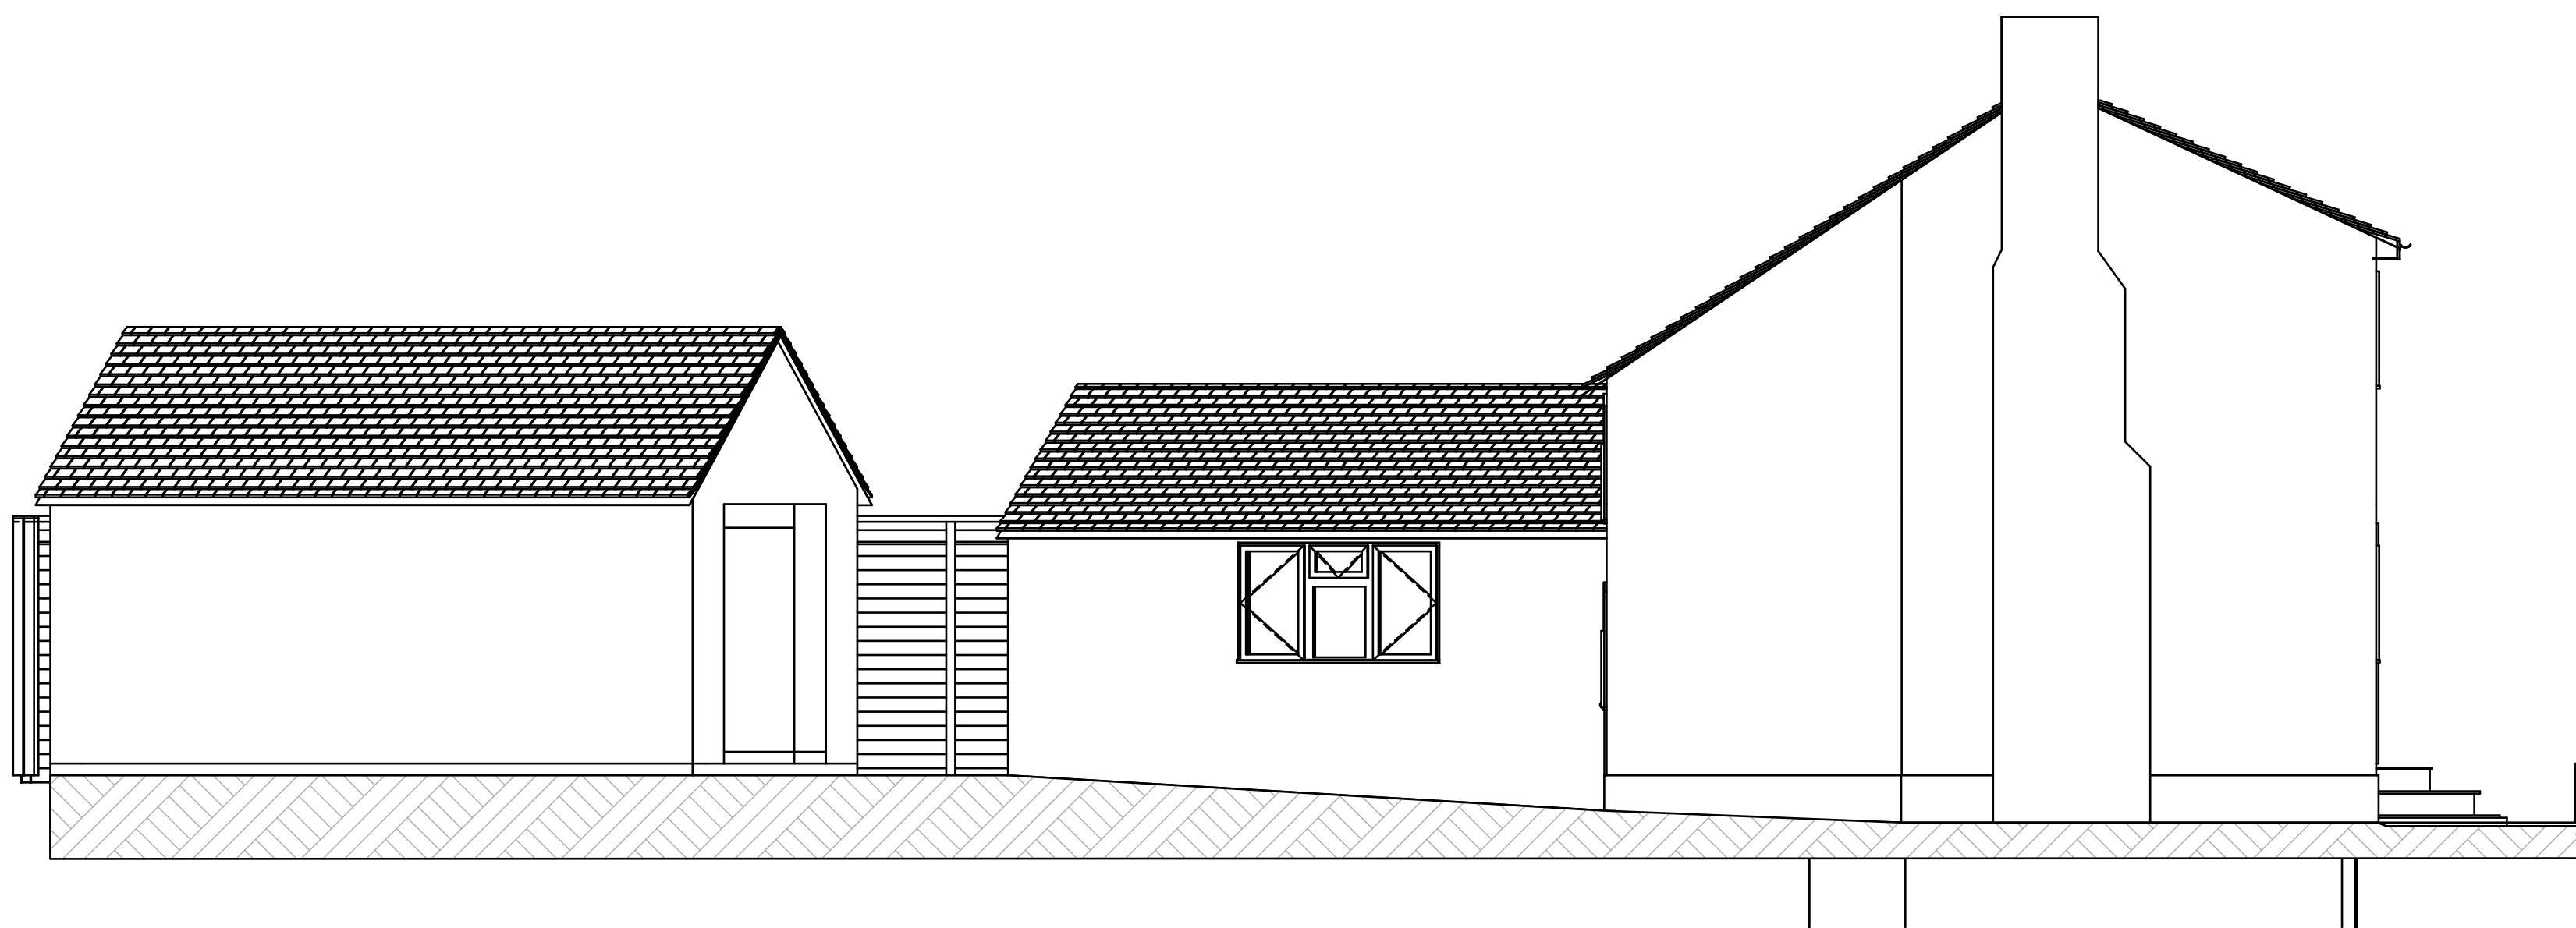


East Elevation

1:50

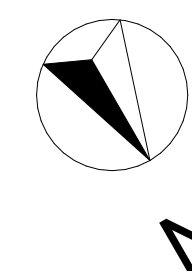


North Elevation

1:50

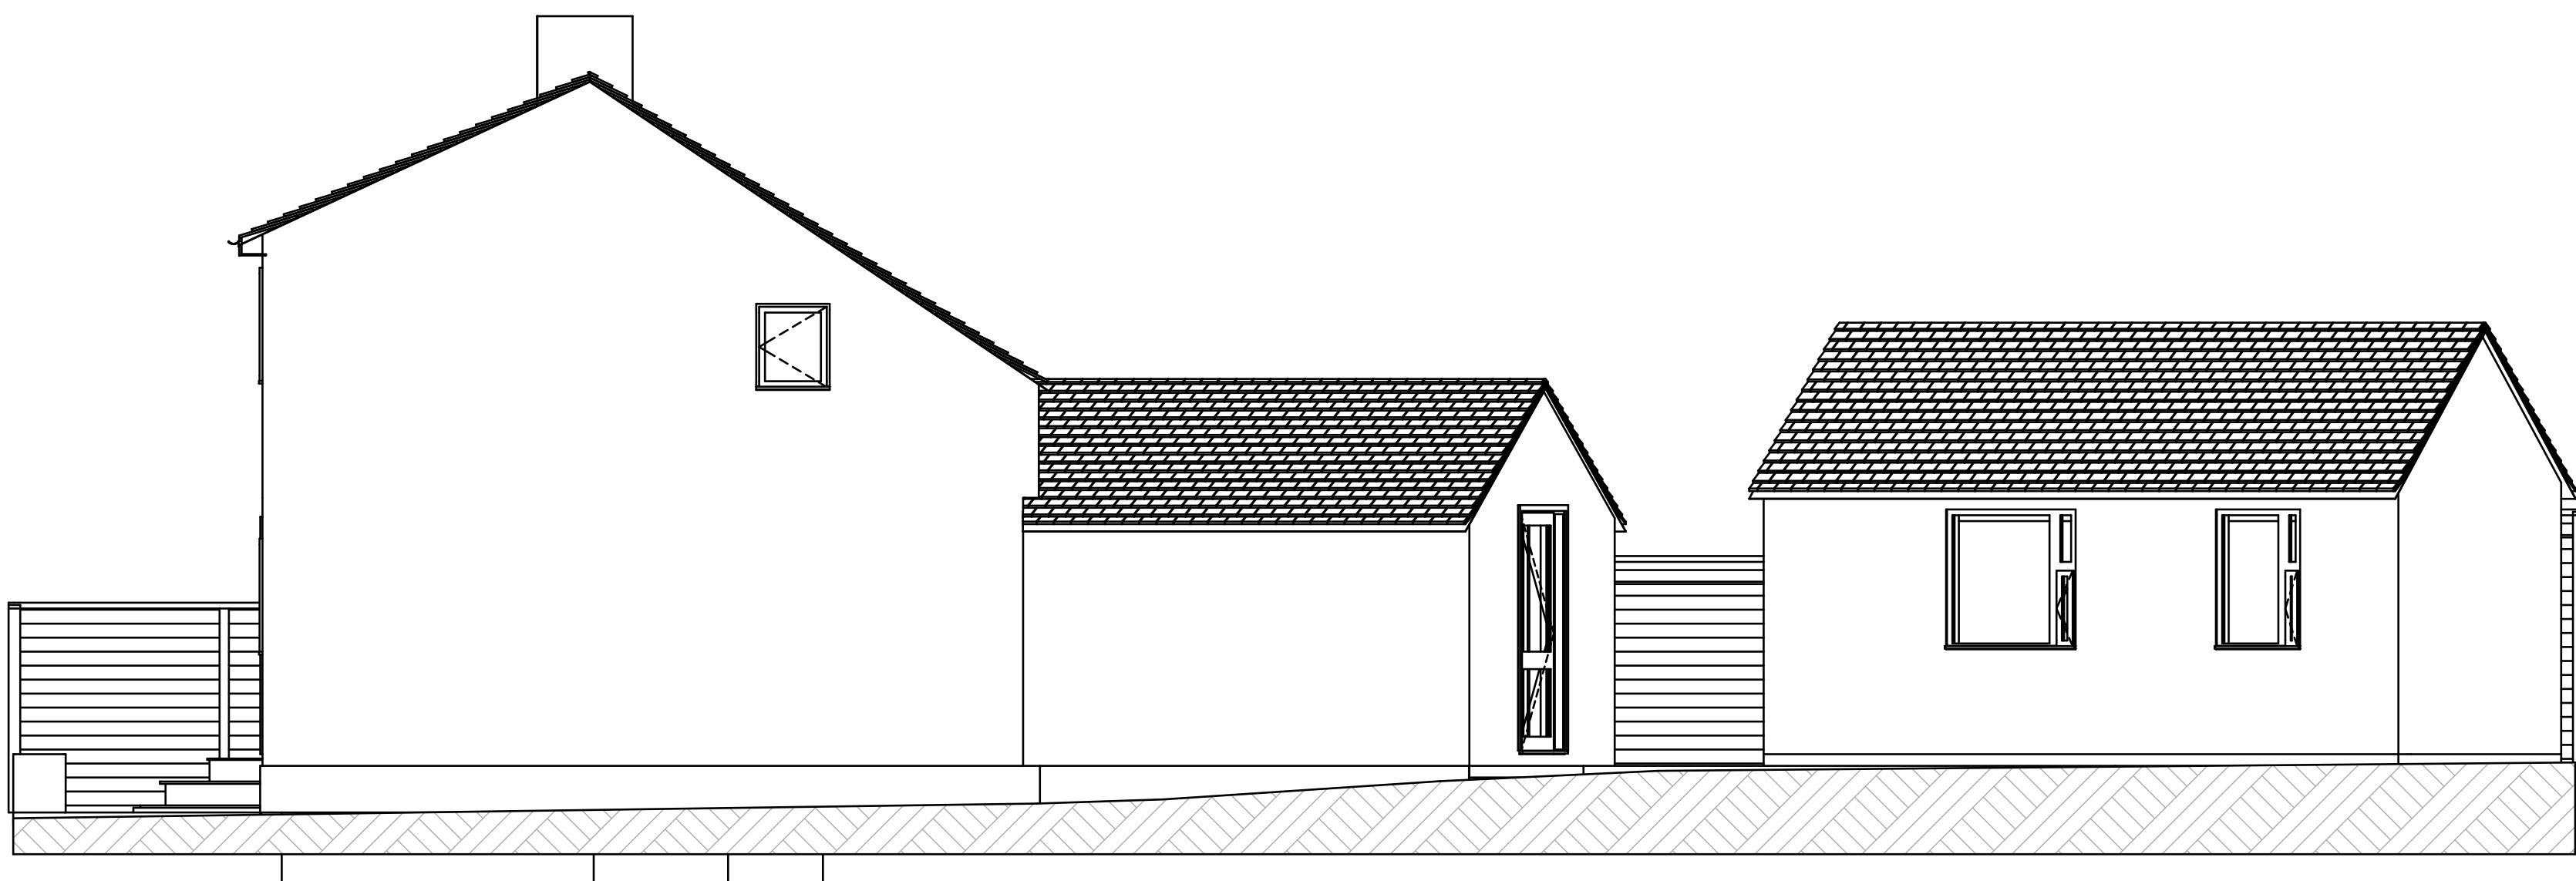


West Elevation

1:50

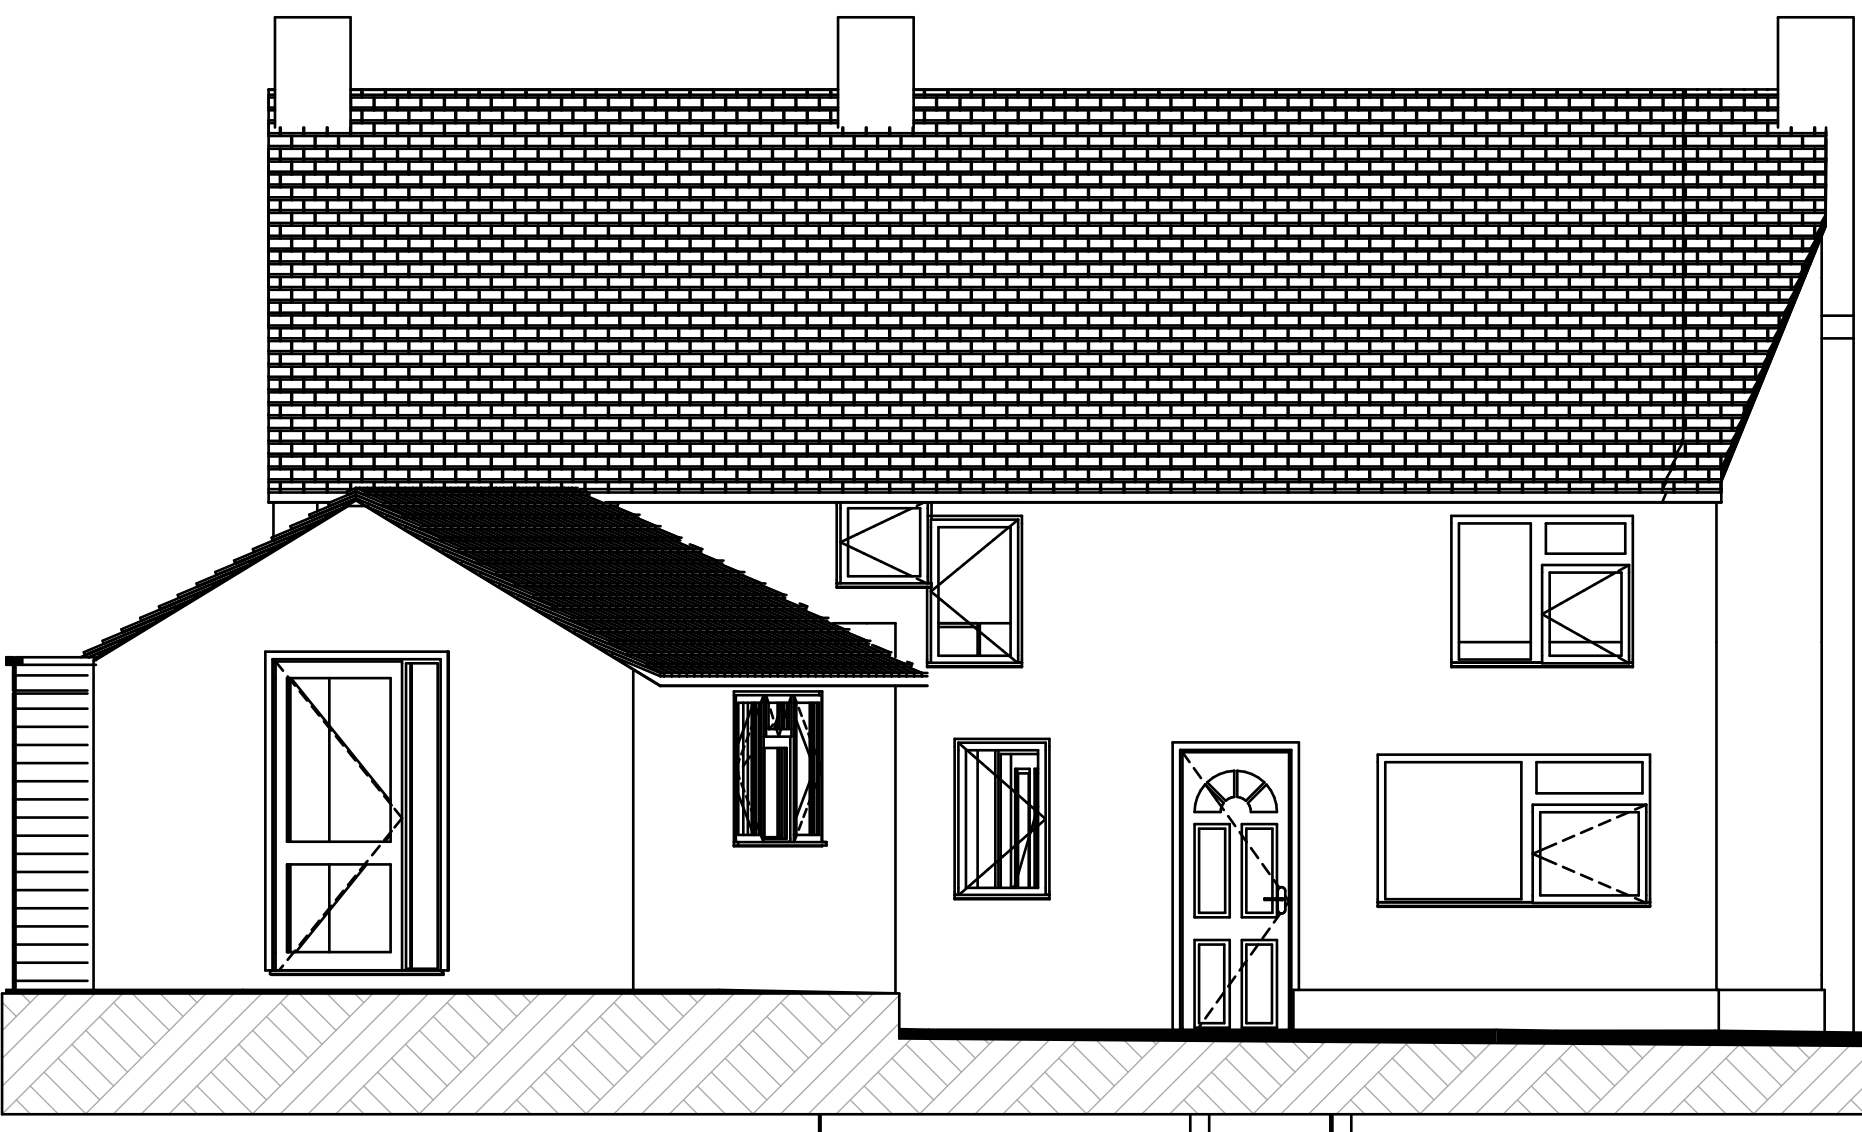

South Elevation

1:50

 

Revision History		
RevID	Change Name	Change ID
P1	Proposed	P1



RLS Construction and Design
info@rlscad.co.uk
www.rlscad.co.uk

Maran Cottage
Maran Cottage
145 Codicote High Street
Codicote
SG4 8UB

Drawing Name
Existing Elevations

Modified by
Date
05/11/2024

Drawing Scale
1:50 @ A1

Layout ID
RLS-02.1

Revision
P1