




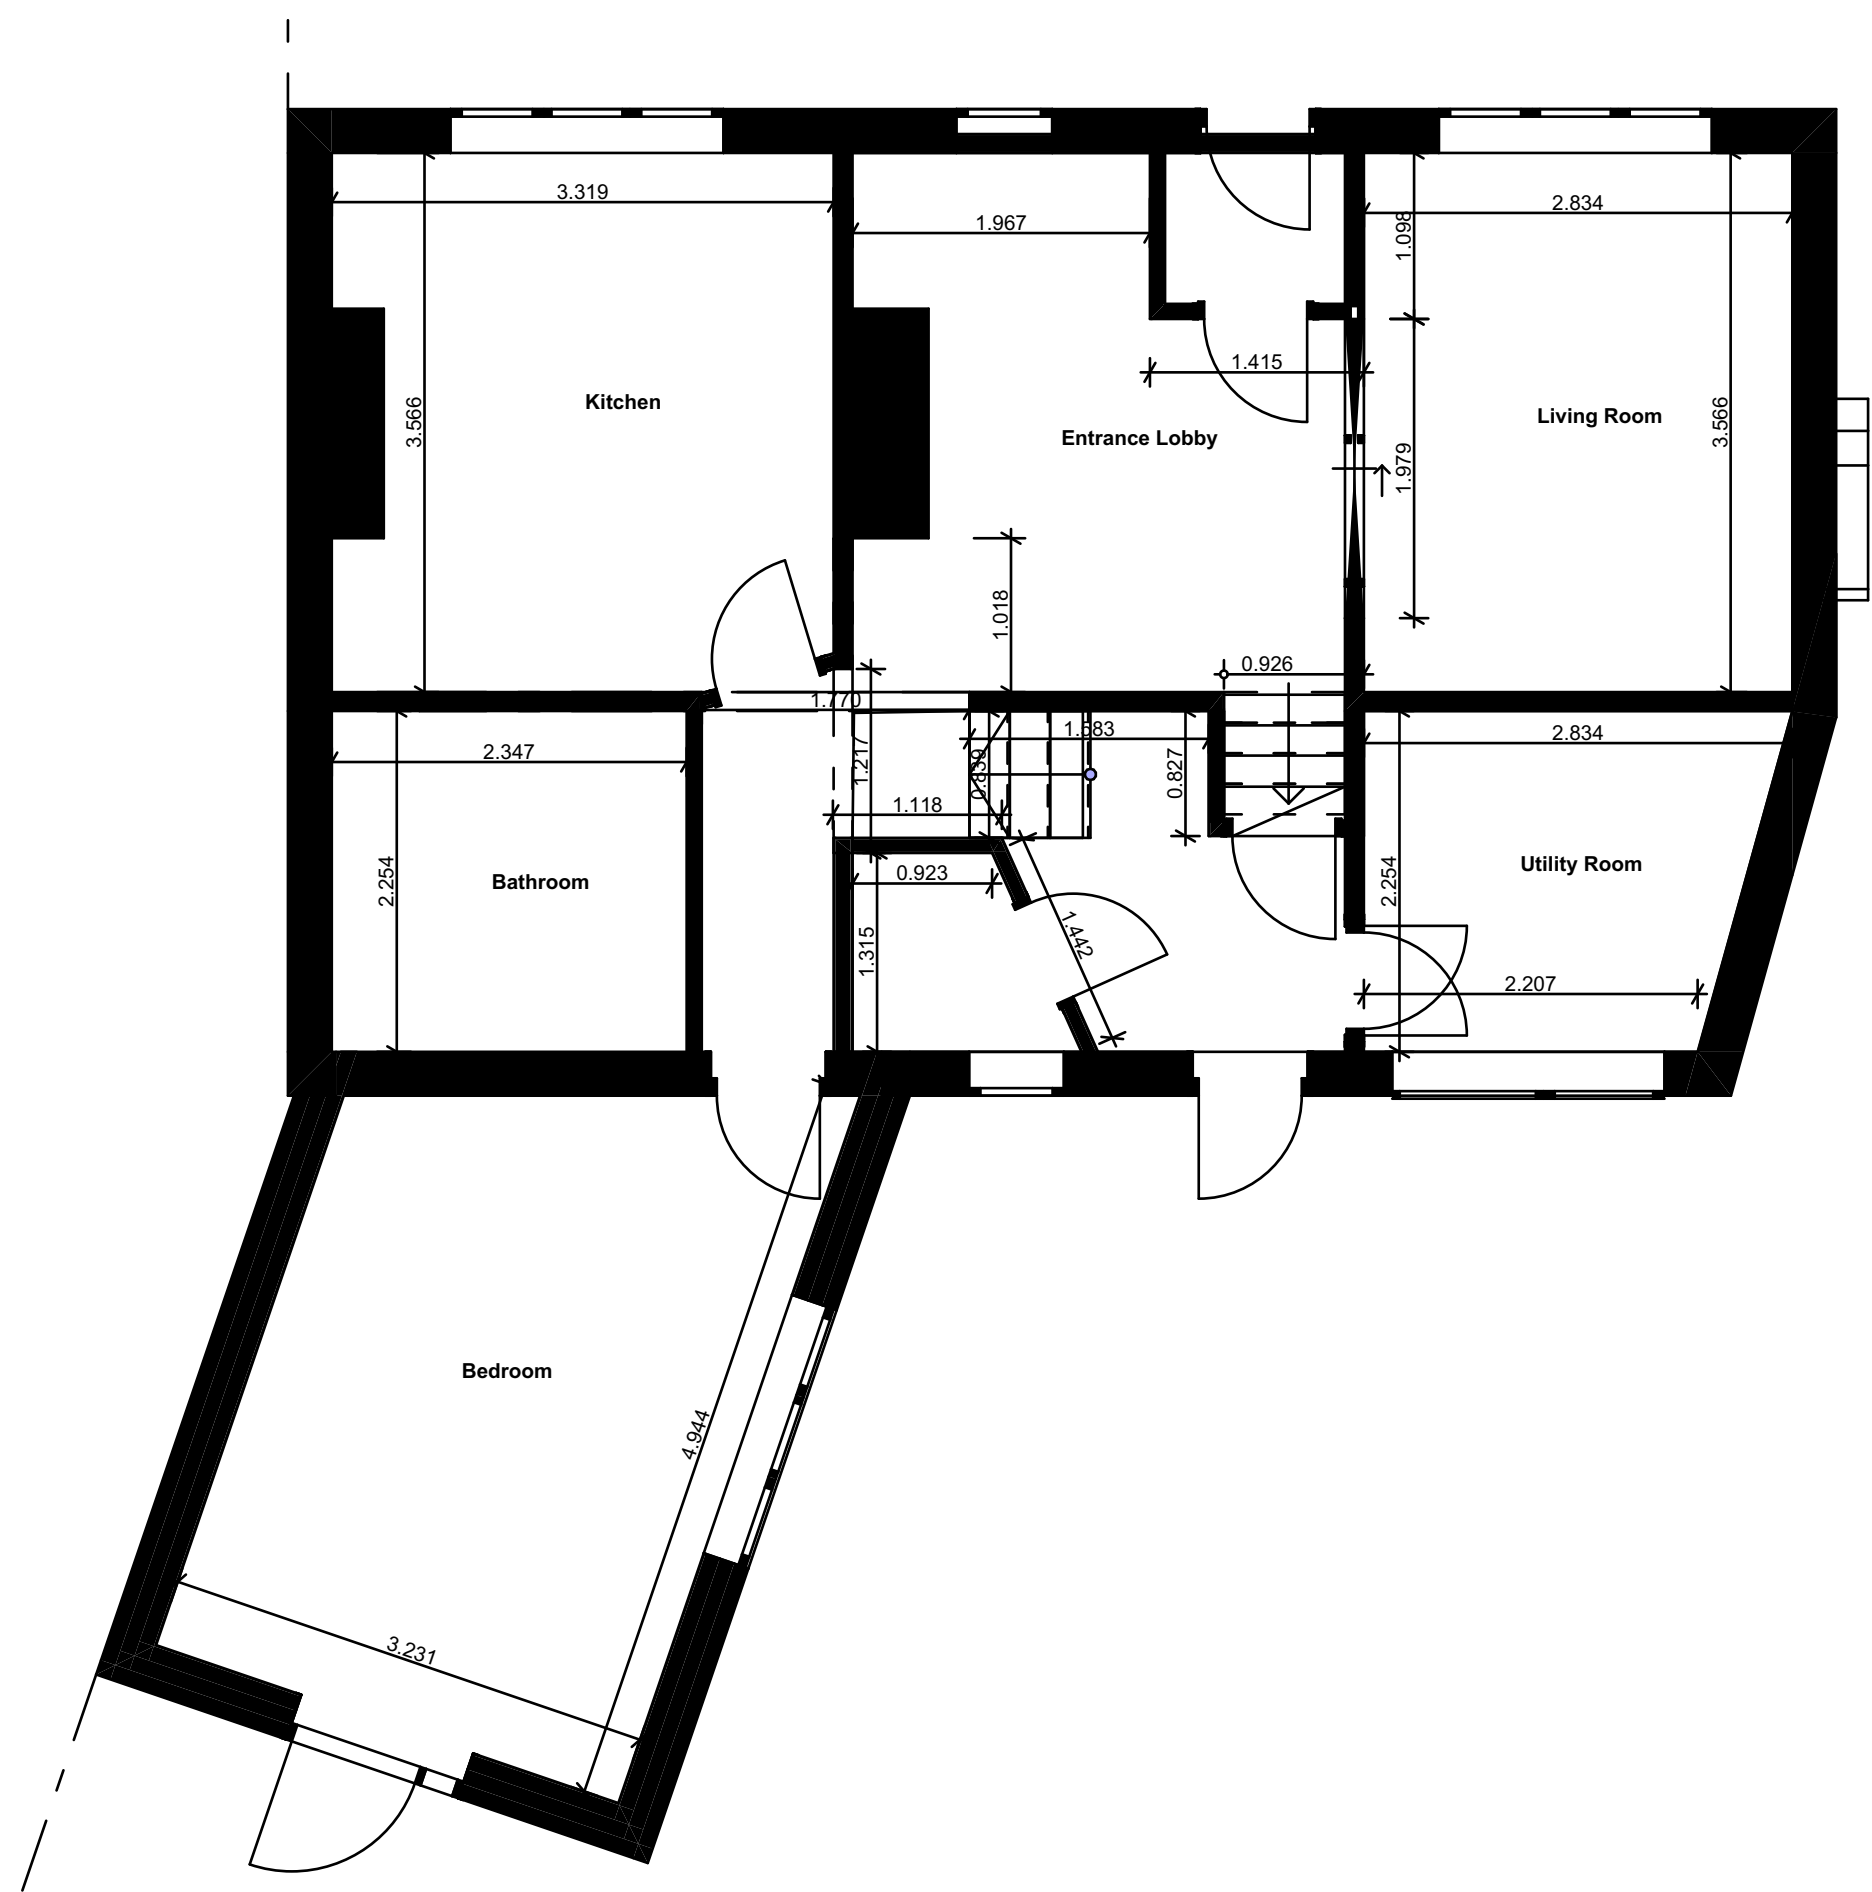


0. Ground Floor 1:50

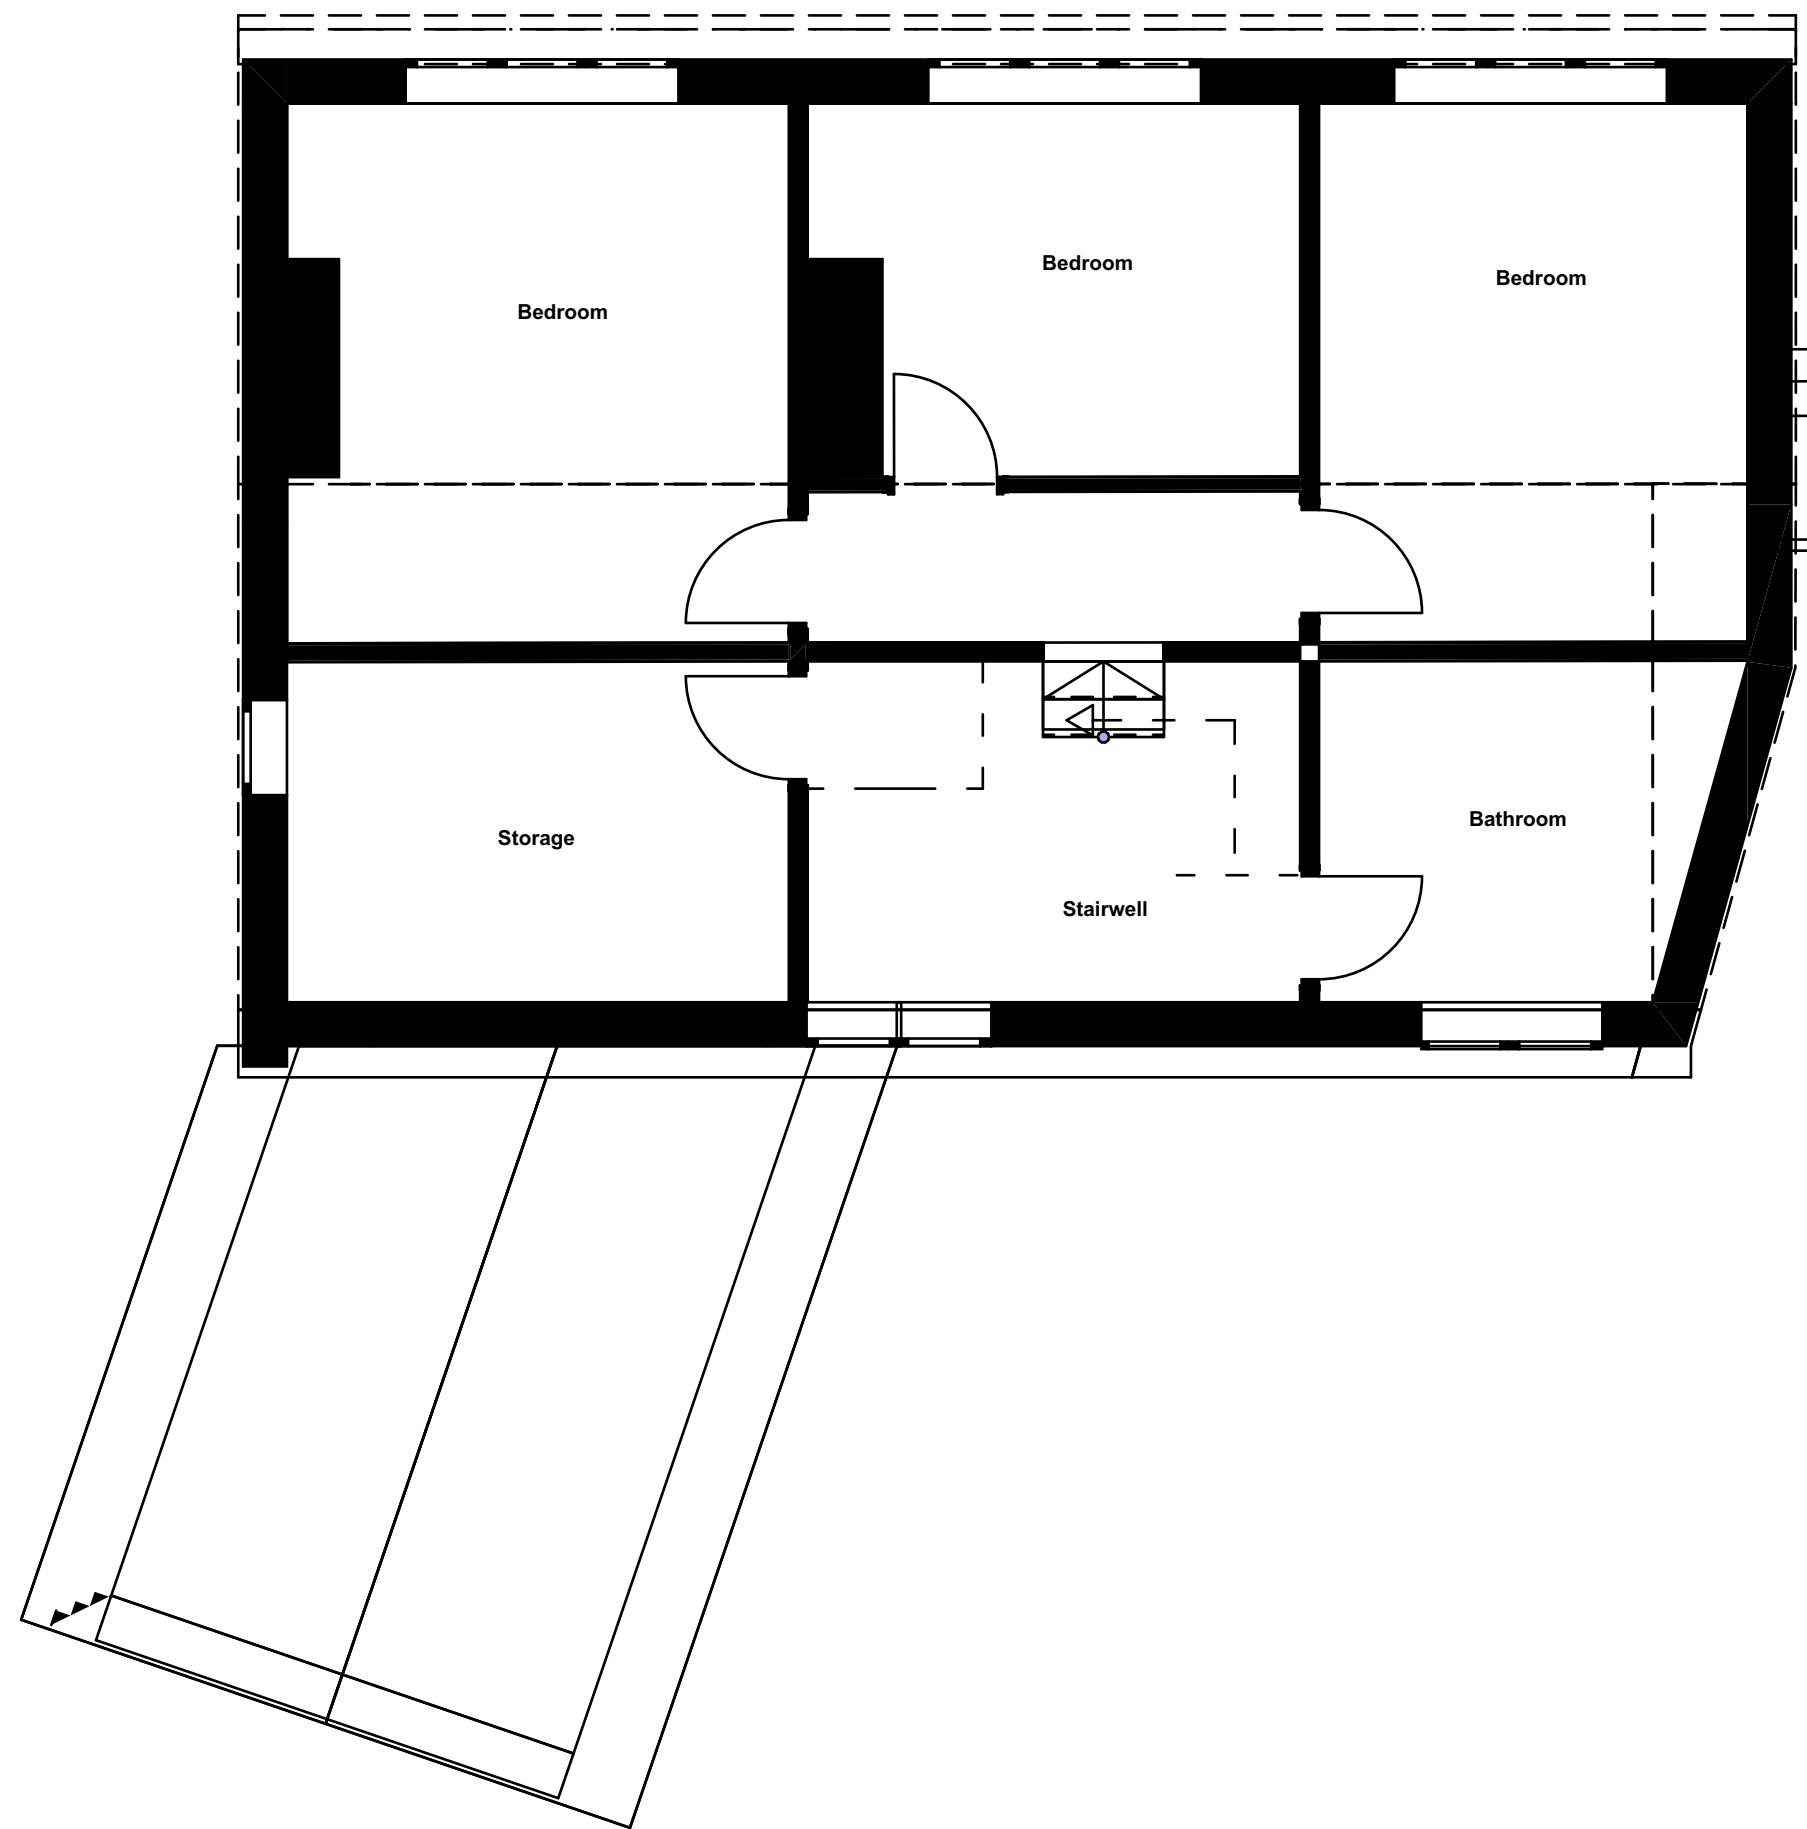


2. First Floor 1:50

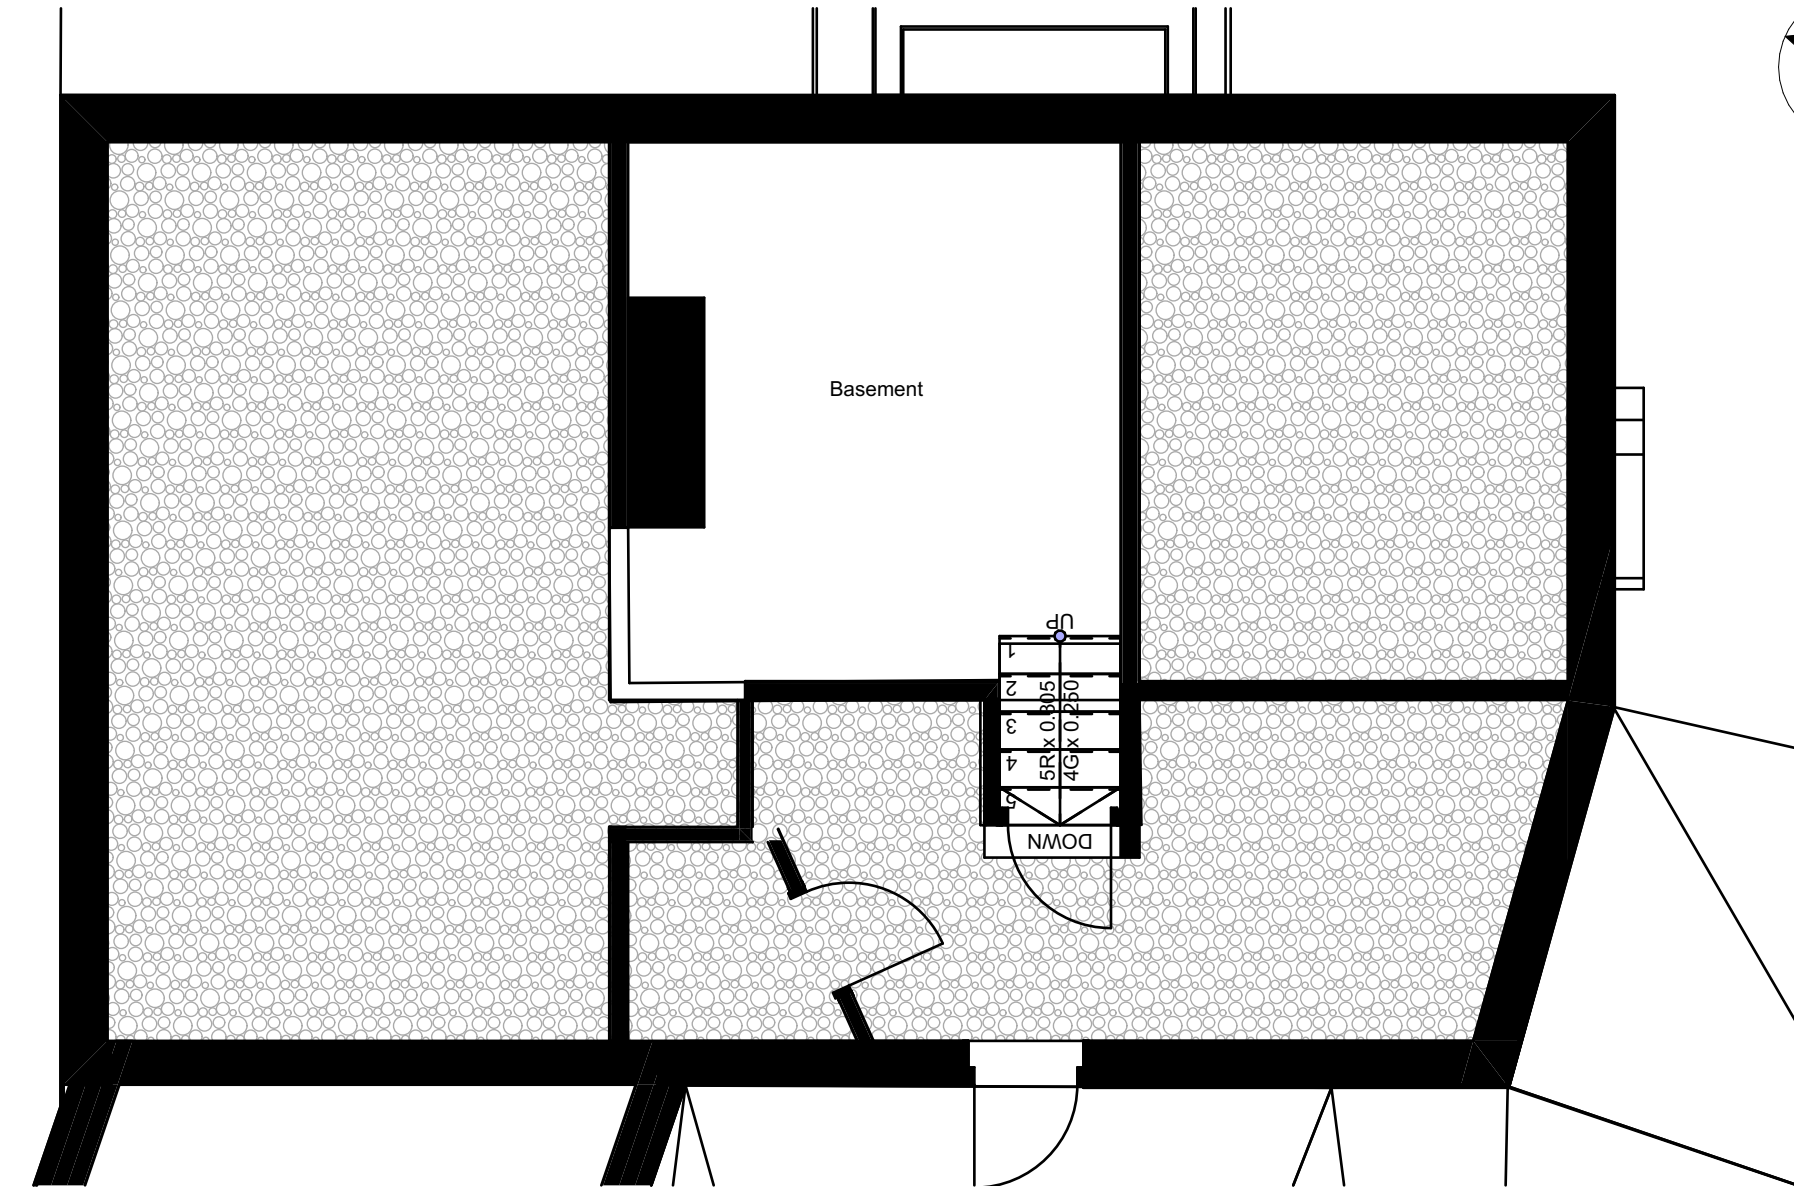

-1. Basement 1:50

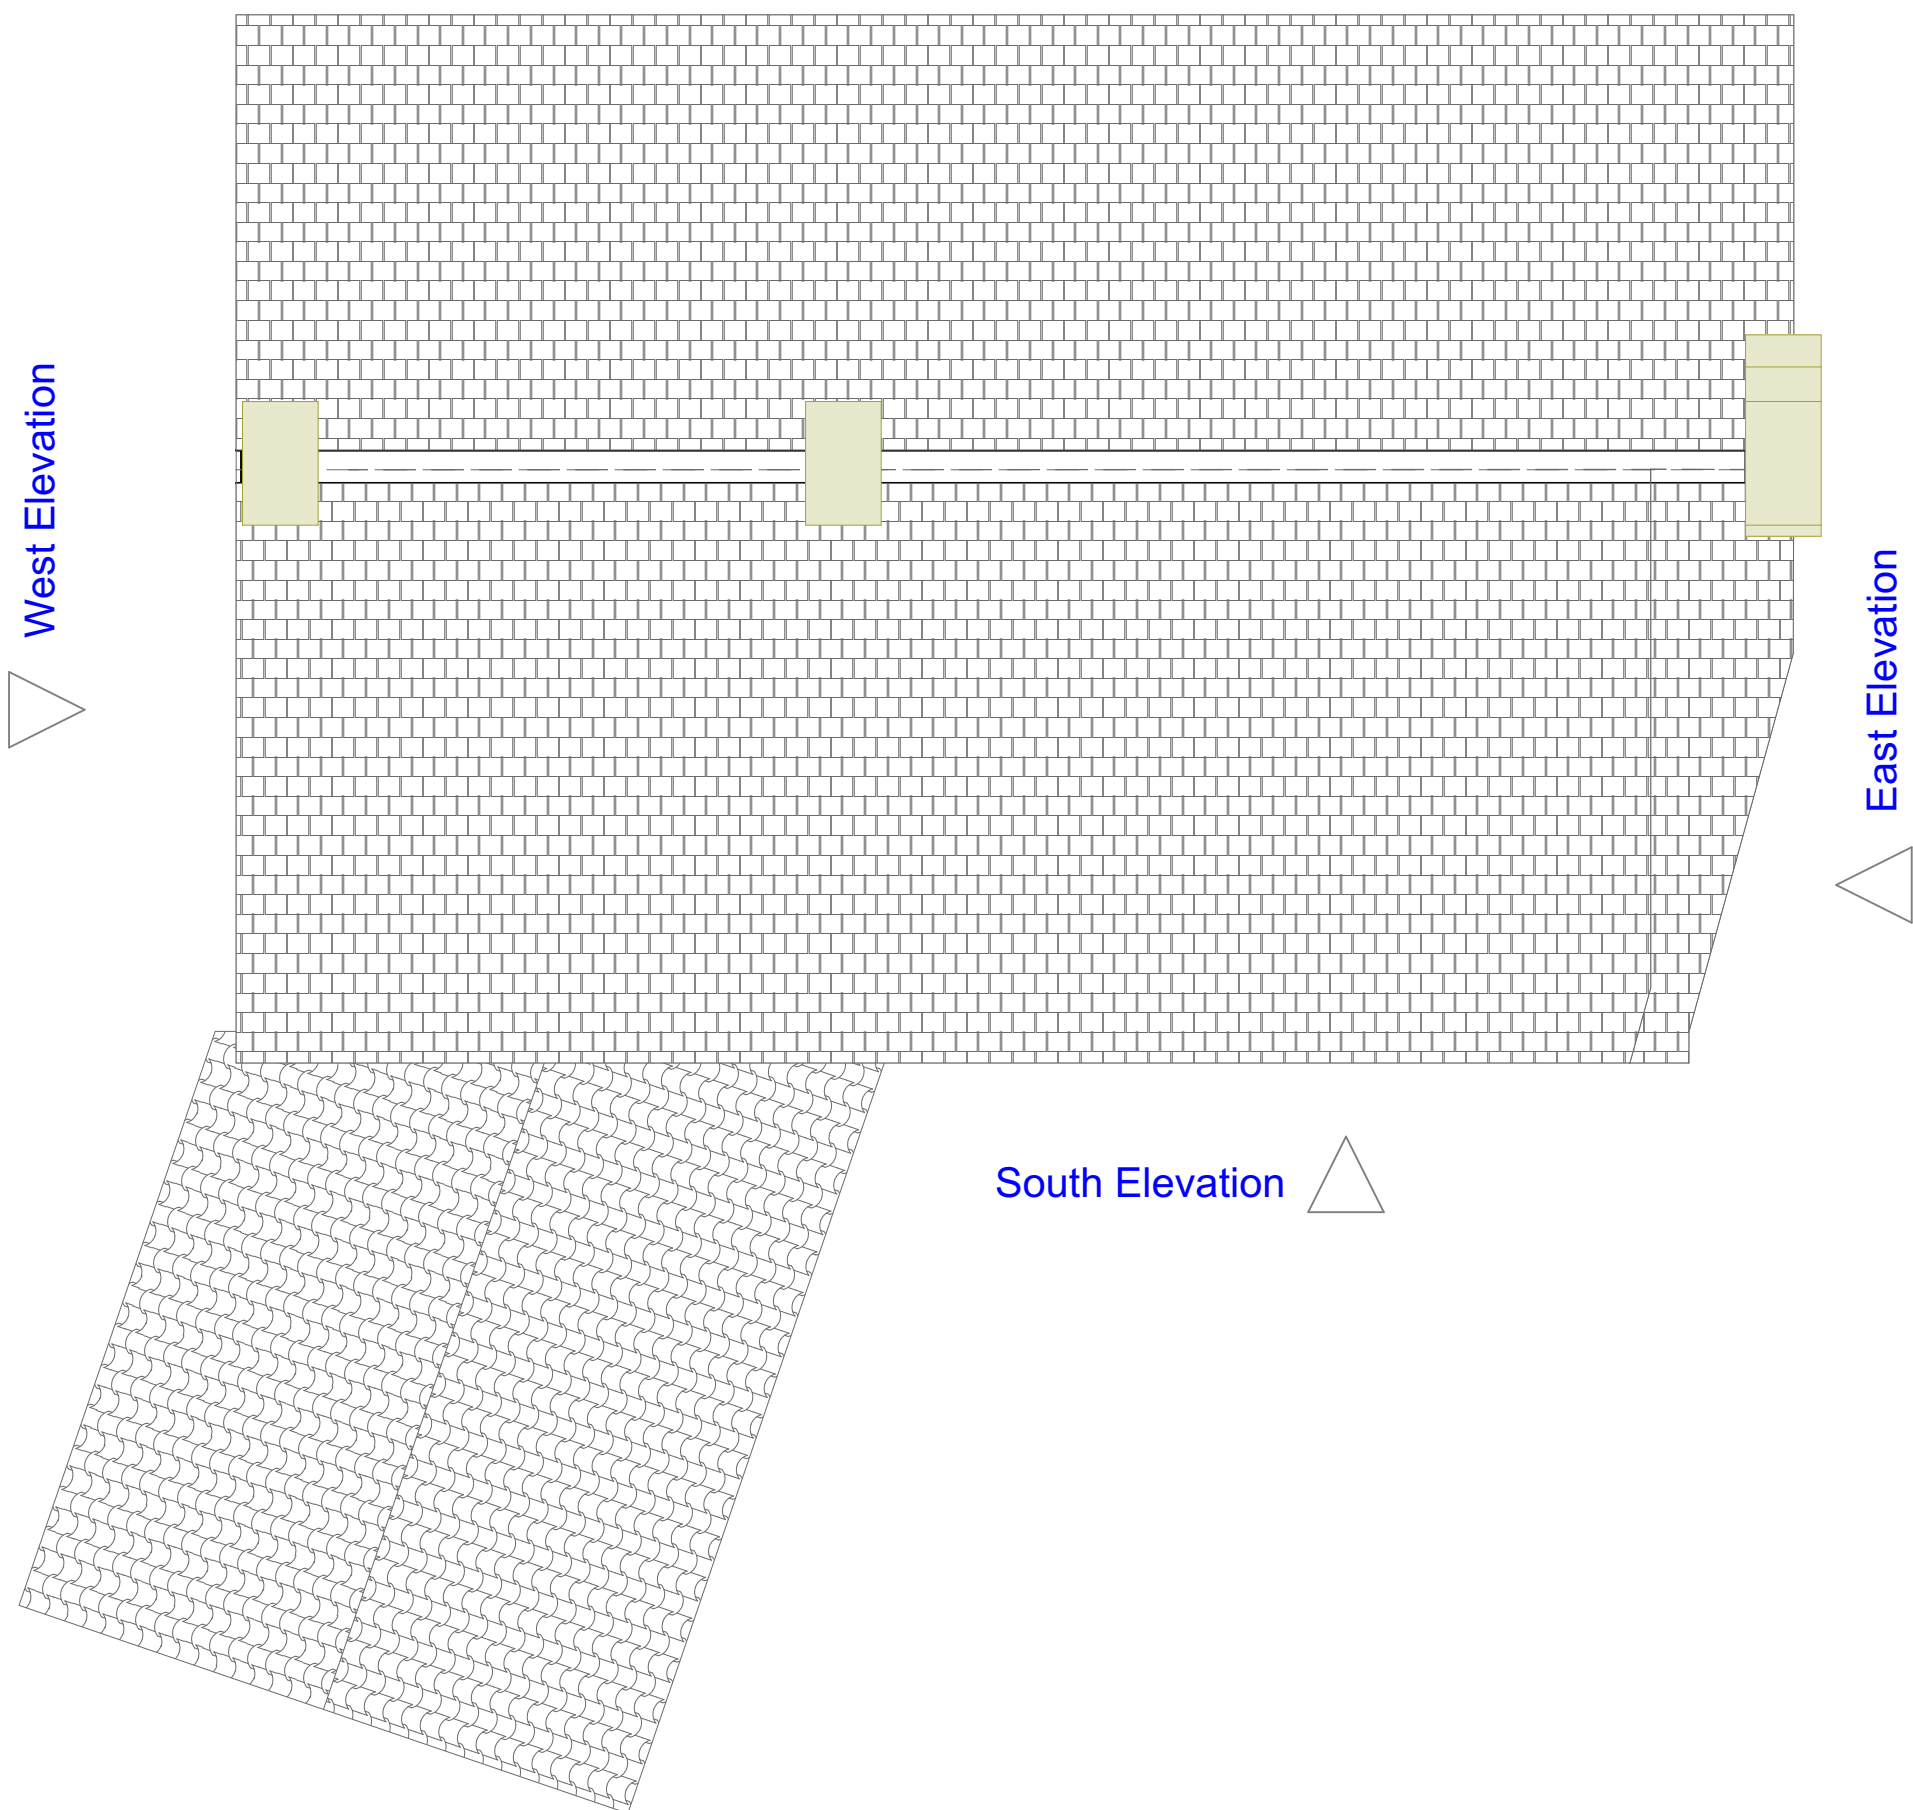

3. Roof 1:50

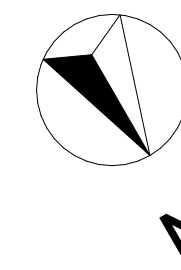

Revision History		
RevID	Change Name	Change ID
P1	Proposed	P1

RLS
RLS Construction and Design
info@rlscad.co.uk
www.rlscad.co.uk

Maran Cottage
Maran Cottage
145 Codicote High Street
Codicote
SG4 8UB

Drawing Name
Existing Floor Plans

Modified by
RS

Date
05/11/2024

Drawing Scale
1:50 @ A1

Layout ID
RLS-01.1

Revision
P1