


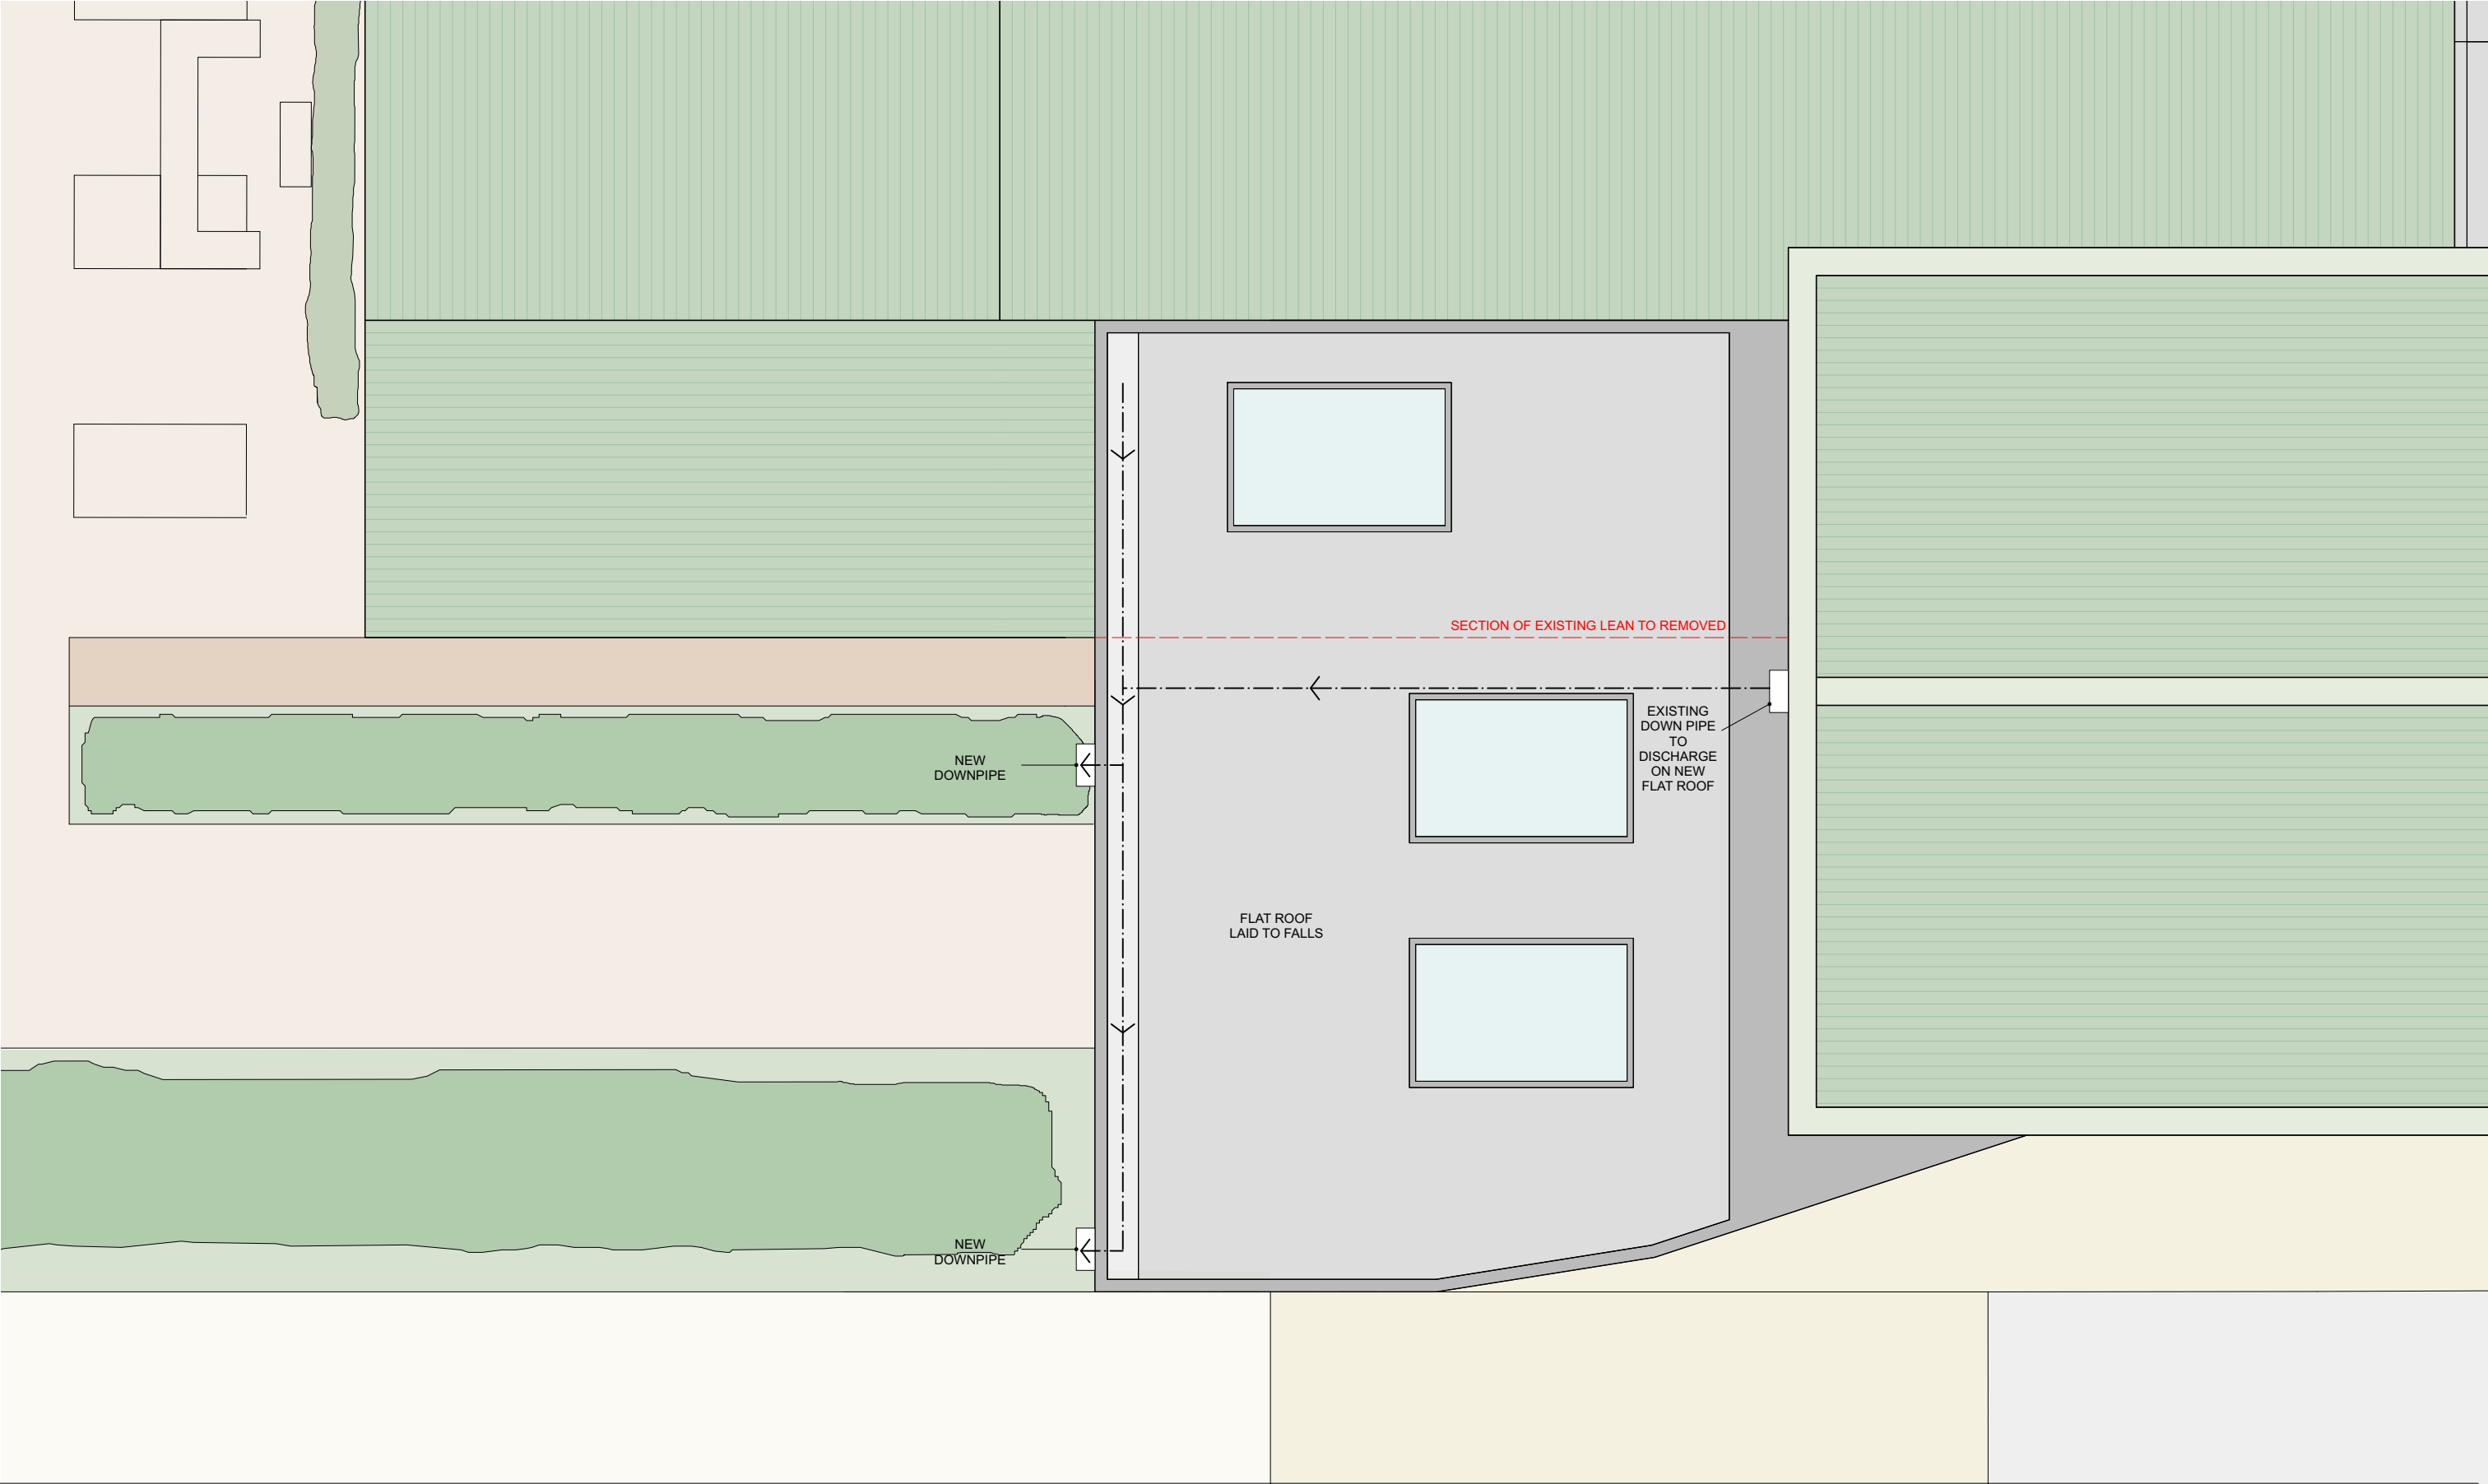

Odyssey Knebworth Ltd

Odyssey Health Club, Stevenage

Phase 1: New Entrance_ Proposed Roof Plan

- Revisions:
- REV A: 15.10.2024**
- entrance design revised to suit installed sewer alignment
 - amendments made accordingly
 - hydrotherapy spa pool reduced in size
 - roof arrangement amended to suit steel frame, section of existing lean-to removed



www.forge-ds.co.uk

Forge Design Studio
Cowesfield
Whiteparish
Salisbury
SP5 2RB

info@forge-ds.co.uk
studio 01794 885872

Forge
Design Studio

Figured dimensions only are to be taken from this drawing. Do not scale from this drawing. All dimensions are in millimetres unless otherwise stated. All dimensions and setting out co-ordinates shall be checked on site prior to work commencing. Any discrepancies shall be reported to Forge Design Studio.

Forge Design Studio asserts its rights under the Copyright, Designs and Patents Act 1988, unless otherwise agreed in writing. All rights reserved.

Status: For Information	
Drawn by: LM	Date: October 2024
Checked by: MH	Date: October 2024
Scale: 1:100 @ A3	
Project no: 202112	
Drawing no: PL009	Rev: A