

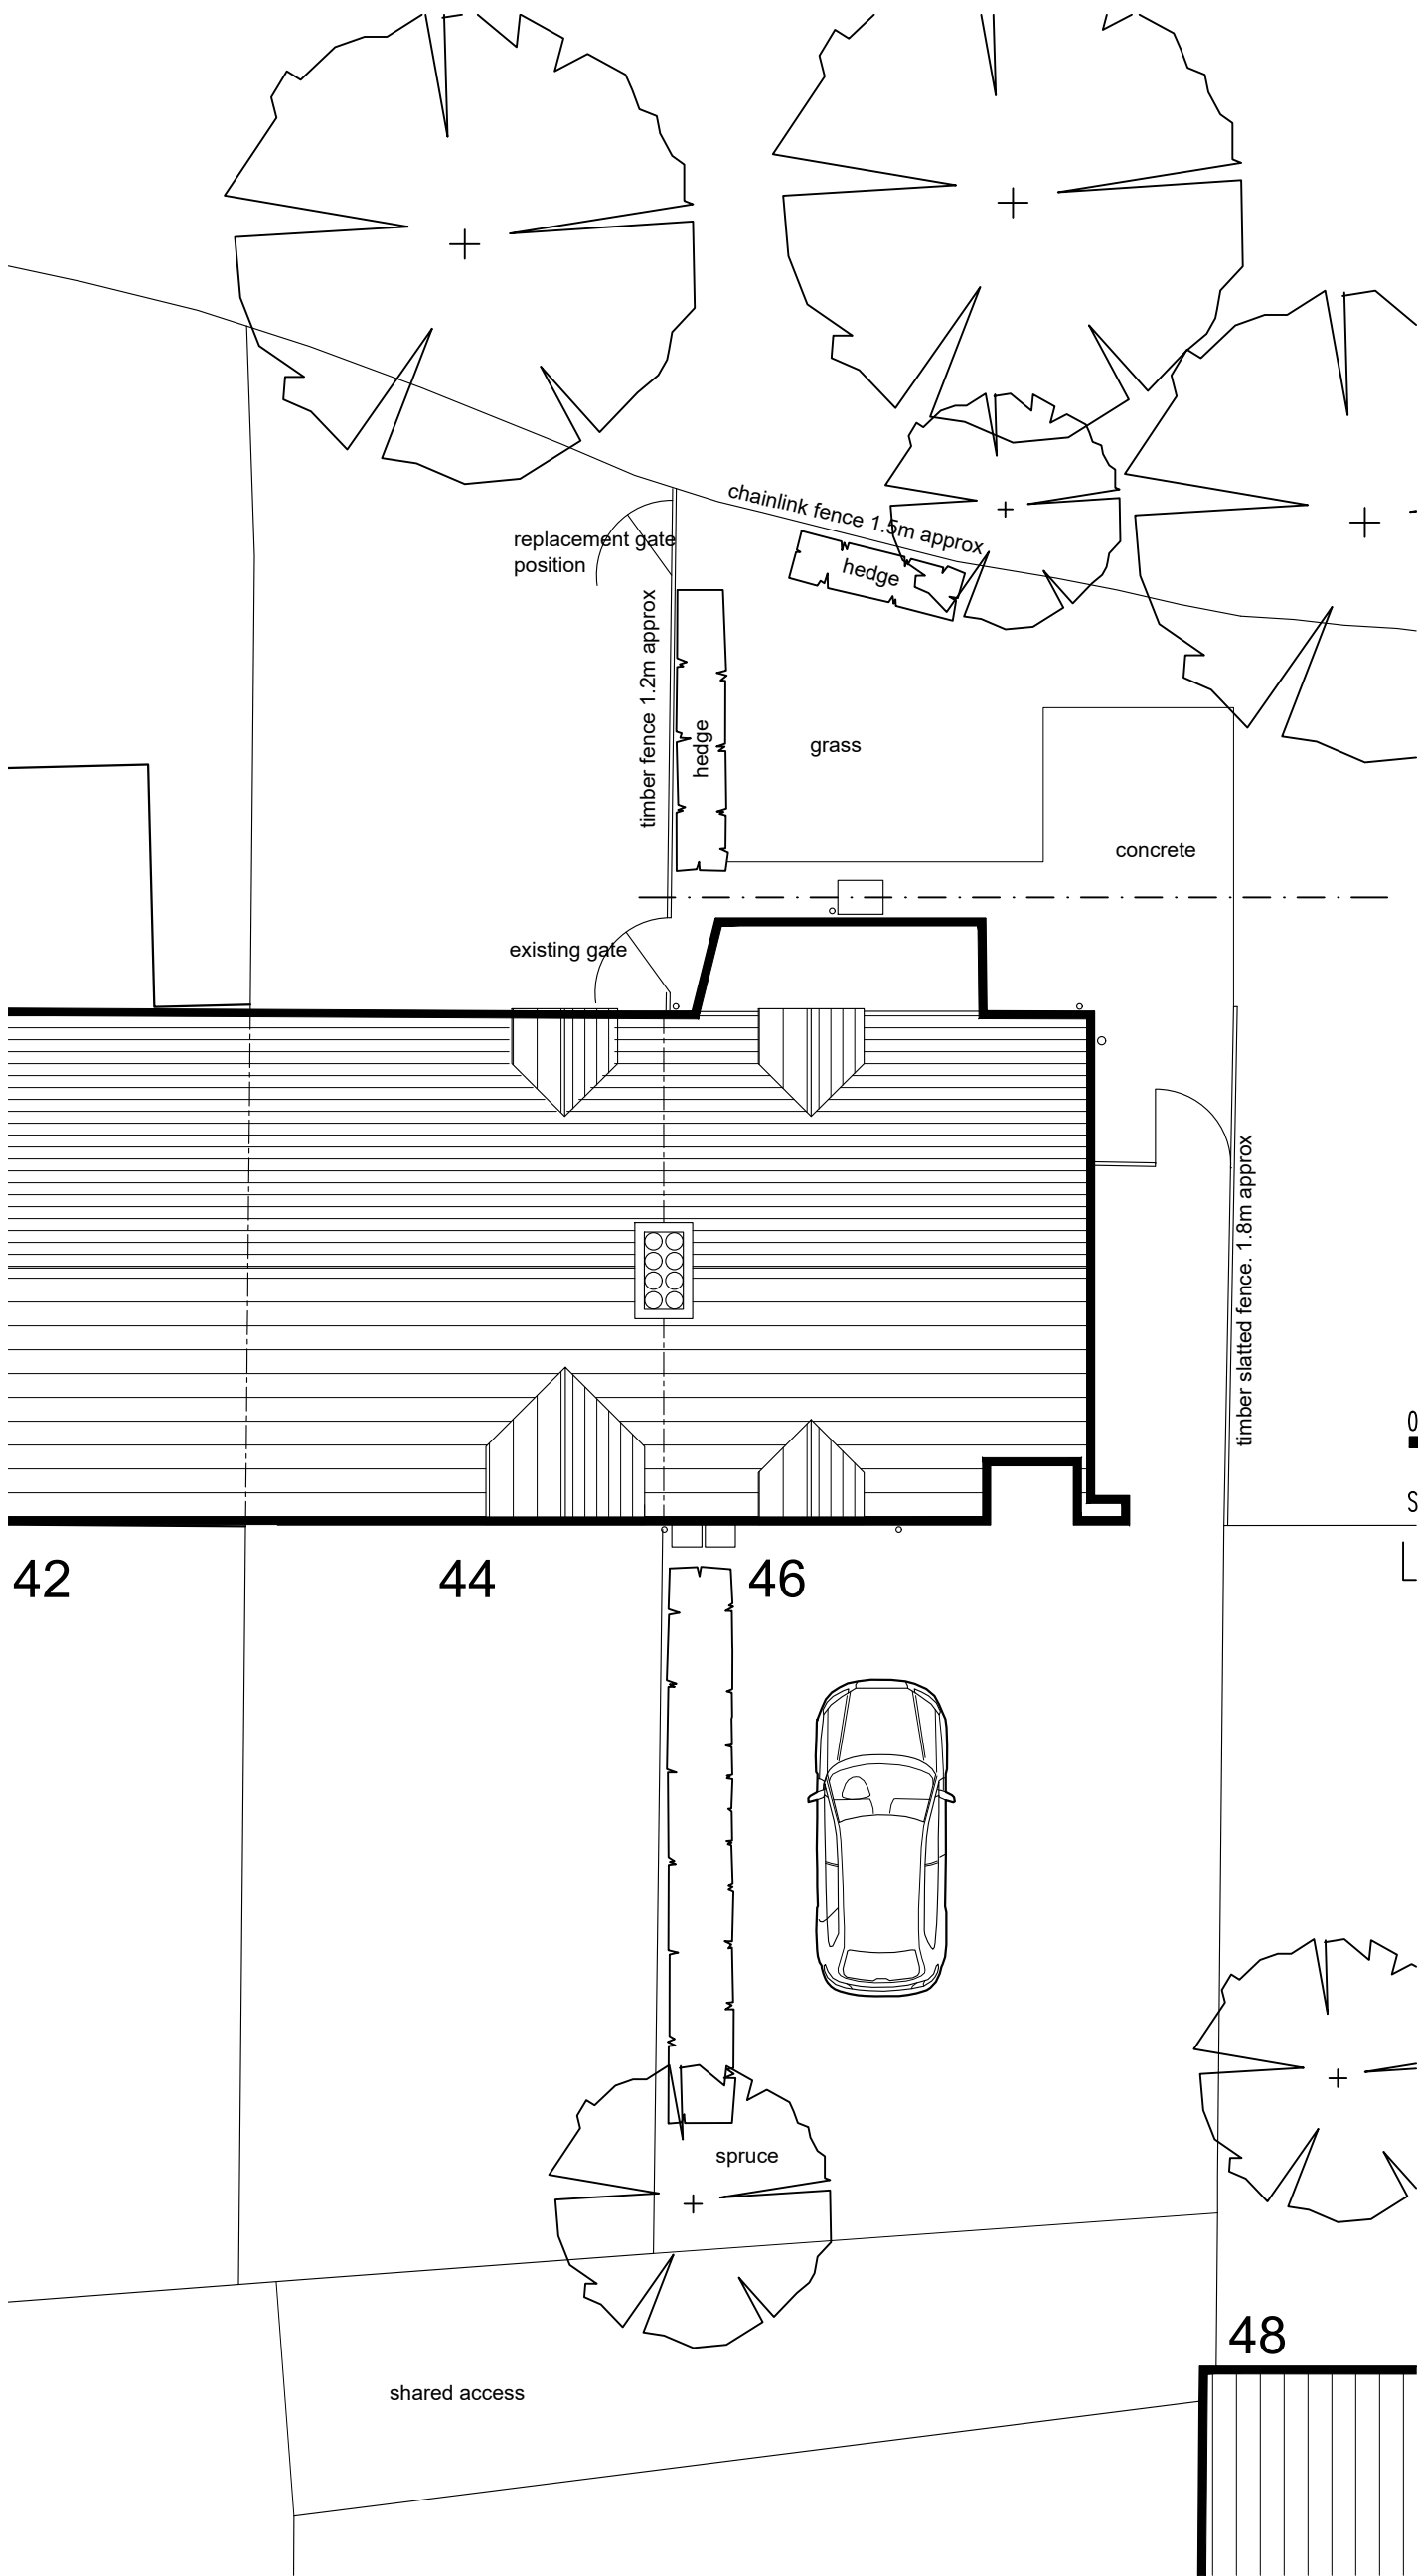


 

SITE PLAN AS EXISTING
1:100 scale

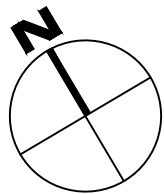

ANY QUERIES REGARDING DIMENSIONS TO BE TAKEN UP WITH
PENTANGLE DESIGN GROUP.

ALL DIMENSIONS OF EXISTING BUILDINGS TO BE VERIFIED ON SITE.

THIS DRAWING IS THE COPYRIGHT OF PENTANGLE DESIGN GROUP
AND SHALL NOT BE IN ANY WAY USED OR REPRODUCED WITHOUT
THEIR PRIOR WRITTEN CONSENT.

NOTES

NOTE. Site plans prepared based on
OS data and on-site observations




Ordnance Survey, (c) Crown Copyright 2026. All rights reserved. Licence number 100022432



Scale 1:1250

LOCATION PLAN

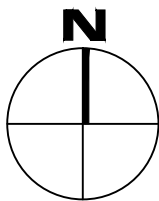

APPLICATION

PENTANGLE
DESIGN GROUP

SUITE 1, 21 BANCROFT HITCHIN HERTS SG5 1JW
TEL(01462) 431133 E:PDG@PENTANGLEDESIGN.CO.UK

JOB TITLE

Proposed Extensions and Altarations
46 Ridge Road, Letchworth Garden City

DRAWING TITLE

LOCATION PLAN and
EXISTING SITE PLAN

SCALE
1:200 / 1:1250
DATE
Feb '26
Sheet
A3
JOB NUMBER
3977

DRAWING NUMBER

01

REVISION

A

ARCHITECTS & INTERIOR DESIGNERS