




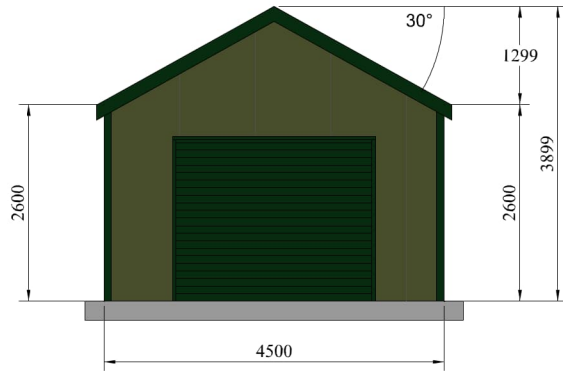


FRONT ELEVATION (EXTERNAL)

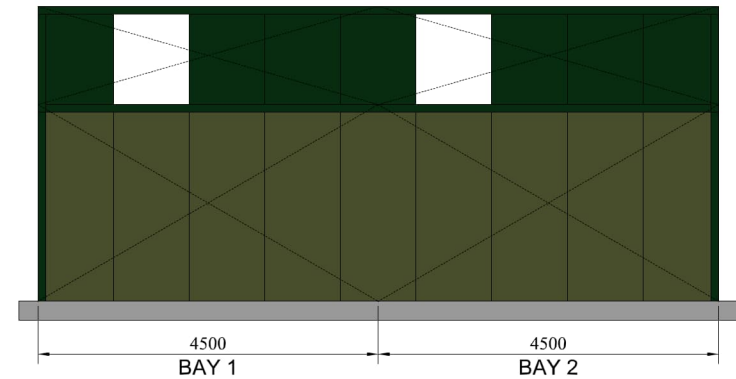

LEFT ELEVATION VIEWED FROM INSIDE

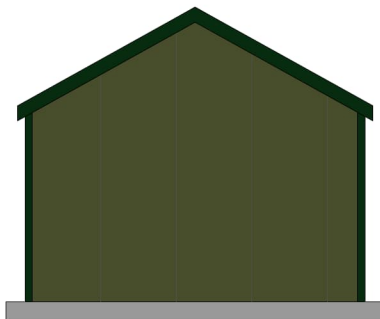

BACK ELEVATION

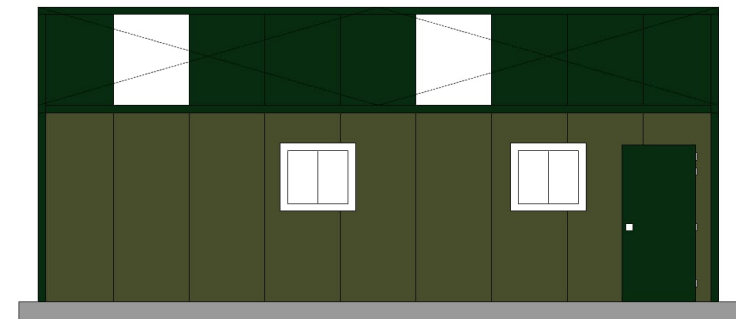

BAY 1 BAY 2
RIGHT ELEVATION

SCALE BAR:  (1:100)

SUPPLIED BY : THISTLE STEEL LTD
ADDRESS : 10 GARNOCKSIDE, GLENGARNOCK, BEITH KA14 3AB
EMAIL : ADMIN@THISTLESTEEL.CO.UK
PHONE : 01505 506167

CLIENT: GRAHAM CROSS
ADDRESS: .,SG7 6HB
EMAIL: .
PHONE: . - 07593166950

DRAWING TITLE: ELEVATION ALL
DRAWING NUMBER: SWES-0101
SHEET NUMBER: 01
DRAWING REVISION NUMBER: 00

SCALE: 1:100