


Left Side

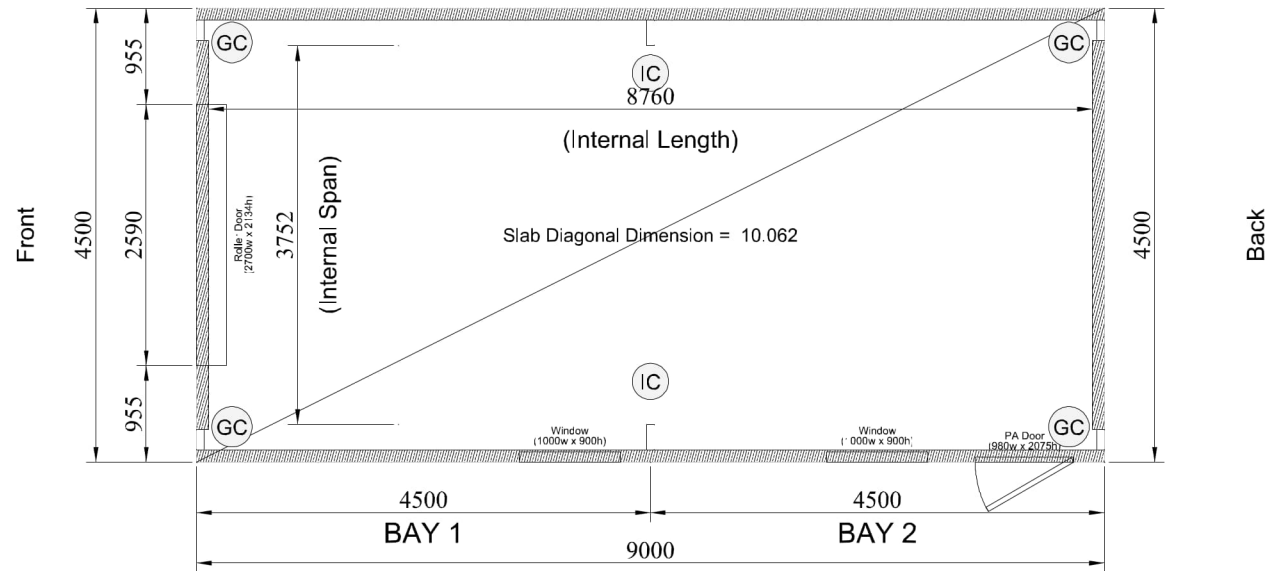

Right Side



IC: INTERMEDIATE COLUMN

GC: GABLE COLUMN

GWM: GABLE WALL MULLION

SUPPLIED BY : THISTLE STEEL LTD
 ADDRESS : 10 GARNOCKSIDE, GLENGARNOCK, BEITH KA14 3AB
 EMAIL : ADMIN@THISTLESTEEL.CO.UK
 PHONE : 01505 506167

CLIENT: GRAHAM CROSS
 ADDRESS: .,SG7 6HB
 EMAIL: .
 PHONE: . - 07593166950

DRAWING TITLE: FLOOR PLAN
 DRAWING NUMBER: SWES-0101
 SHEET NUMBER: 12
 DRAWING REVISION NUMBER: 00

SCALE: 1:75