


GENERAL NOTES:
UNLESS OTHERWISE NOTED ALL DIMENSIONS ARE GIVEN IN MILLIMETRES
ALL DIMENSIONS MUST BE VERIFIED ON SITE BEFORE THE COMMENCEMENT OF WORK OR THE FABRICATION OF ANY ITEM. DISCREPANCIES MUST BE REPORTED TO THE ARCHITECT
THIS DRAWING IS NOT FOR CONSTRUCTION – FOR CDM AND BUILDING REGULATIONS COMPLIANT DETAILS CONTACT TURQUOISE NOISE LTD.
THIS DRAWING AND DESIGN REMAINS THE COPYRIGHT OF TURQUOISE NOISE LTD. AND MAY NOT BE REPRODUCED WITHOUT PERMISSION

Weltech Business Centre
Ridgeway, Welwyn Garden City AL7 2AA
mail@turquoisenoise.com 07808 294467

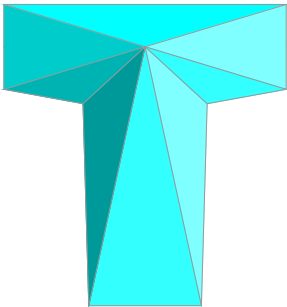

TURQUOISENOISE.COM
architecture for your home

KEY

WALLS ETC. TO BE DEMOLISHED

NEW PROPOSED WALLS

0

1.0


2.0

3.0


4.0

5.0

SCALE 1:100 (IN METRES)

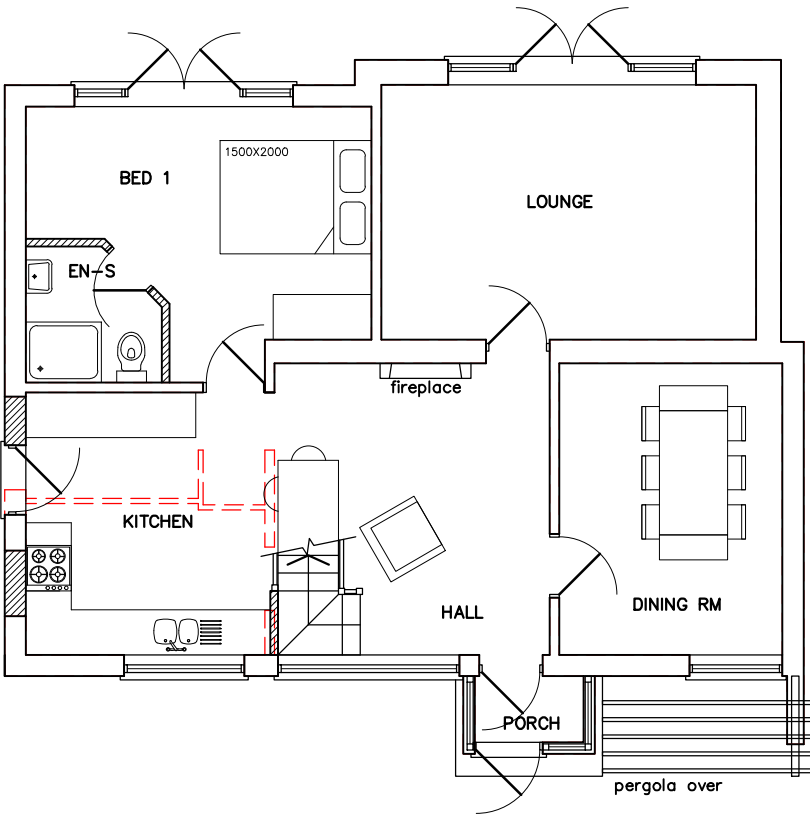

PROPOSED GROUND FLOOR PLAN

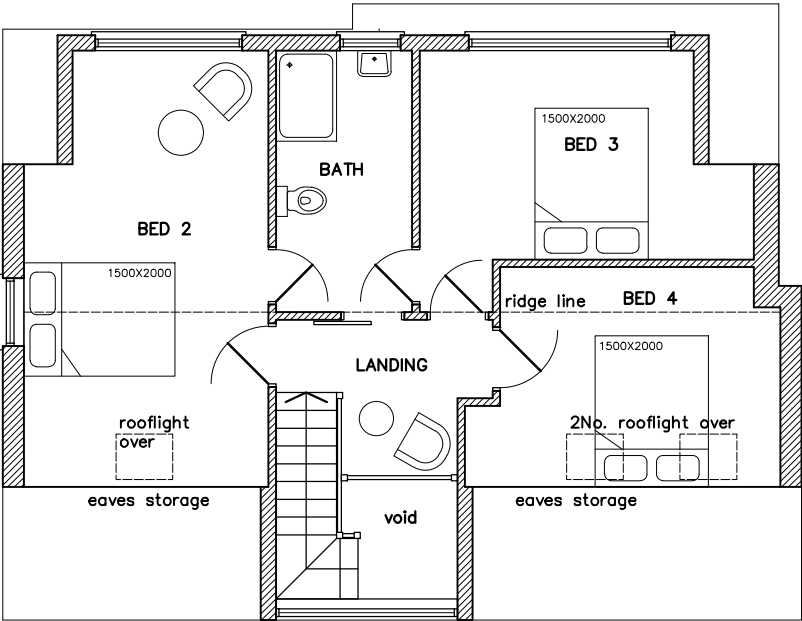

PROPOSED LOFT PLAN

Date of this revision: -		
drawn by:	drawn date:	scale:
MR	MAR 26	1:100 @ A3
project:		
25 BURY LANE,		
CODICOTE, SG4 8XX		
client:		
MR LA PLAIN		
dwg title:		
PROPOSED GROUND FLOOR AND LOFT PLANS		
dwg no:		rev:
4202 PL 04		-