
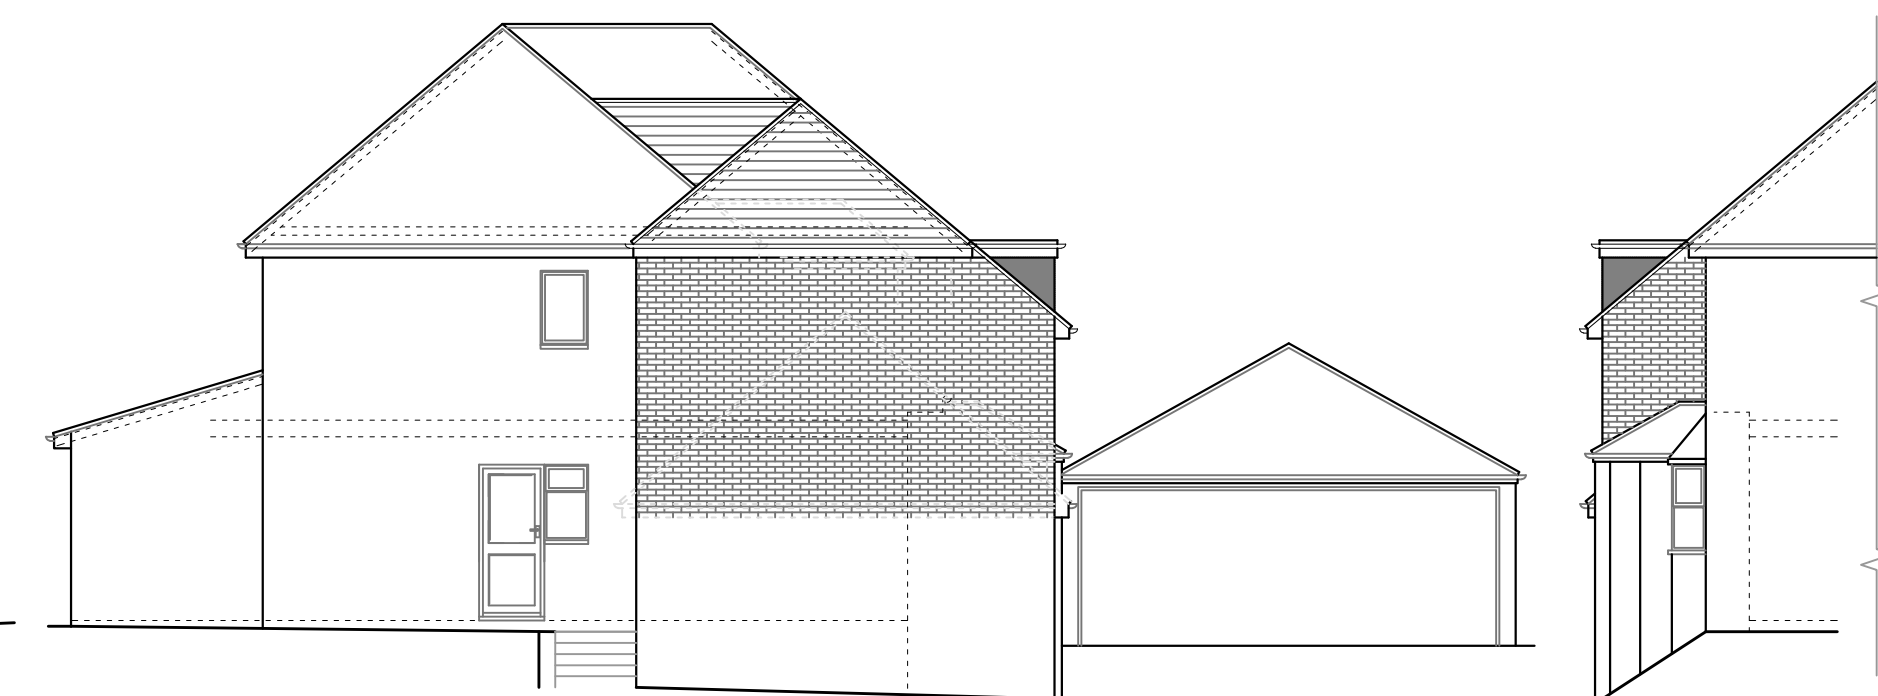
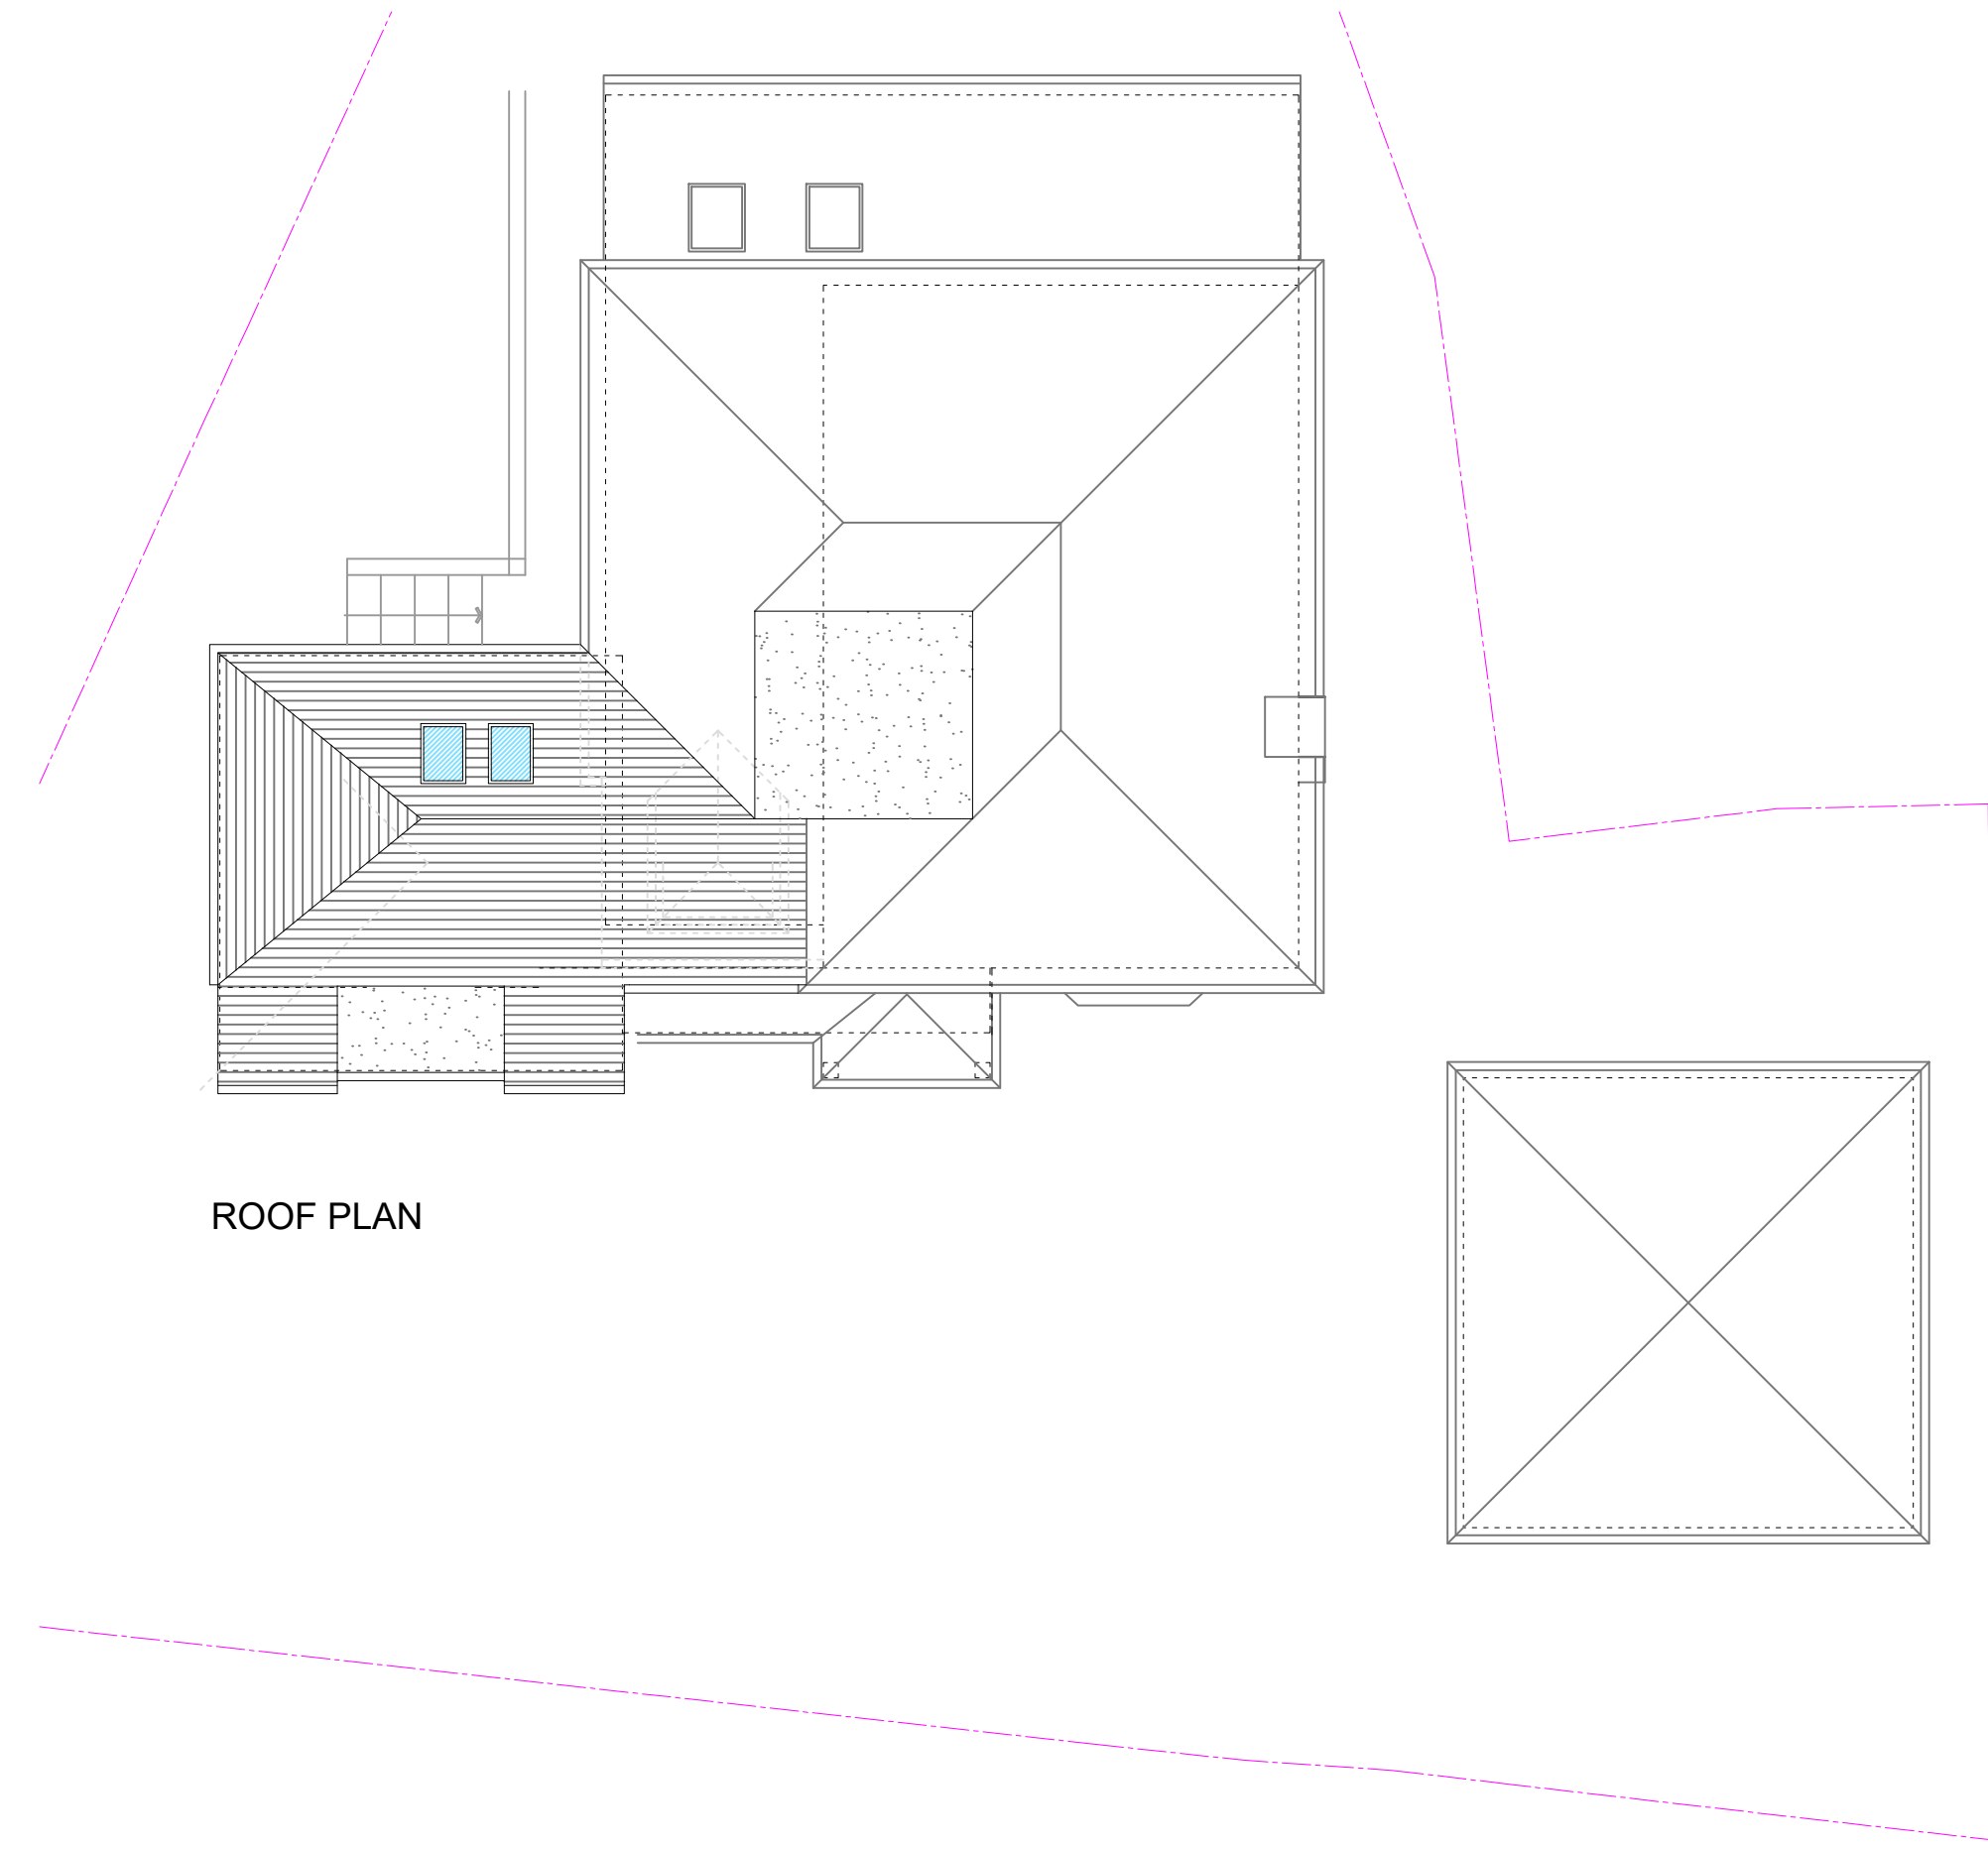
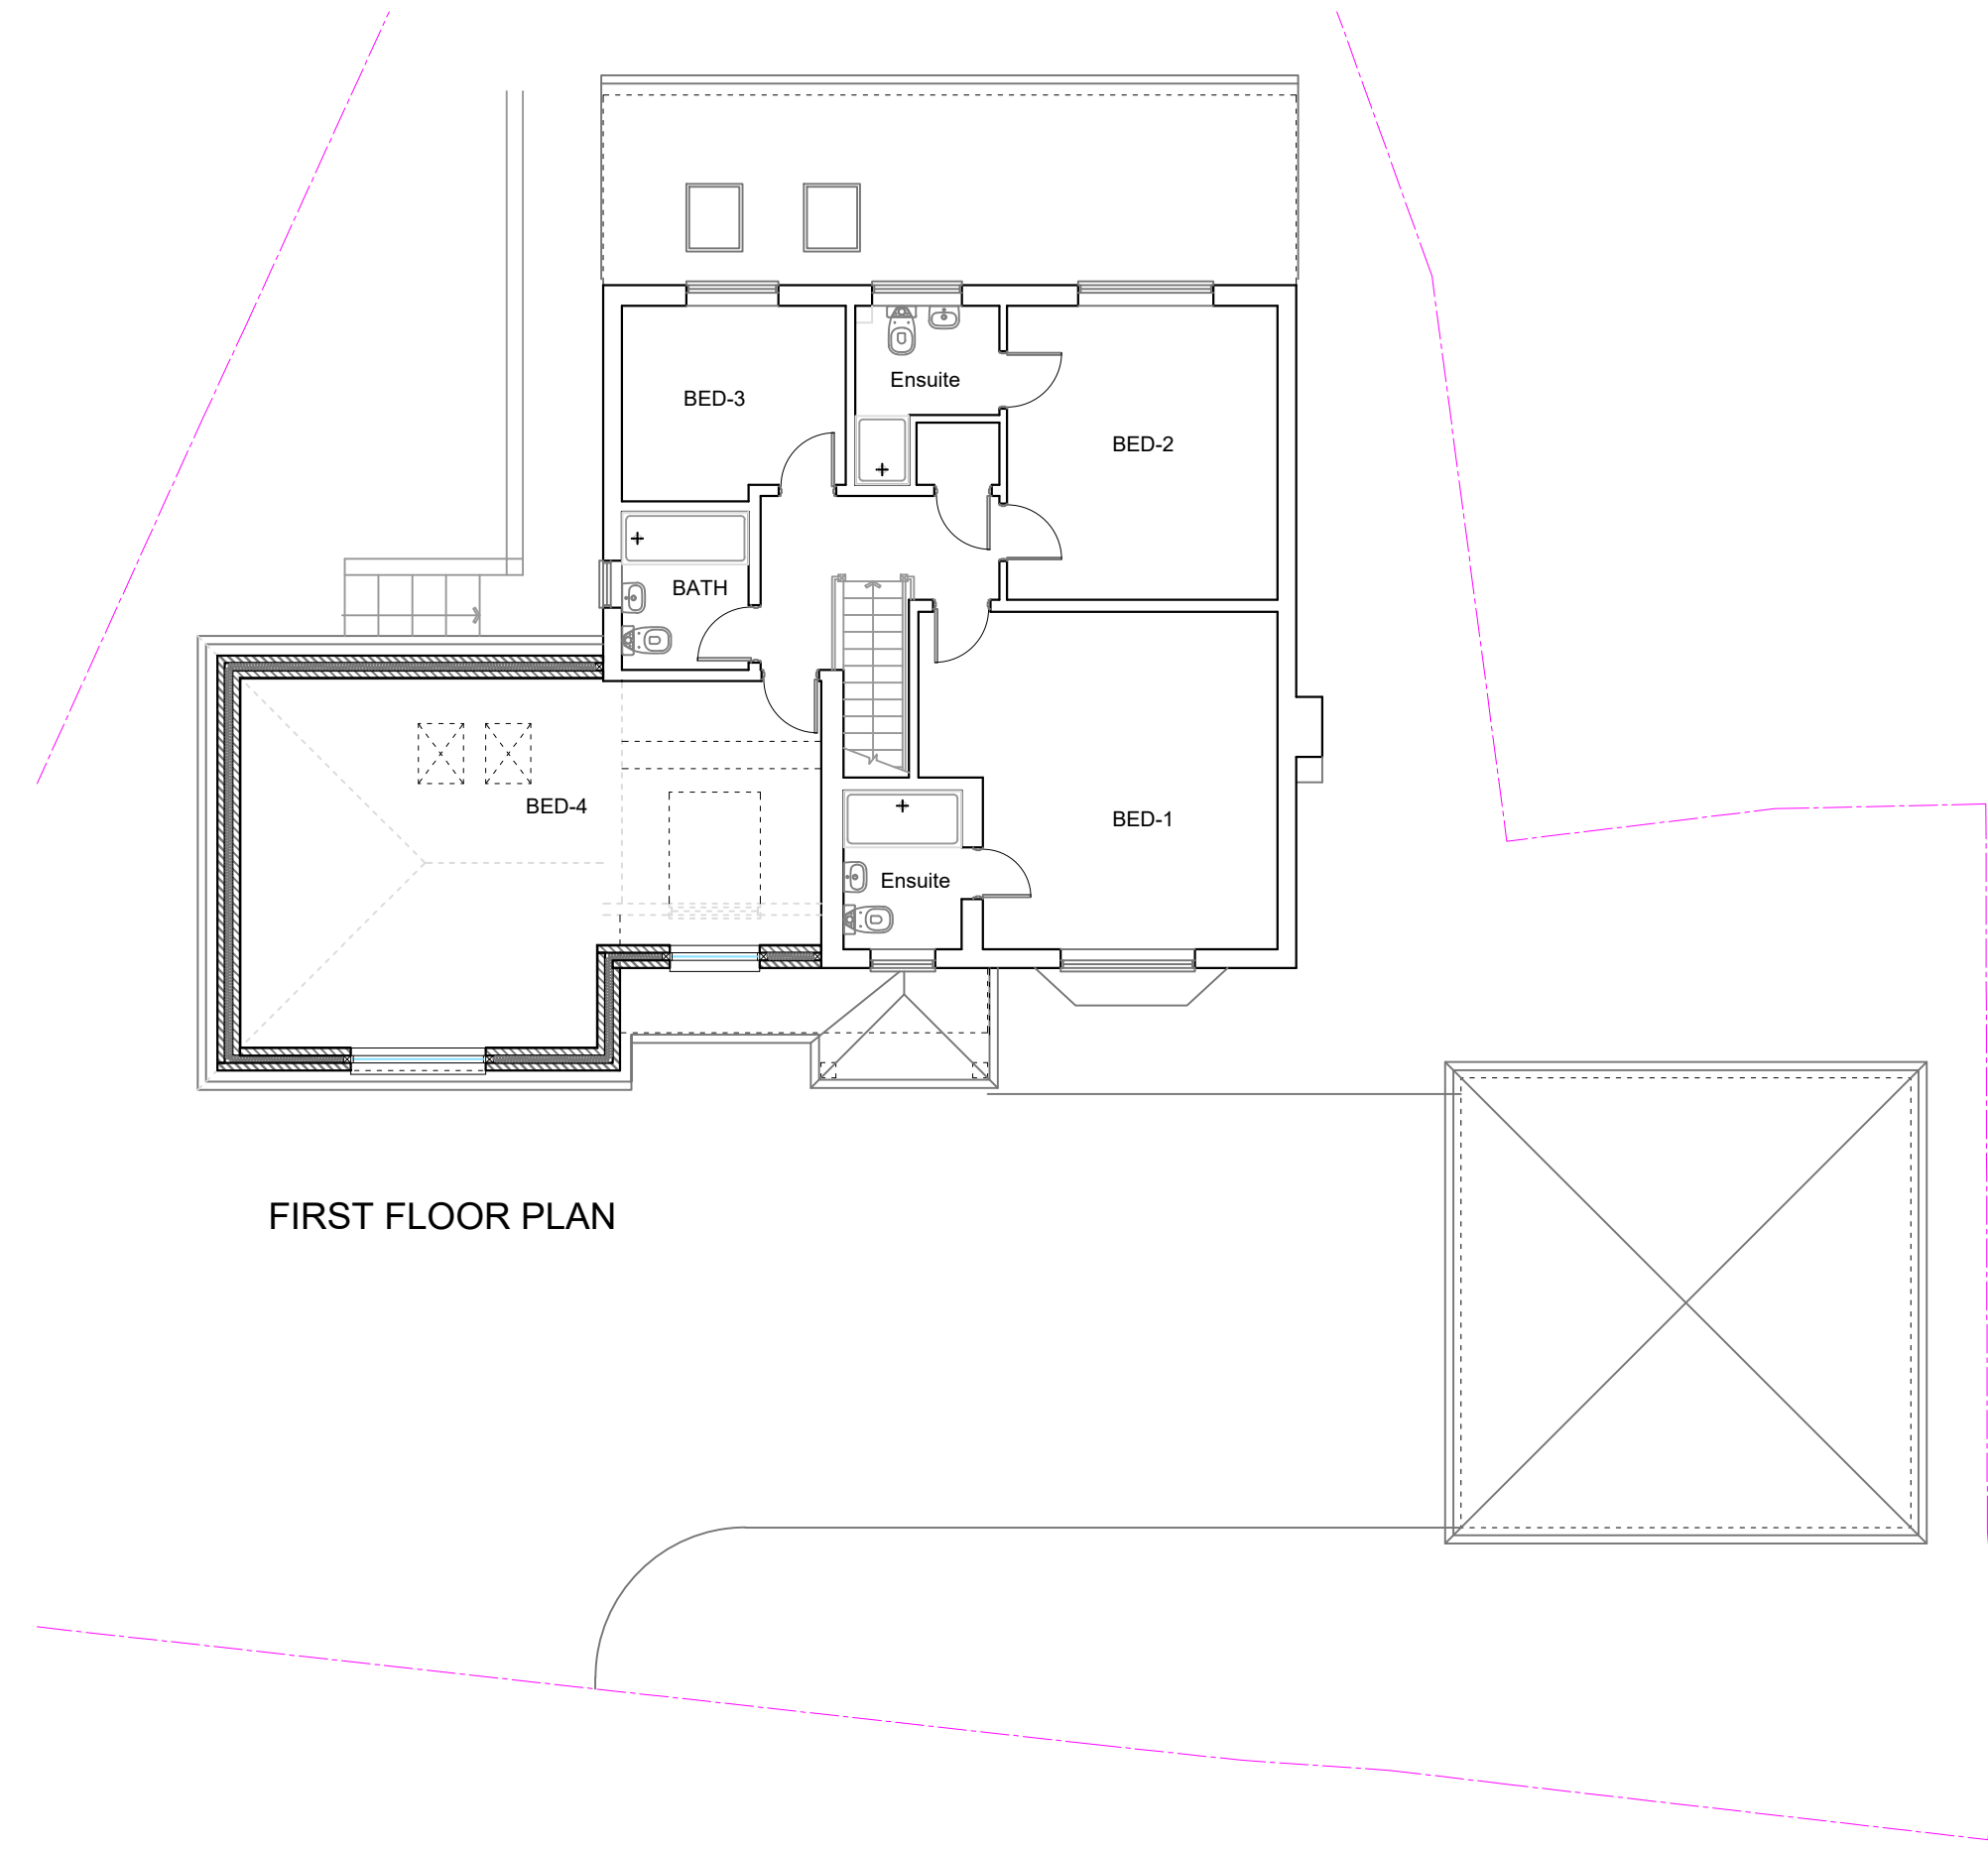


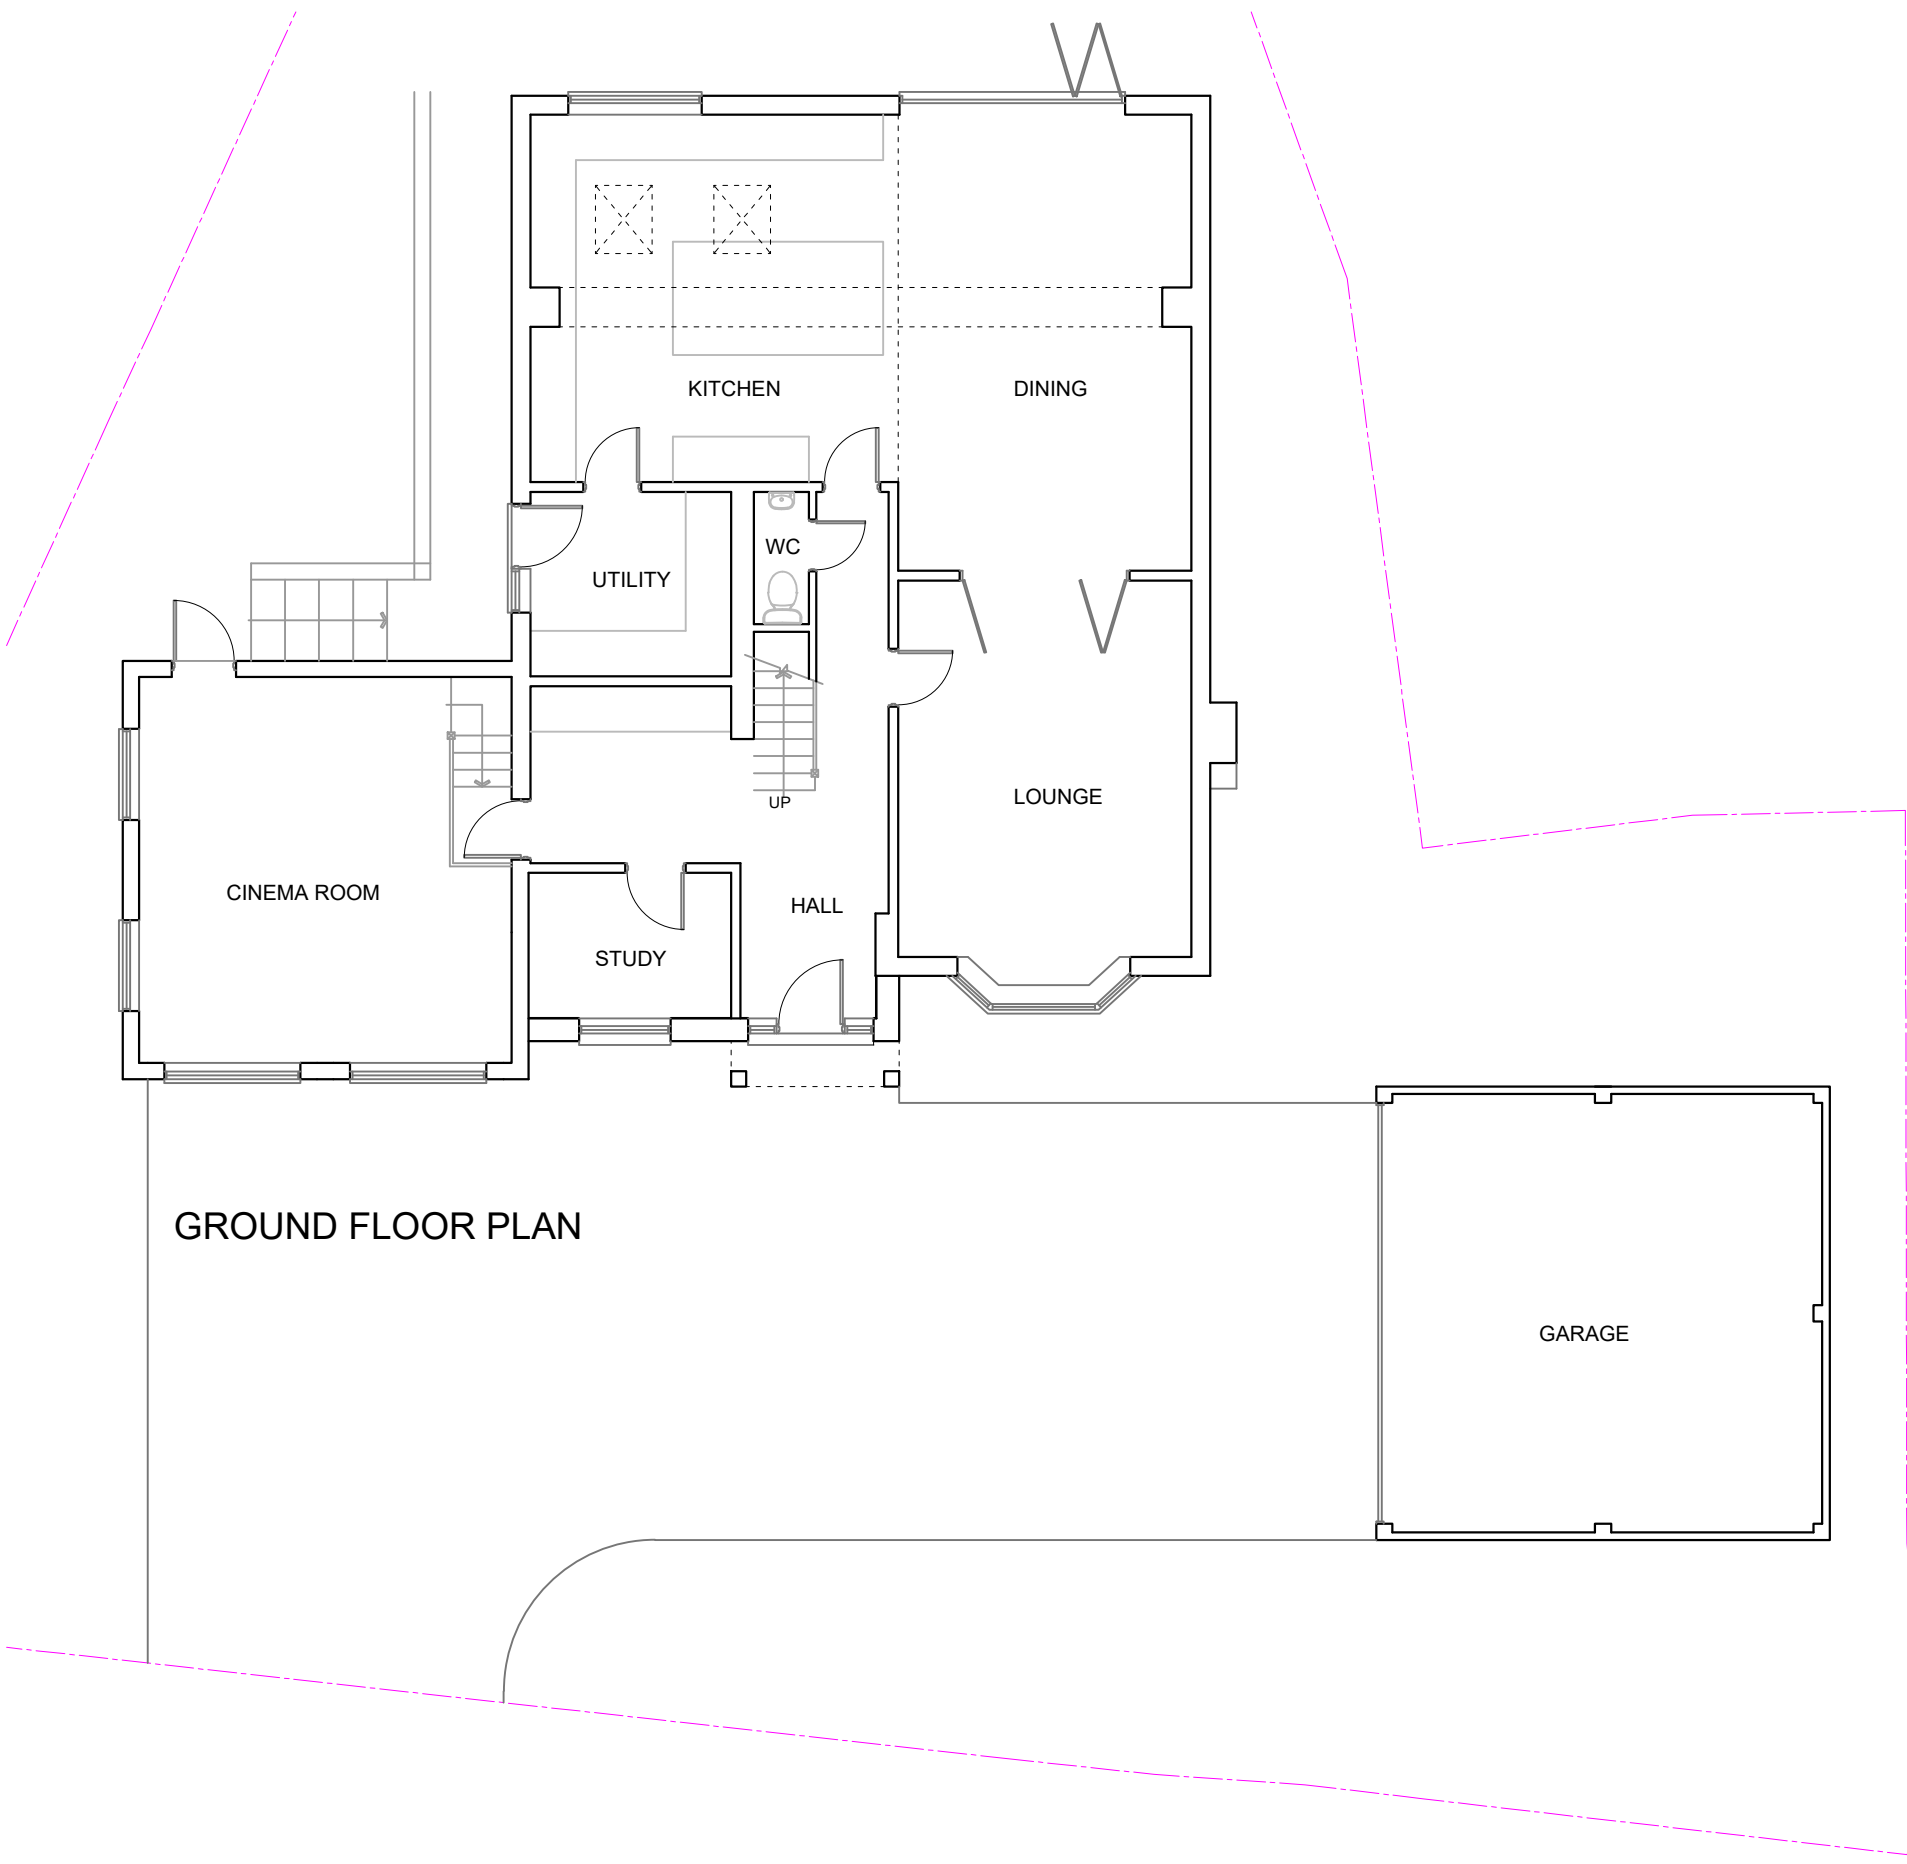


FRONT ELEVATION

SIDE ELEVATION

SIDE ELEVATION

REAR ELEVATION

 

THIS DRAWING PRINTED ON A1 SIZE PAPER



Home Extension Designs
HOME EXTENSION DESIGNS
60 BRIDGE ROAD EAST
WELWYN GARDEN CITY
HERTS AL7 1JU
tel : 01707 393971
fax : 01707 393980
e:stuartc@hed.co.uk

Project:
31 Bradway,
Whitwell

Drawing Title:
PLANS AND ELEVATIONS
AS PROPOSED

Drawn By:	ALI	Scale:	1:100	Date:	Nov 2024
Orig Status:	PLANNING	Checked:			
Drawing No:	6001-P01	Revision:	A		