


This drawing and design is copyright and must not be reproduced in part or in whole without prior written consent. Contractors must verify all dimensions on site before commencing work

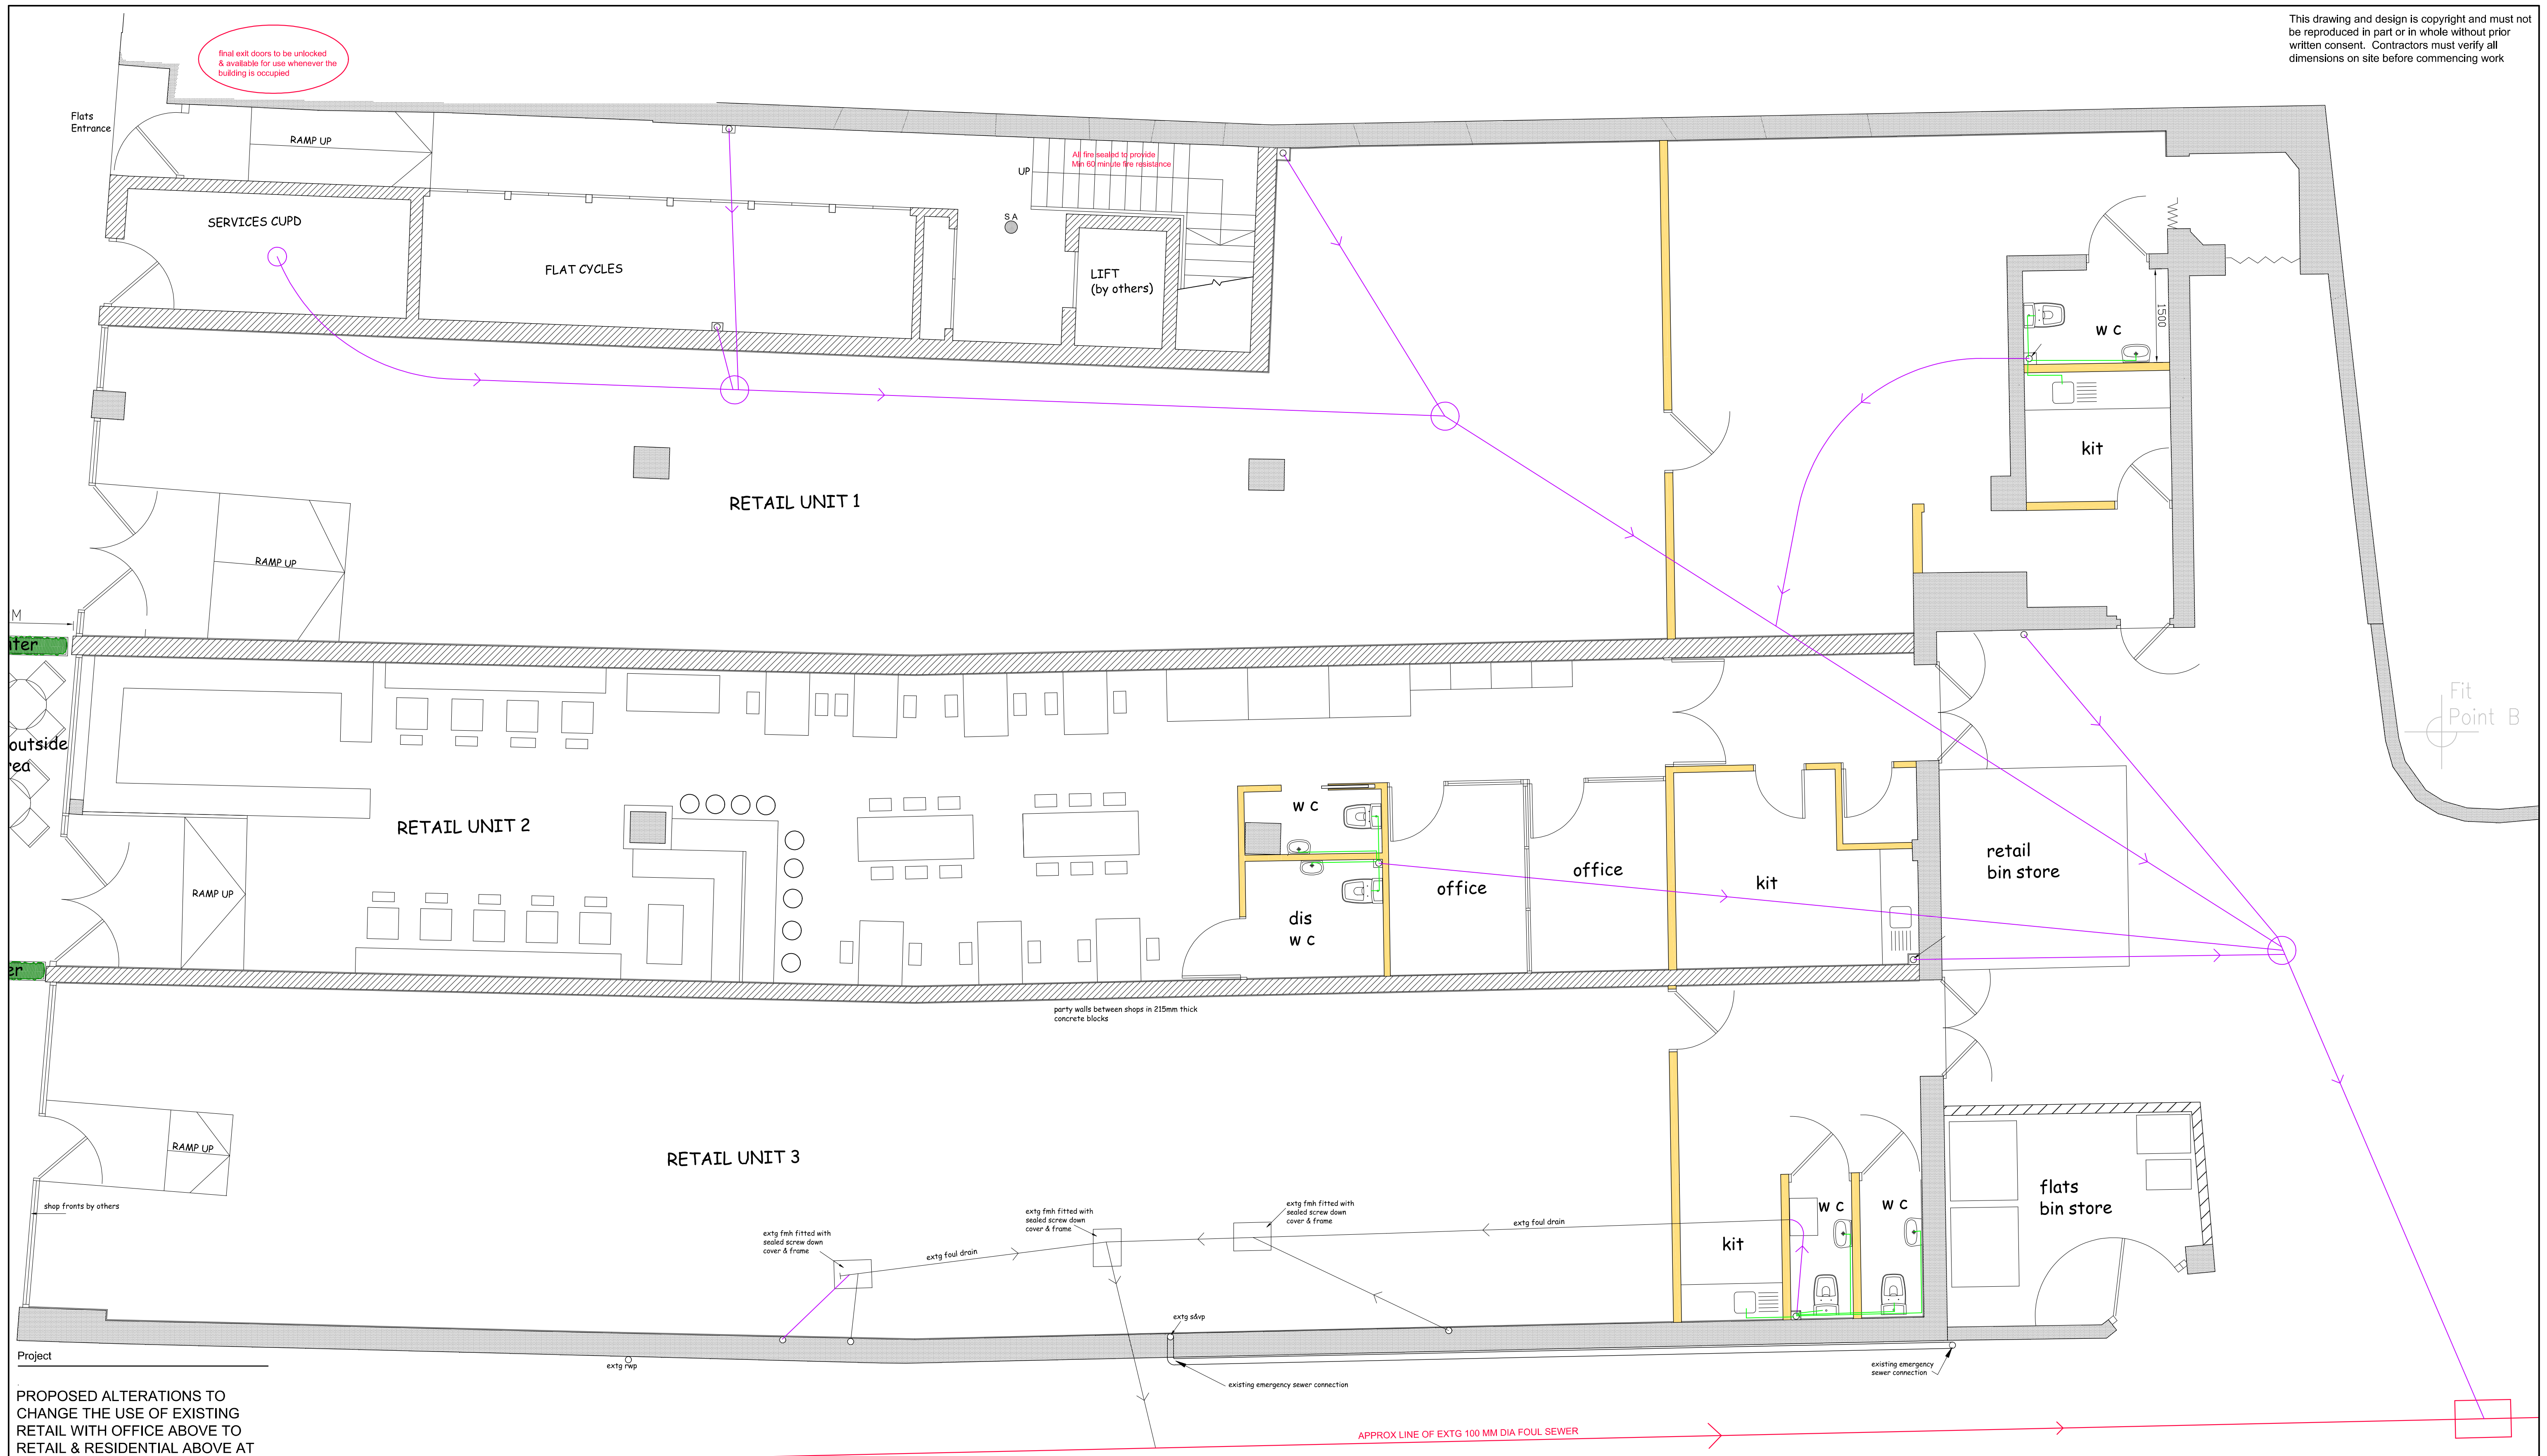

GROUND FLOOR PLAN

PROPOSED ALTERATIONS TO
CHANGE THE USE OF EXISTING
RETAIL WITH OFFICE ABOVE TO
RETAIL & RESIDENTIAL ABOVE AT
40 - 42 HIGH STREET, ROYSTON,
HERTS SG8 9AG

Client

HANSON SERVICES LTD

Drawing

PROPOSED GROUND FLOOR PLAN

Scale	1:50 @ A1	Drawn	C.R
-------	-----------	-------	-----

Checked	Date	Sept 19
---------	------	---------

Drawing No.

319.10 rev E

