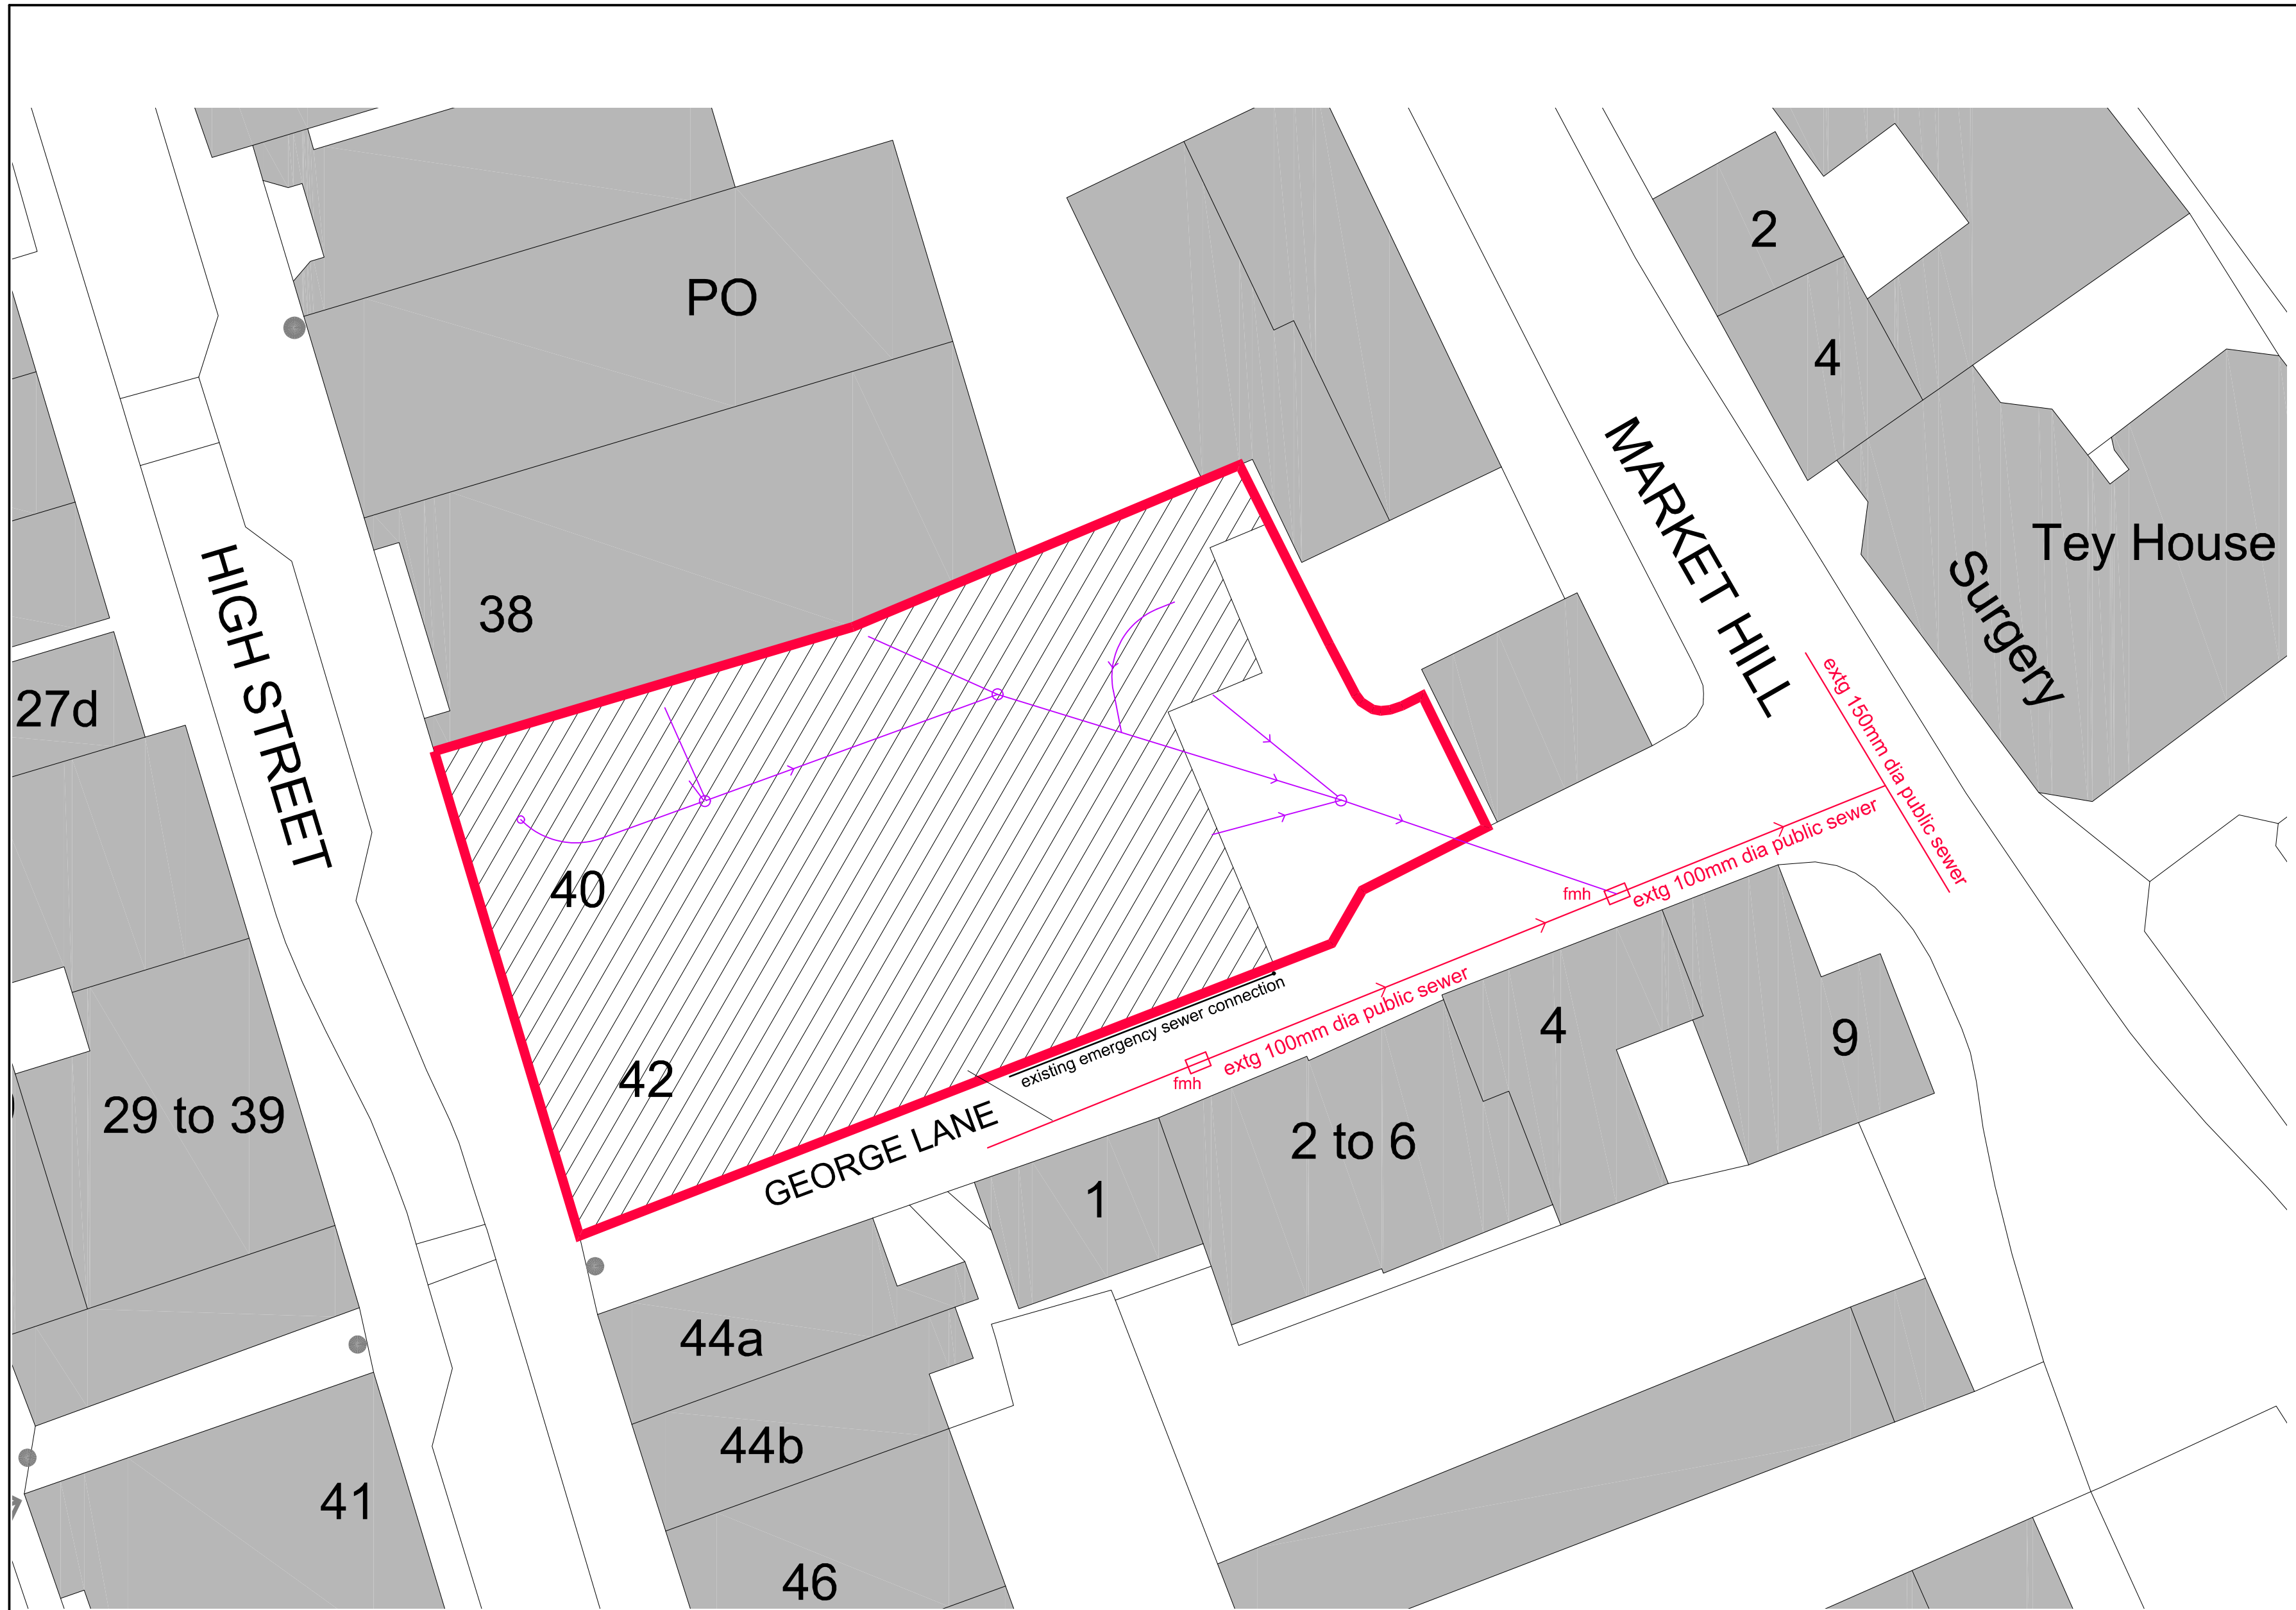


No.	Date	Revision	Initial

Project

PROPOSED ALTERATIONS TO
CHANGE THE USE OF EXISTING
RETAIL WITH OFFICE ABOVE TO
RETAIL & RESIDENTIAL ABOVE AT
40 - 42 HIGH STREET, ROYSTON,
HERTS SG8 9AG

Client

HANSON SERVICES LTD

Drawing

PROPOSED DRAINAGE SITE PLAN

Scale 1:200 @ A2 Drawn C.R.

Checked Date Oct 19

Drawing No.

319.14 rev B

This drawing and design is copyright and must not
be reproduced in part or in whole without prior
written consent. Contractors must verify all
dimensions on site before commencing work

SITE PLAN 1:200

