



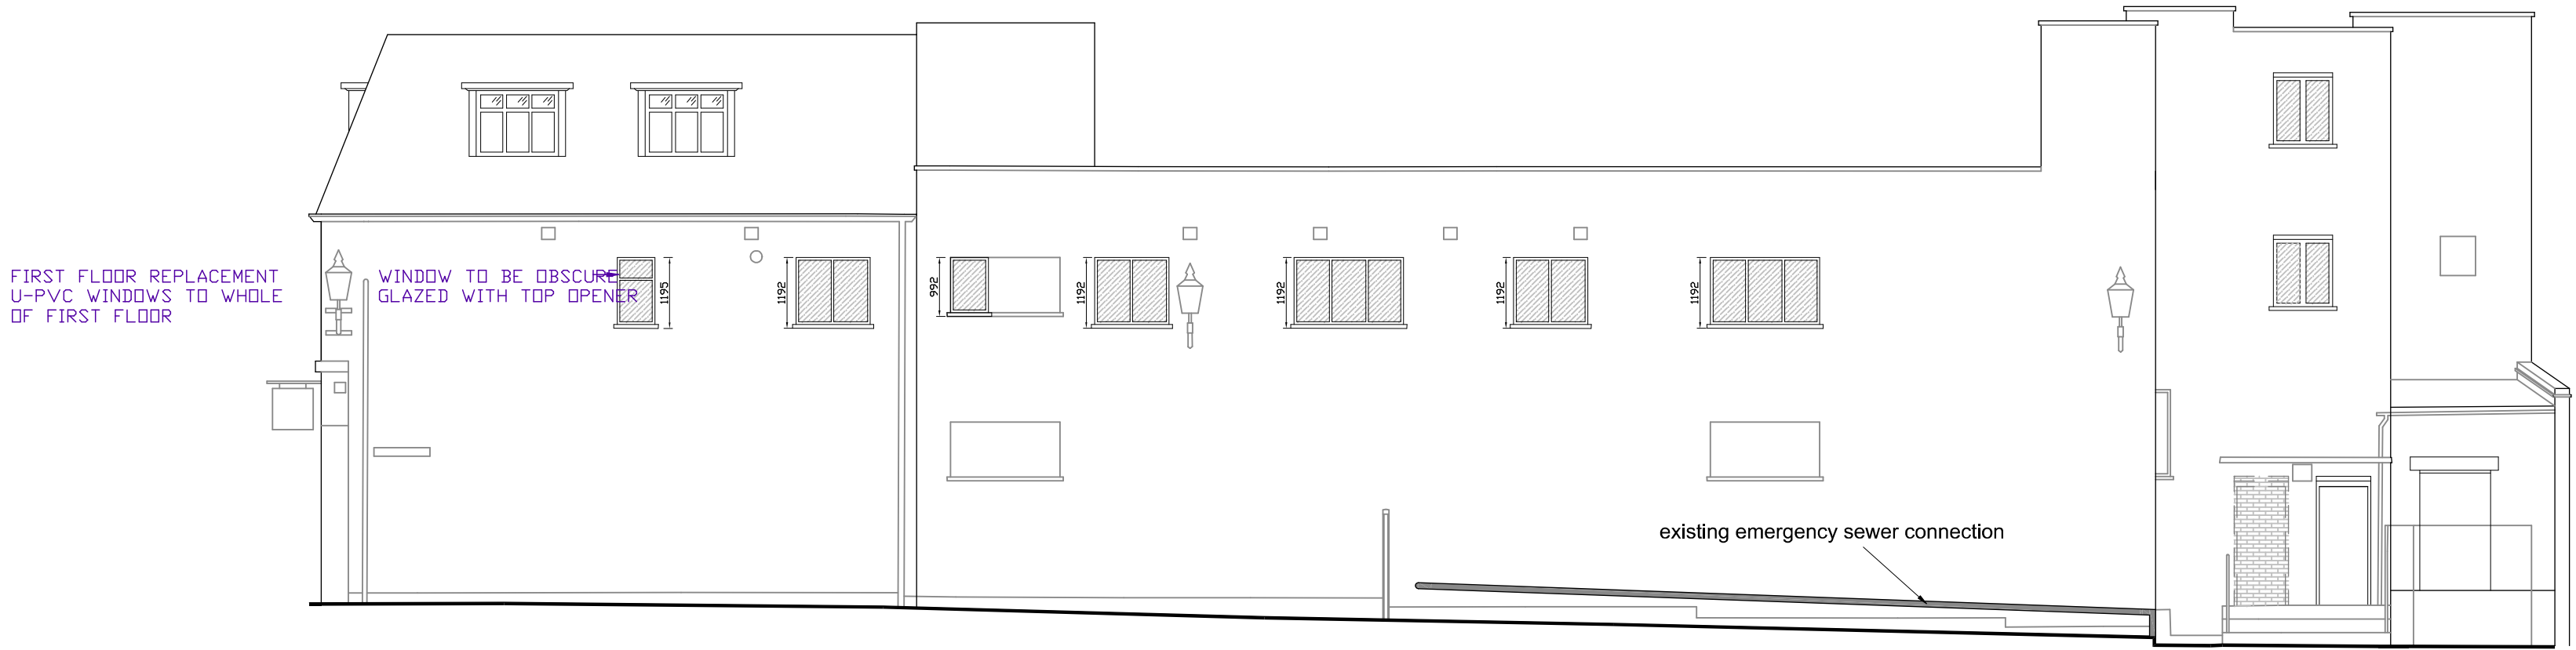


WEST ELEVATION 1:100

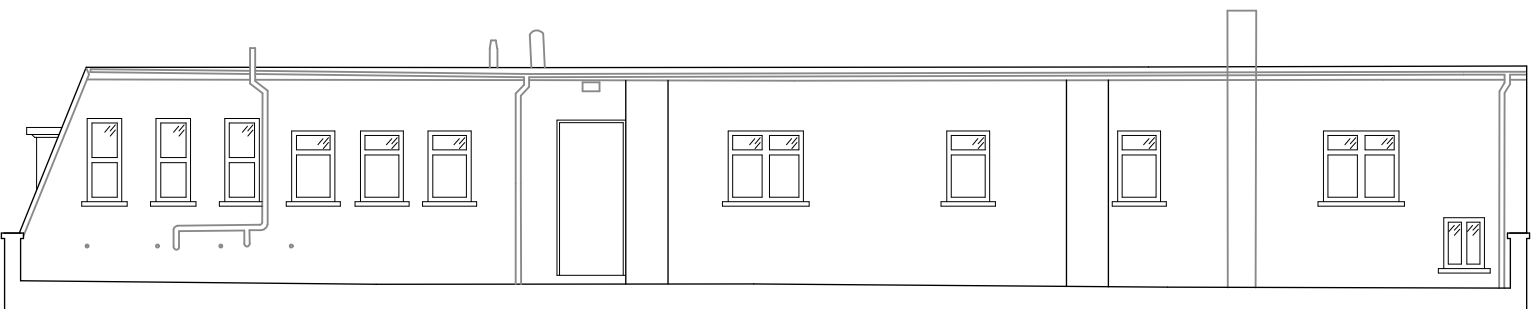


SOUTH ELEVATION 1:100




EAST ELEVATION
(SECOND FLOOR) 1:100

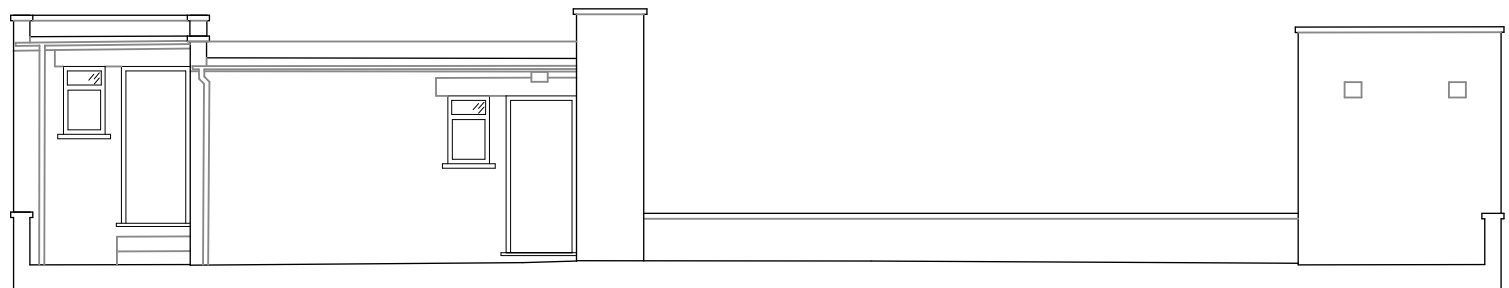

WEST ELEVATION
(SECOND FLOOR) 1:100

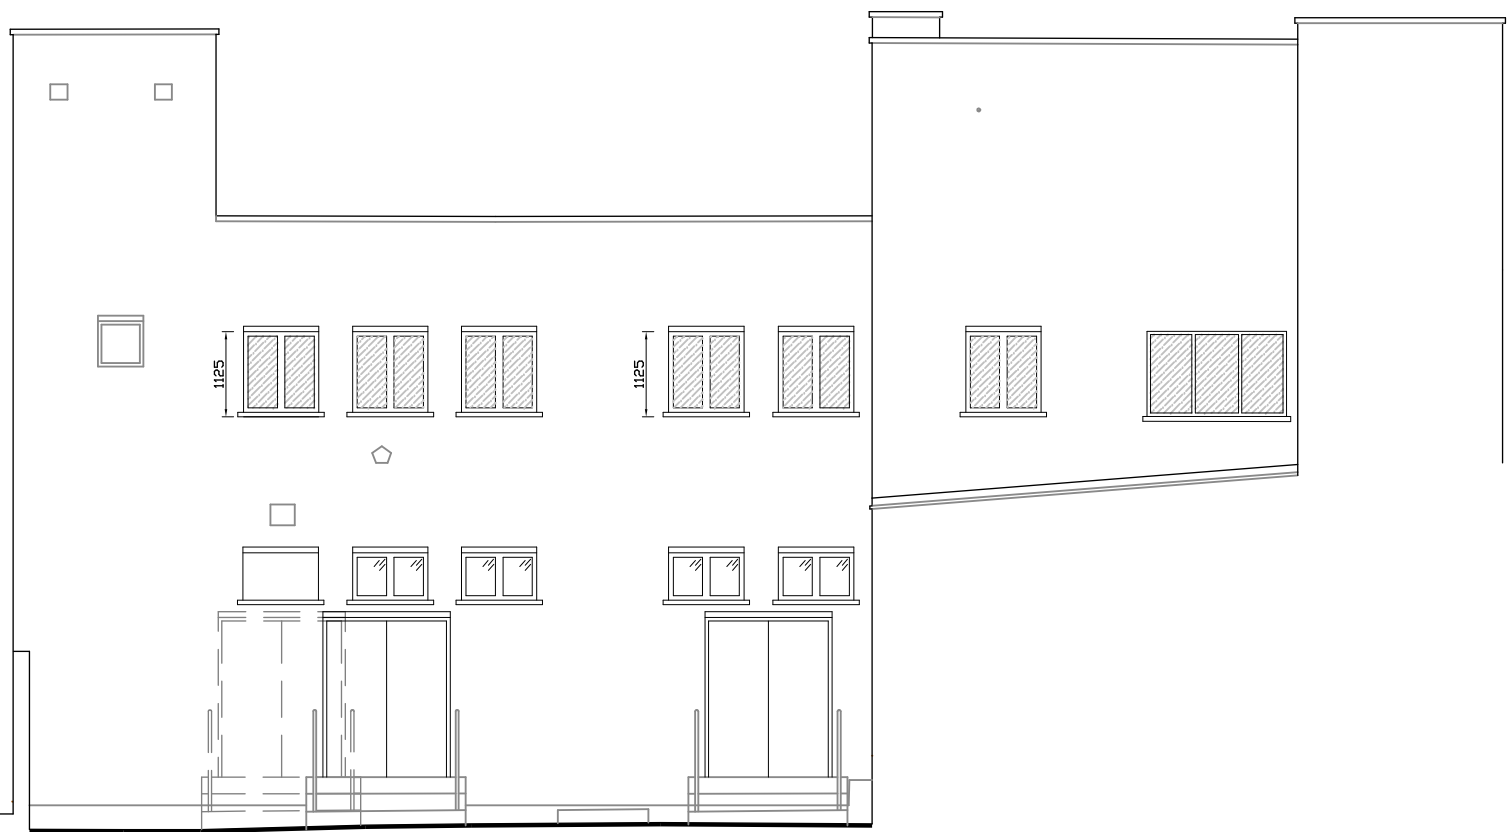

EAST ELEVATION 1:100

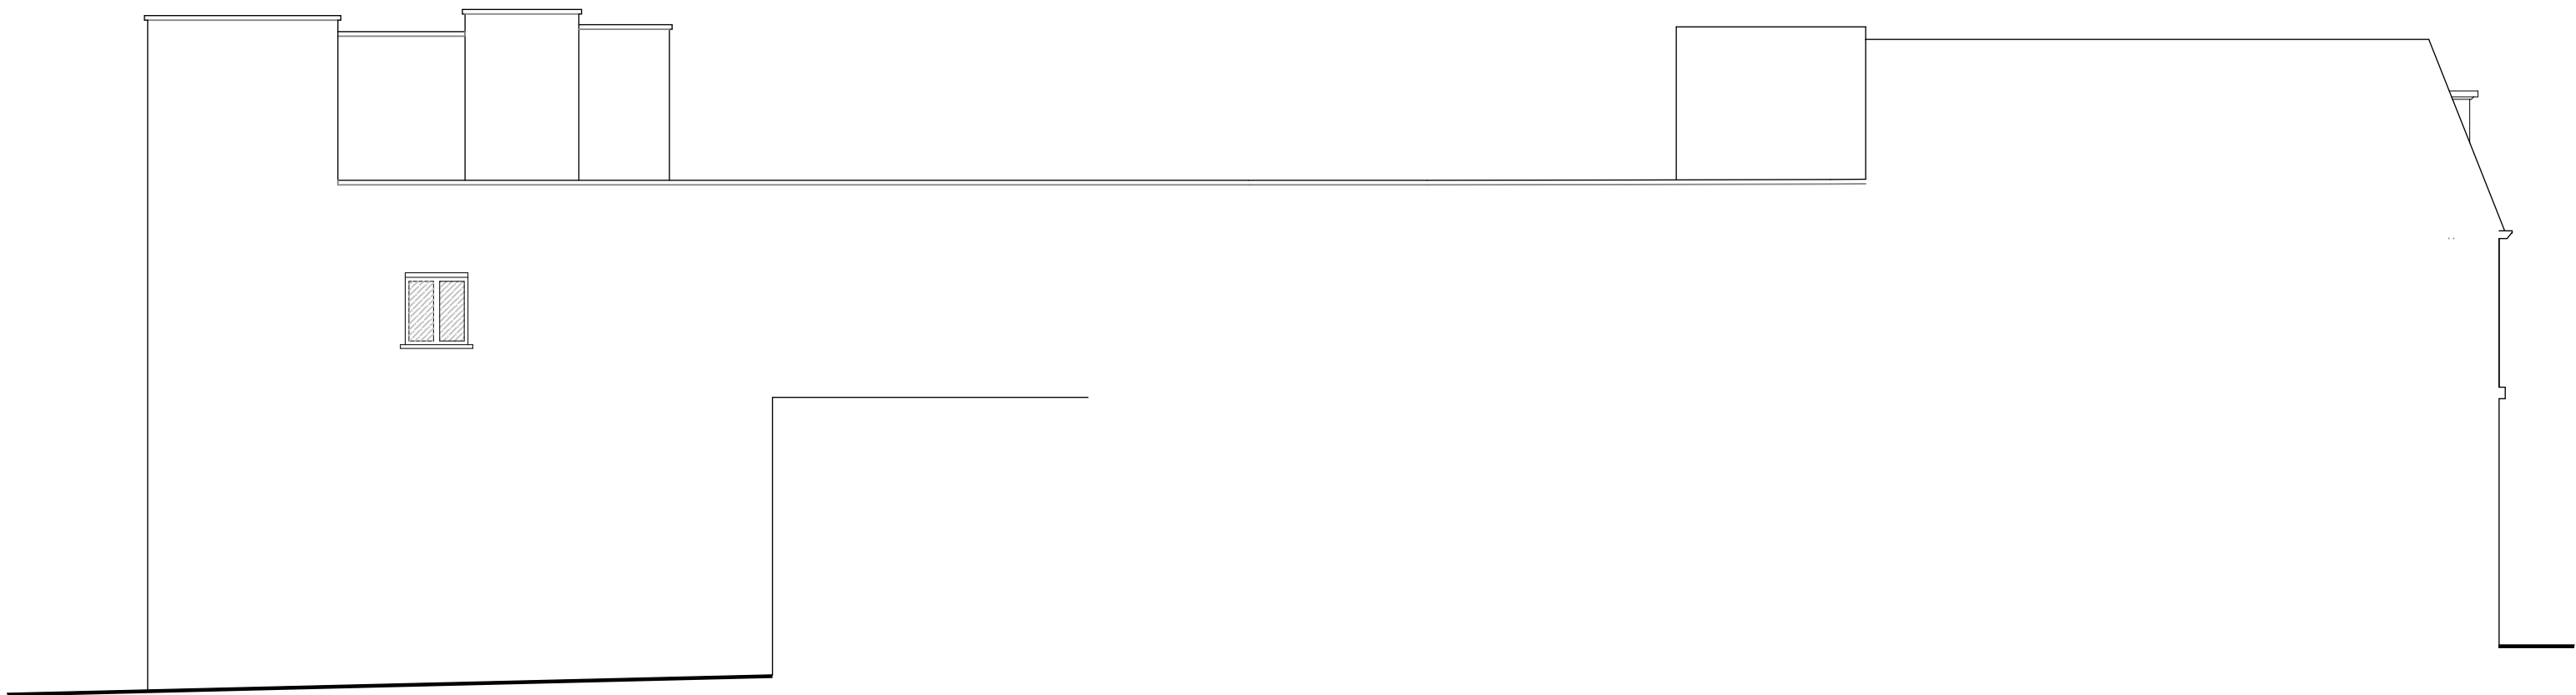

NORTH ELEVATION 1:100

B	19-08-19	UNIT 2 AND 3 ENTRANCE DOORS AMENDED
A	02-07-19	FIRST FLOOR WINDOWS CLARIFIED
REV:	DATE:	DESCRIPTION:
DO NOT SCALE THESE DRAWINGS. USE WRITTEN DIMENSIONS ONLY. ALL DIMENSIONS TO BE CHECKED ON SITE PRIOR TO COMMENCEMENT OF WORK.		
PROPOSED ELEVATIONS		
40 - 42 HIGH STREET ROYSTON SH8 9AG		
DATE:	SCALE @ A1:	
MAR 19	1:100	
DRAWING NO.	319.07	REVISION: C

