




Existing Front Elevation

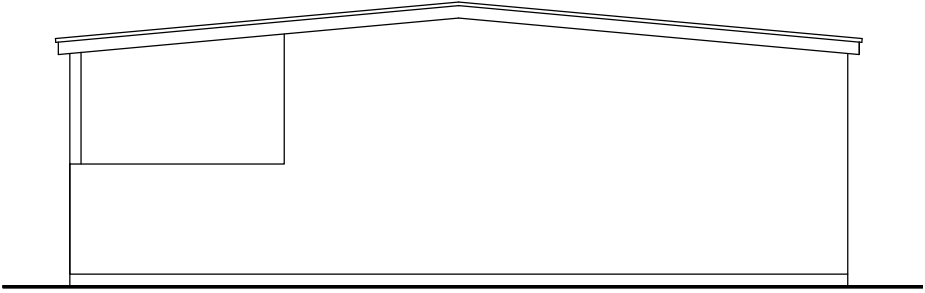


Existing Side Elevation

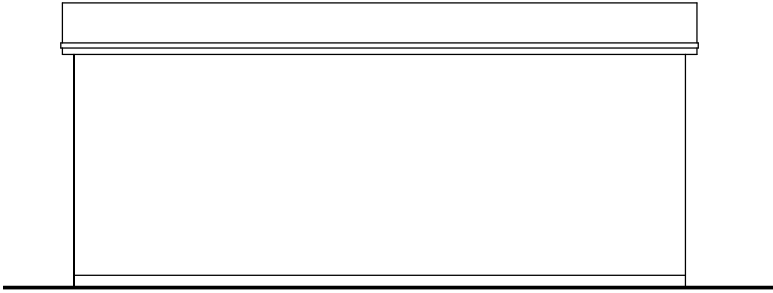


Existing Rear Elevation

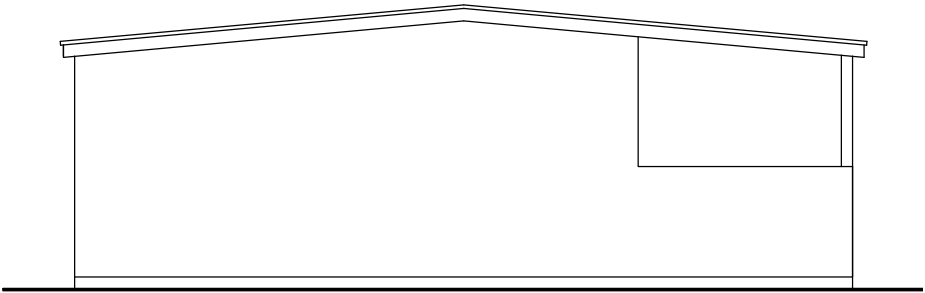

Existing Side Elevation

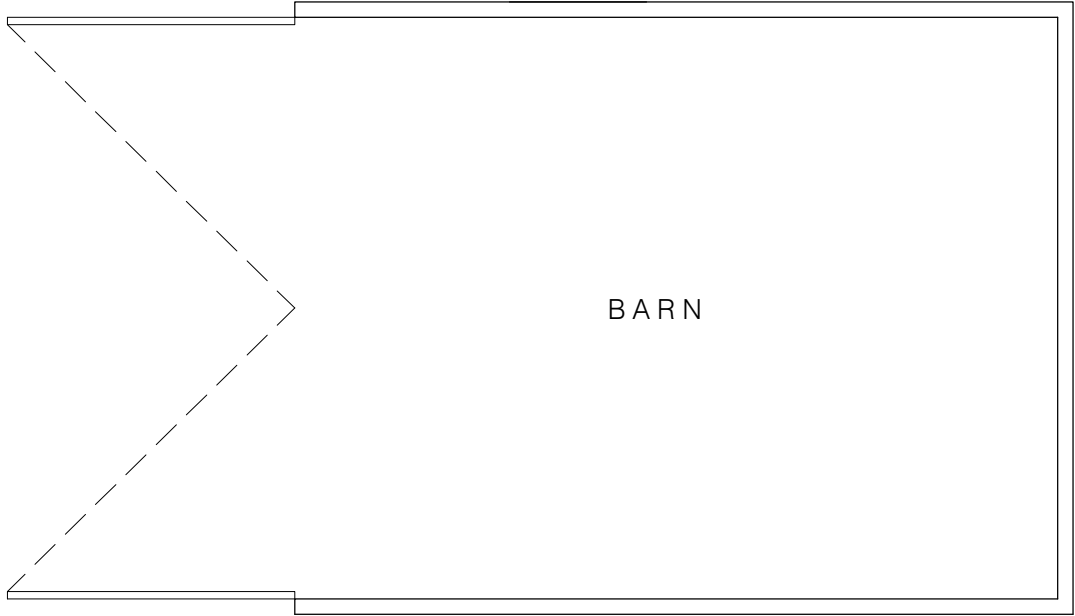

Existing Floor Plan

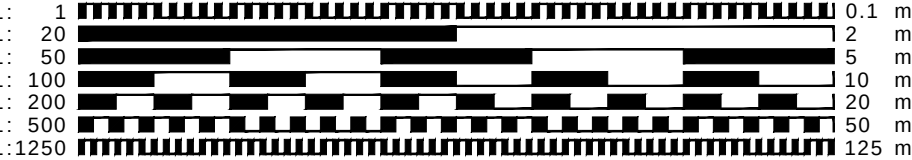

- CLIENT MUST SEEK SEPARATE SPECIALIST ADVICE ON PARTY WALL MATTER IN SUFFICIENT TIME TO SERVE ALL NOTICES IF REQUIRED
- ALL STRUCTURAL ELEMENTS ARE INDICATIVE ONLY AND SUBJECT TO FULL STRUCTURAL DESIGN BY STRUCTURAL ENGINEER - ALL DESIGN IS SUBJECT TO STRUCTURAL DESIGN TO BE PROVIDED BY OTHERS
- THIS DRAWING IS FOR PLANNING APPROVAL ONLY AND SUBJECT TO ALL OTHER RELEVANT STATUTORY APPROVALS



FOR APPROVAL

CONTRACT  
Proposed Residential Development  
Slip End Farm, Slip End, Baldock,  
Hertfordshire

BARN 3  
Existing Elevations & Plan PLOT 10

SCALE 1:100@A3 DRAWING NUMBER REVISION

DATE Dec 2024 P15

DRAWN JEI

JOB NUMBER RSD-24-17 CHECKED BY

redshed design telephone: 01462 807175, 07884008970  
45 Hoo Road fax: 01462 807175  
Meppershall e-mail: james/karen@redsheddesign.co.uk  
Bedfordshire www.redsheddesign.co.uk  
sg17 5lp