




Existing North East Elevation

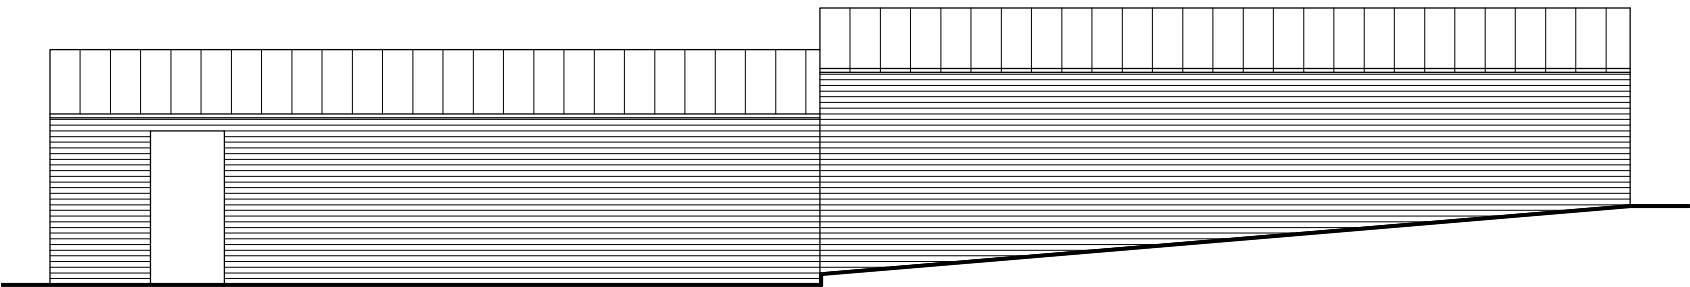


Existing South East Elevation

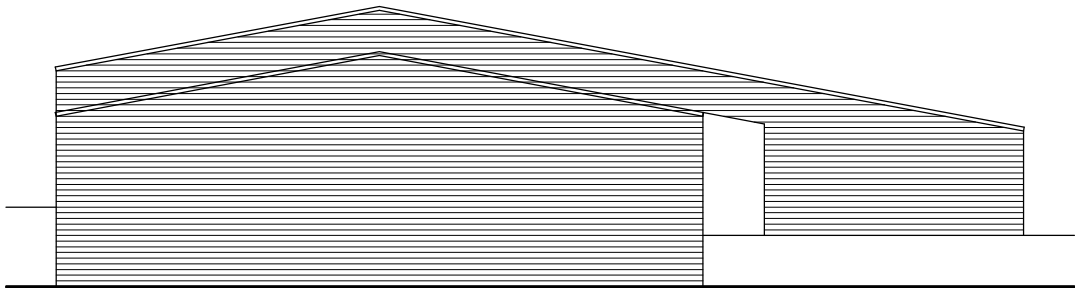


Existing South West Elevation

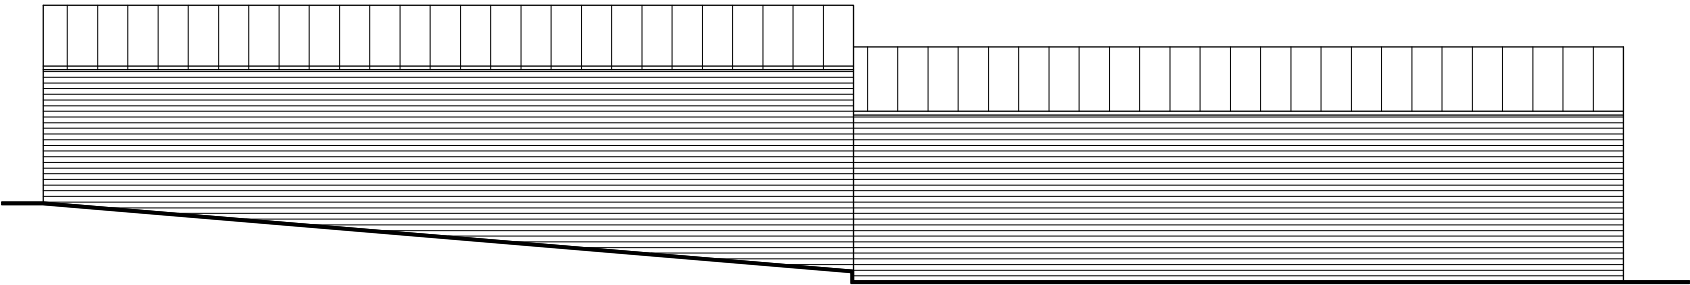

Existing North West Elevation

 

Existing Floor Plan

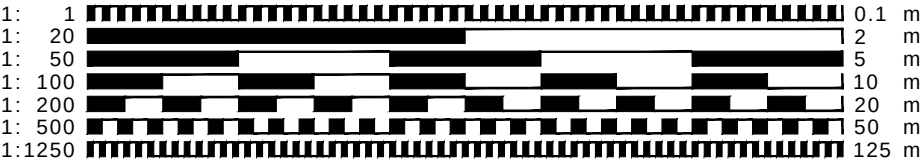

- o CLIENT MUST SEEK SEPARATE SPECIALIST ADVICE ON PARTY WALL MATTER IN SUFFICIENT TIME TO SERVE ALL NOTICES IF REQUIRED
- o ALL STRUCTURAL ELEMENTS ARE INDICATIVE ONLY AND SUBJECT TO FULL STRUCTURAL DESIGN BY STRUCTURAL ENGINEER - ALL DESIGN IS SUBJECT TO STRUCTURAL DESIGN TO BE PROVIDED BY OTHERS
- o THIS DRAWING IS FOR PLANNING APPROVAL ONLY AND SUBJECT TO ALL OTHER RELEVANT STATUTORY APPROVALS



FOR APPROVAL

CONTRACT
Proposed Residential Development
Slip End Farm, Slip End, Baldock,
Hertfordshire
BARN 1
Existing Elevations & Plan PLOT 7
SCALE 1:100@A3 DRAWING NUMBER REVISION
DATE Dec 2024 P11
DRAWN JEI
JOB NUMBER RSD-24-17 CHECKED BY
redshed design telephone: 01462 807175, 07884008970
45 Hoo Road fax: 01462 807175
Meppershall e-mail: james@redsheddesign.co.uk
Bedfordshire www.redsheddesign.co.uk
sq17 slip