


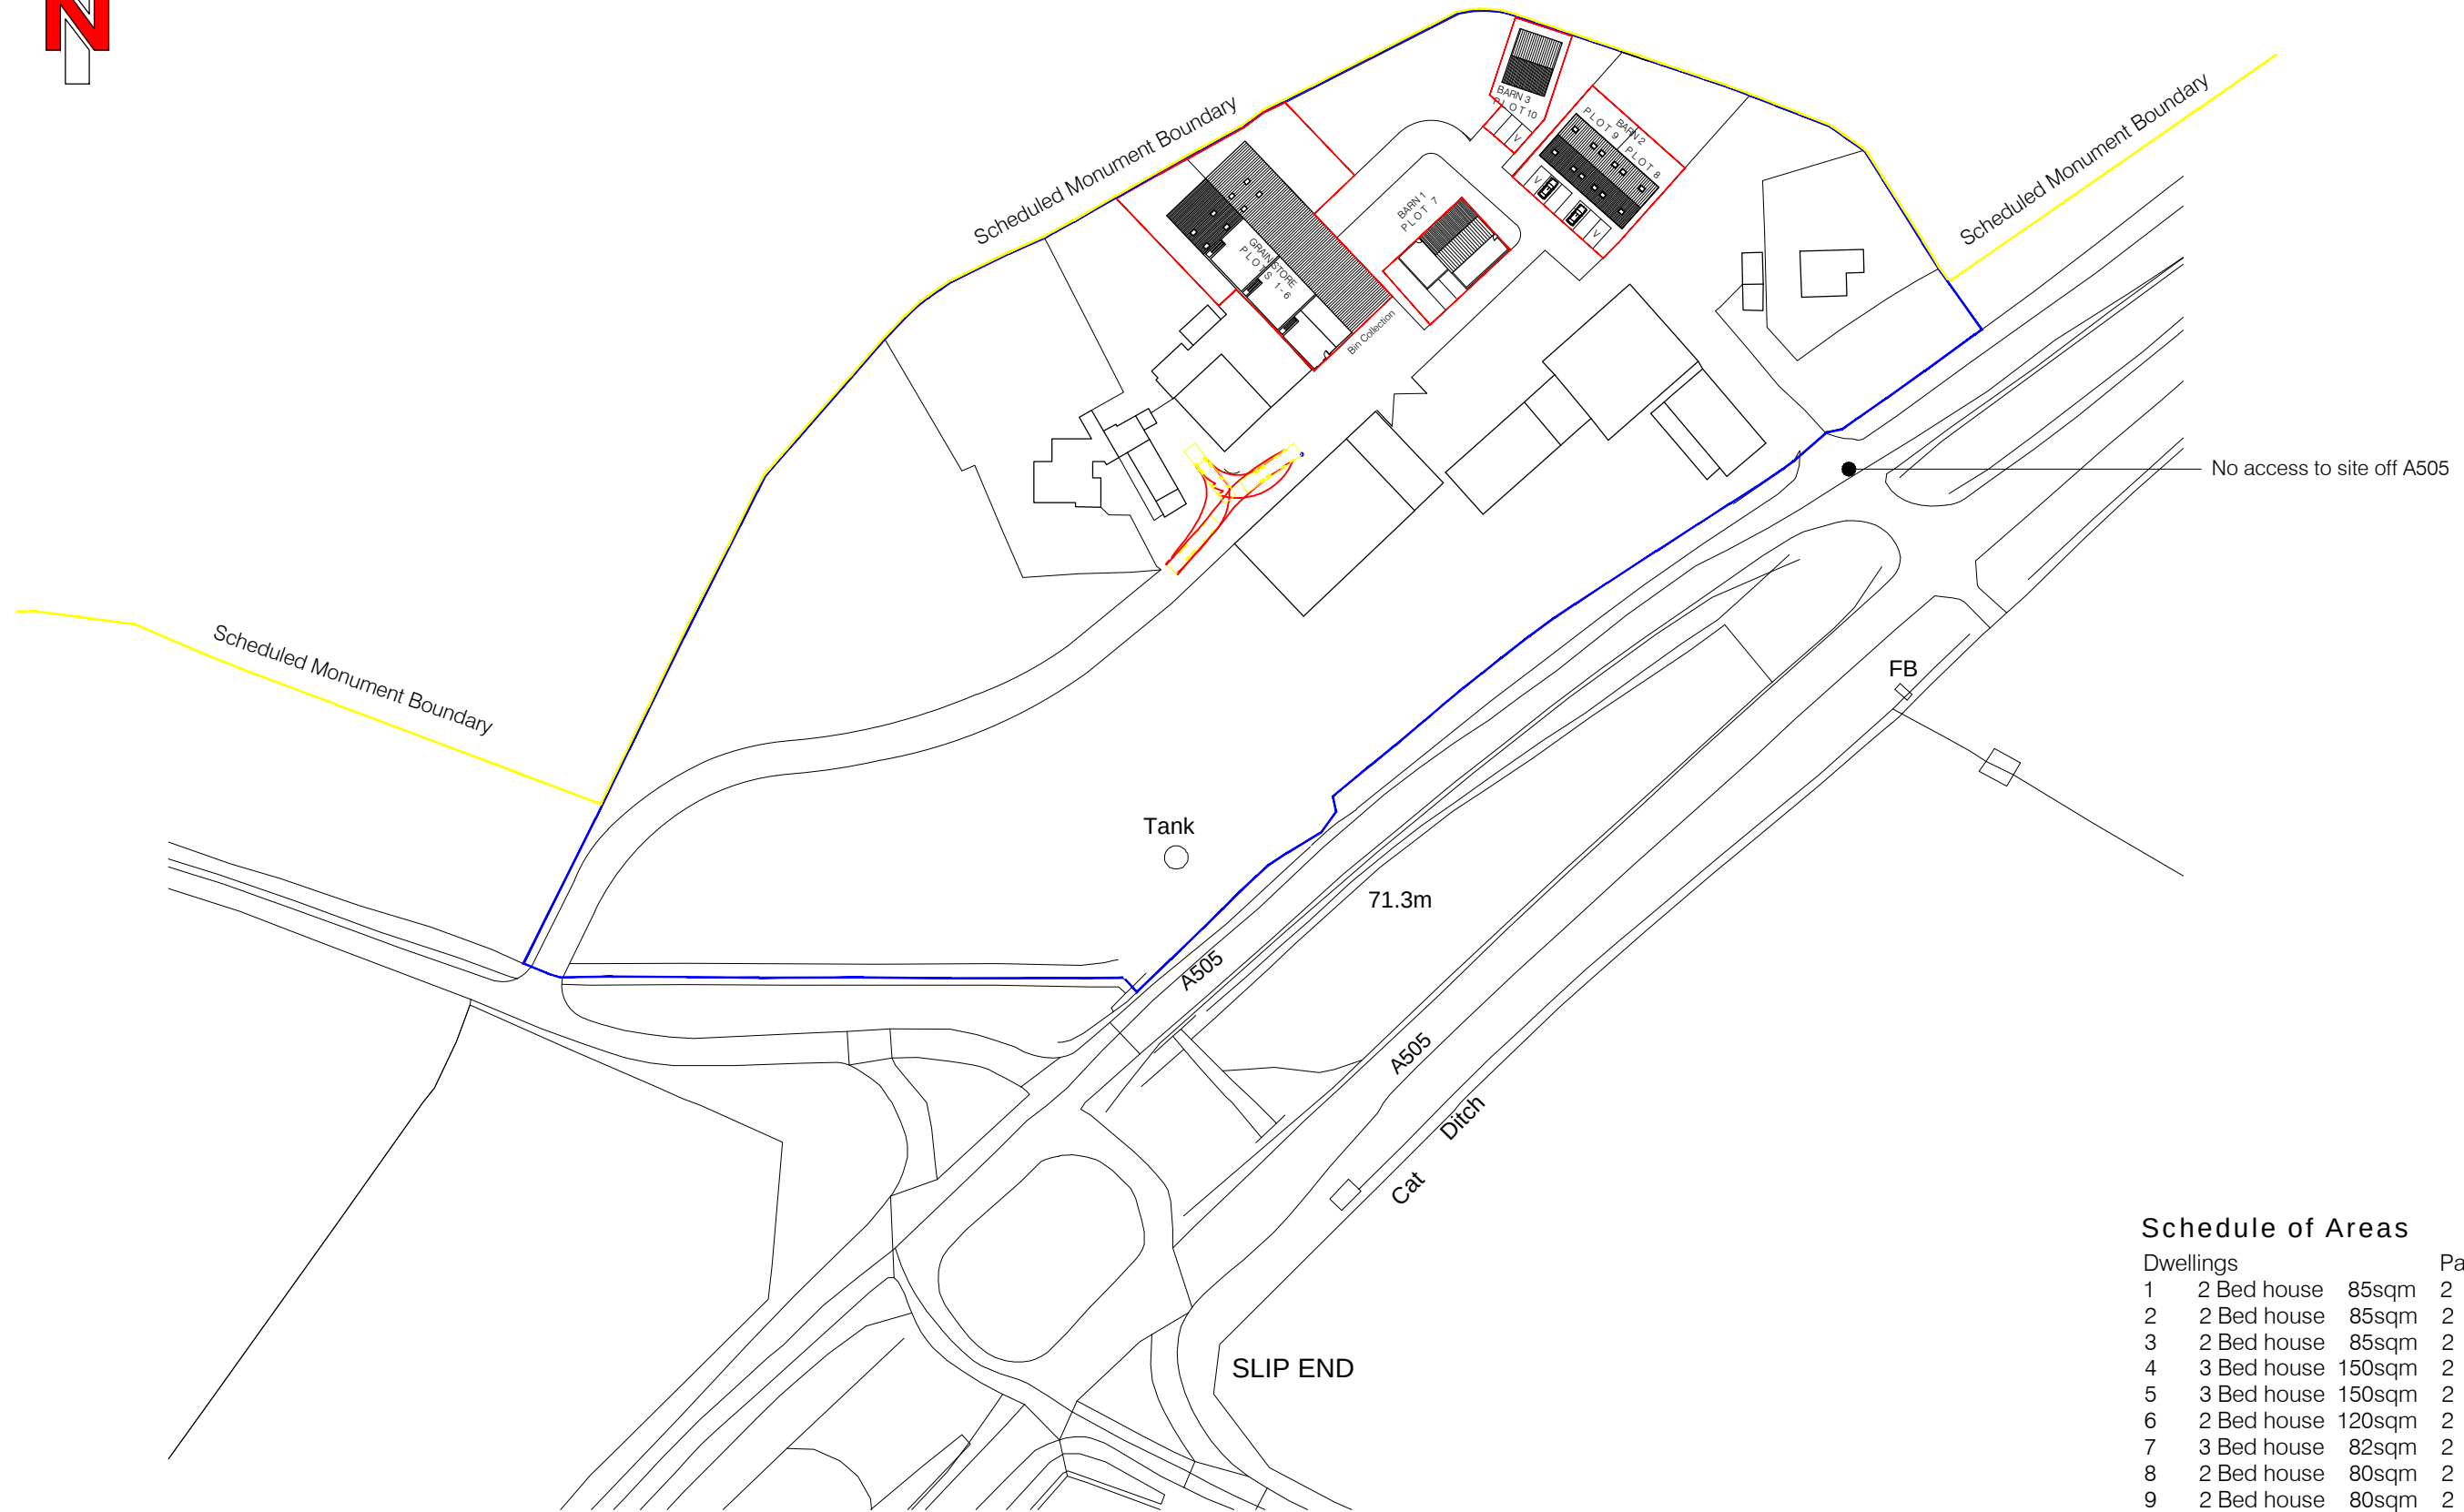


Ordnance Survey, (c) Crown Copyright 2020. All rights reserved. Licence number 100022432

Schedule of Areas

Dwellings			Parking
1	2 Bed house	85sqm	2
2	2 Bed house	85sqm	2
3	2 Bed house	85sqm	2
4	3 Bed house	150sqm	2
5	3 Bed house	150sqm	2
6	2 Bed house	120sqm	2
7	3 Bed house	82sqm	2
8	2 Bed house	80sqm	2
9	2 Bed house	80sqm	2
10	2 Bed house	76sqm	2

Proposed Site Plan 1:1250

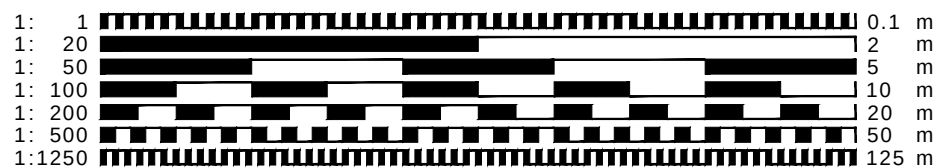

- CLIENT MUST SEEK SEPARATE SPECIALIST ADVICE ON PARTY WALL MATTER IN SUFFICIENT TIME TO SERVE ALL NOTICES IF REQUIRED
- ALL STRUCTURAL ELEMENTS ARE INDICATIVE ONLY AND SUBJECT TO FULL STRUCTURAL DESIGN BY STRUCTURAL ENGINEER - ALL DESIGN IS SUBJECT TO STRUCTURAL DESIGN TO BE PROVIDED BY OTHERS
- THIS DRAWING IS FOR PLANNING APPROVAL ONLY AND SUBJECT TO ALL OTHER RELEVANT STATUTORY APPROVALS

FOR APPROVAL



CONTRACT
Proposed Residential Development,
Slip End Farm, Slip End, Baldock,
Hertfordshire

DRAWING TITLE
Proposed Site Plan

SCALE 1:1250@A3 DRAWING NUMBER PO2 REVISION

DATE Dec 2024 PO2

DRAWN JEI

JOB NUMBER RSD-24-17 CHECKED BY

redshed design telephone: 01462 807175, 07884008970
45 Hoo Road fax: 01462 807175
Meppershall e-mail: james/karen@redsheddesign.co.uk
Bedfordshire
sg17 5lp www.redsheddesign.co.uk