




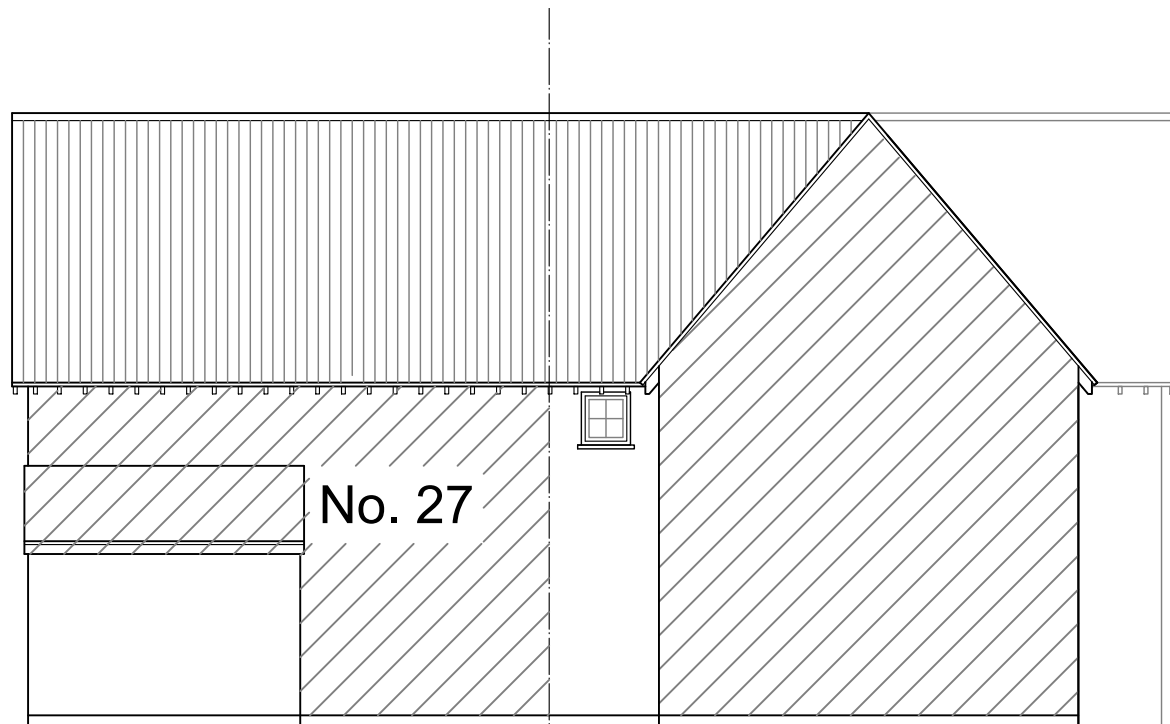


Front Elevation (West)

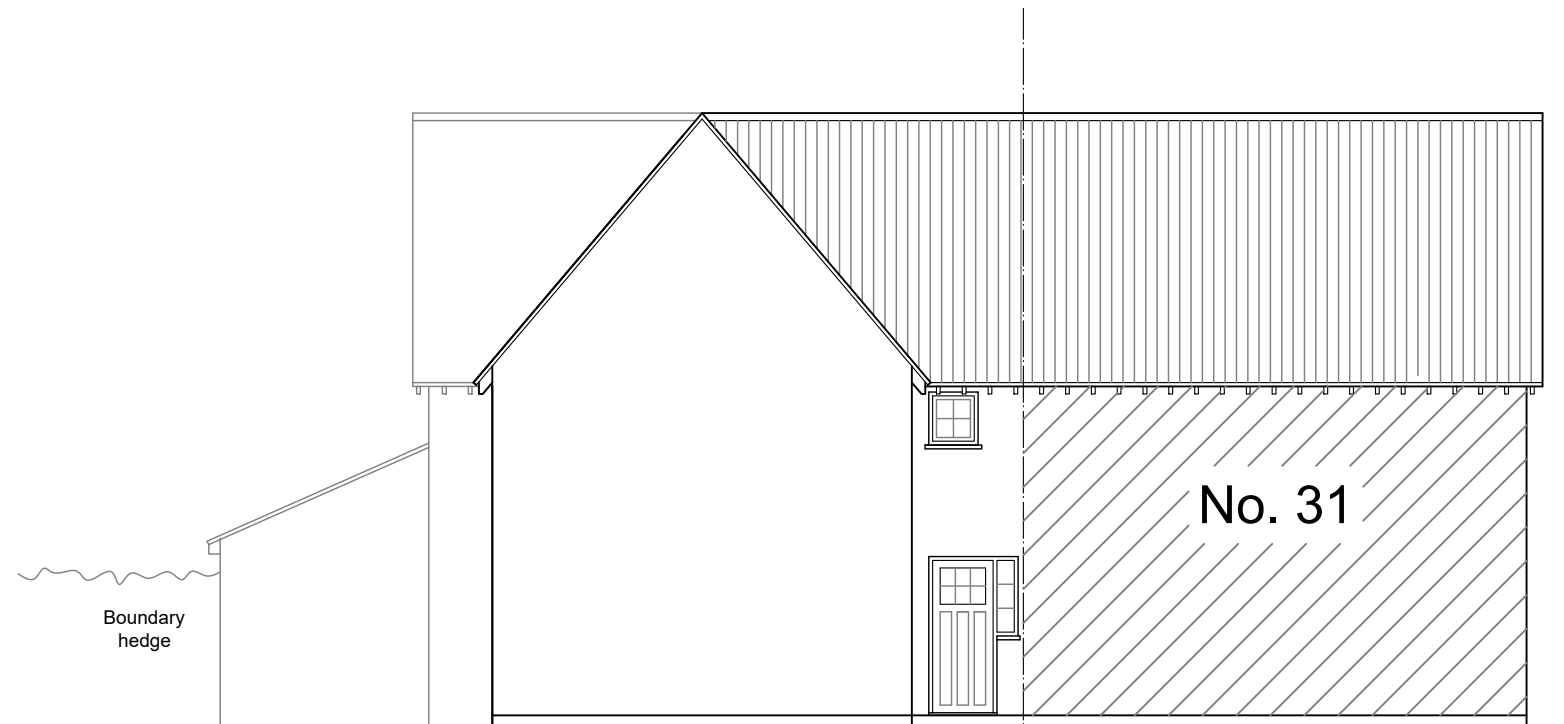

Front Elevation (North)

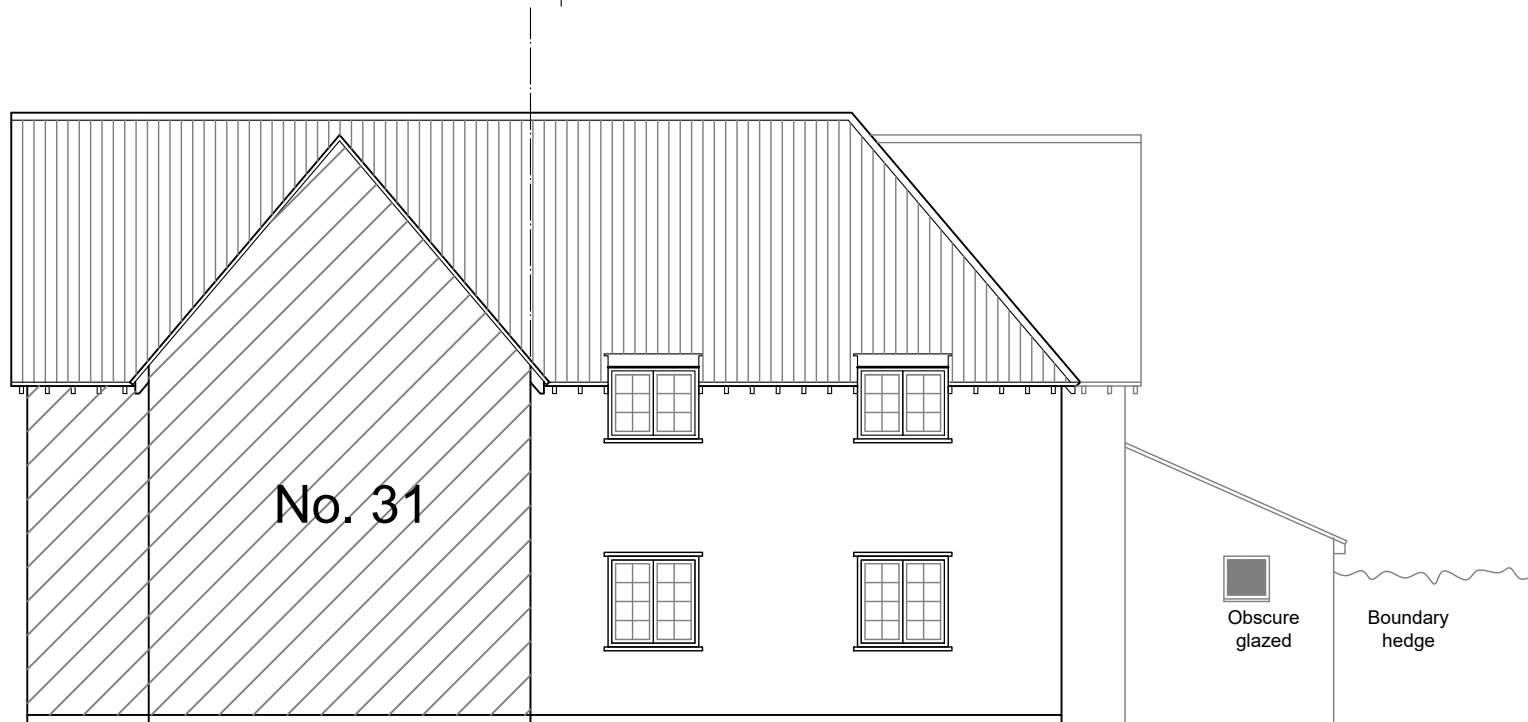

Rear Elevation (South)

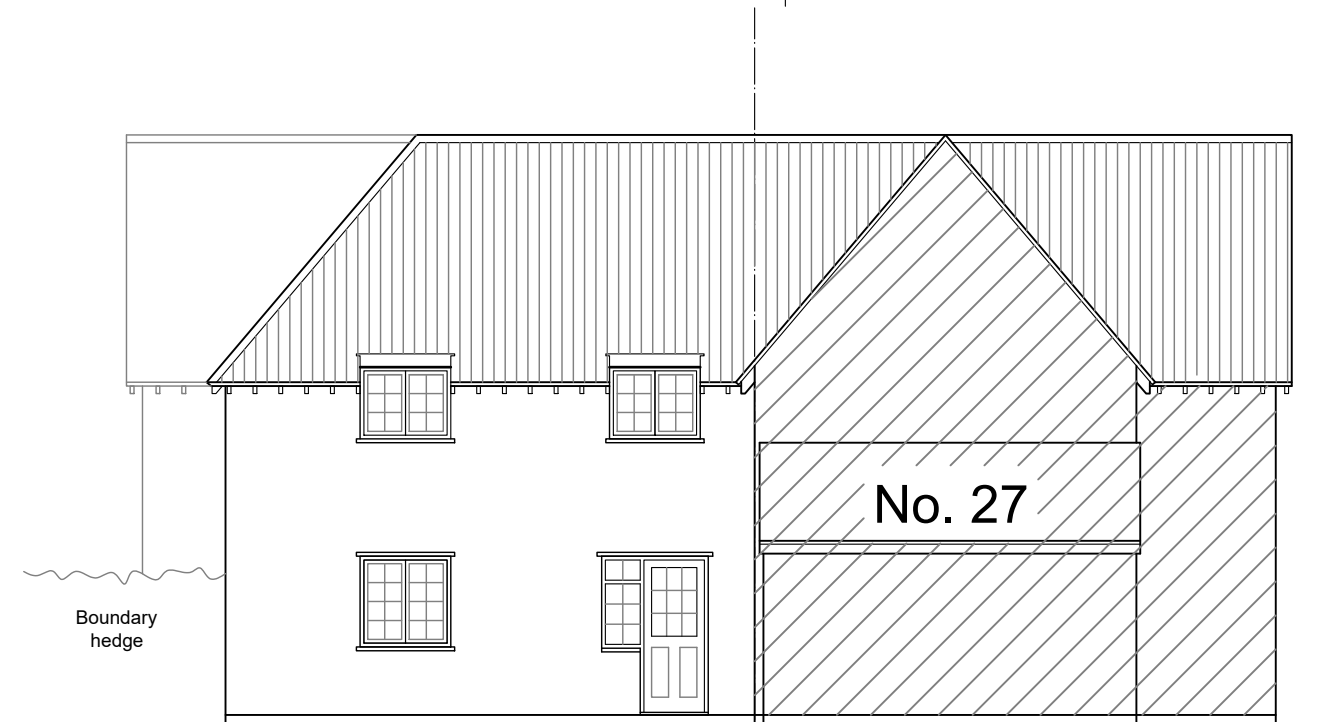

Rear Elevation (East)



SCALE BAR

Project		Client		L&S DESIGN Lines & Squares Ltd 81 London Road Knebworth Herts SG3 6HG	
37 Stockens Green, Knebworth		Knebworth Tenants Ltd			
Title		Drawn	RF	Checked	
Existing Elevations		Scale	1:100@A3	Approved	
		© Copyright reserved			
Project No.		Drawing No.		Rev	
LS875		P03		- -	