


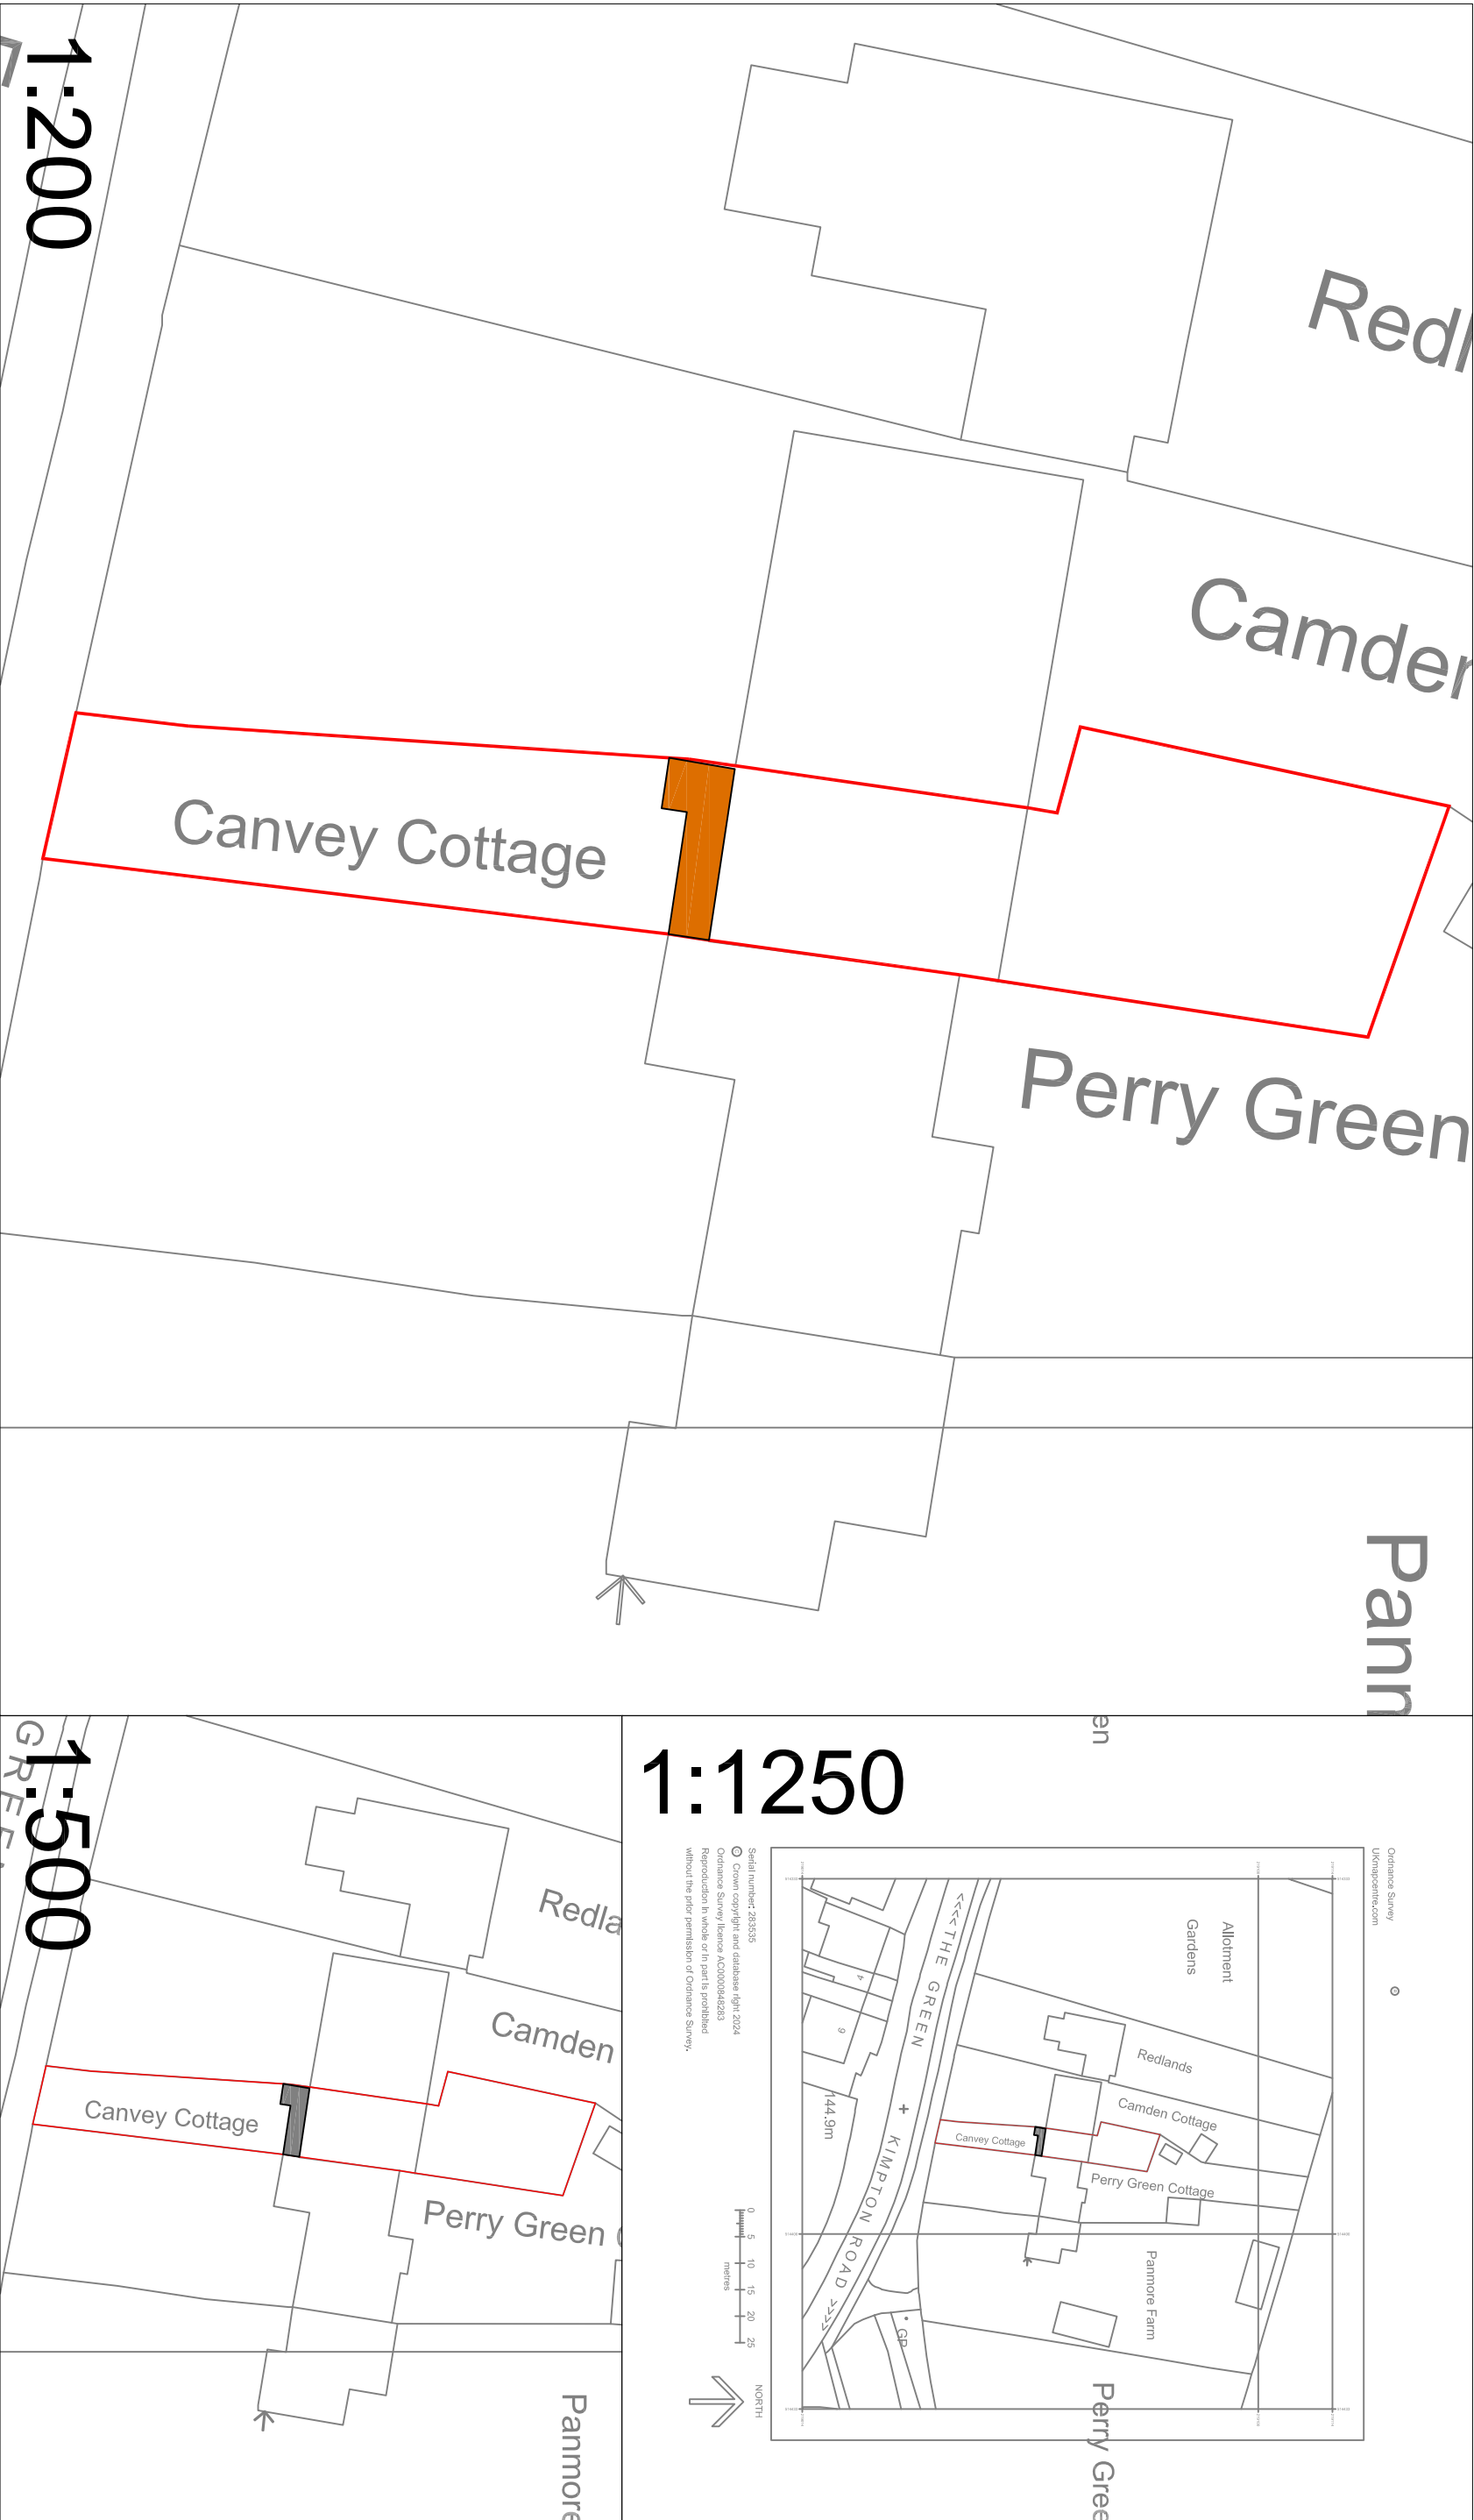

JOB TITLE

PRO

JOB TITLE

St Albans City & District Council
Civic Centre,
St Peters Street, St Albans,
Hertfordshire, AL1 3JE, England
+44 (0)1727 866100
contactus@stalbans.gov.uk

JOB TITLE

Canvey Cottage,
Kimpton Road,
St Peters Green, LU2 9PR

-	-	-
-	-	-
-	-	-
-	-	-
-	-	-
-	-	-
-	-	-
REV	DATE	REVISION

DRAWING TITLE

SITE PLAN
PROPOSED

SCALE	As Noted
DATE	23/05/01
DRAWN	SDJ
DRAWING NO	23/SPP/000
-	-
-	-
-	-
-	-
-	-
-	-
-	-
-	-

DIVINE DESIGN
ARCHITECTURAL CONSULTANTS LTD

49 QUEENS CRESCENT
ST ALBANS AL4 9QQ
01727 843333
07836 583056
Steve.Johnston@DDConsultantsLtd.co.uk