


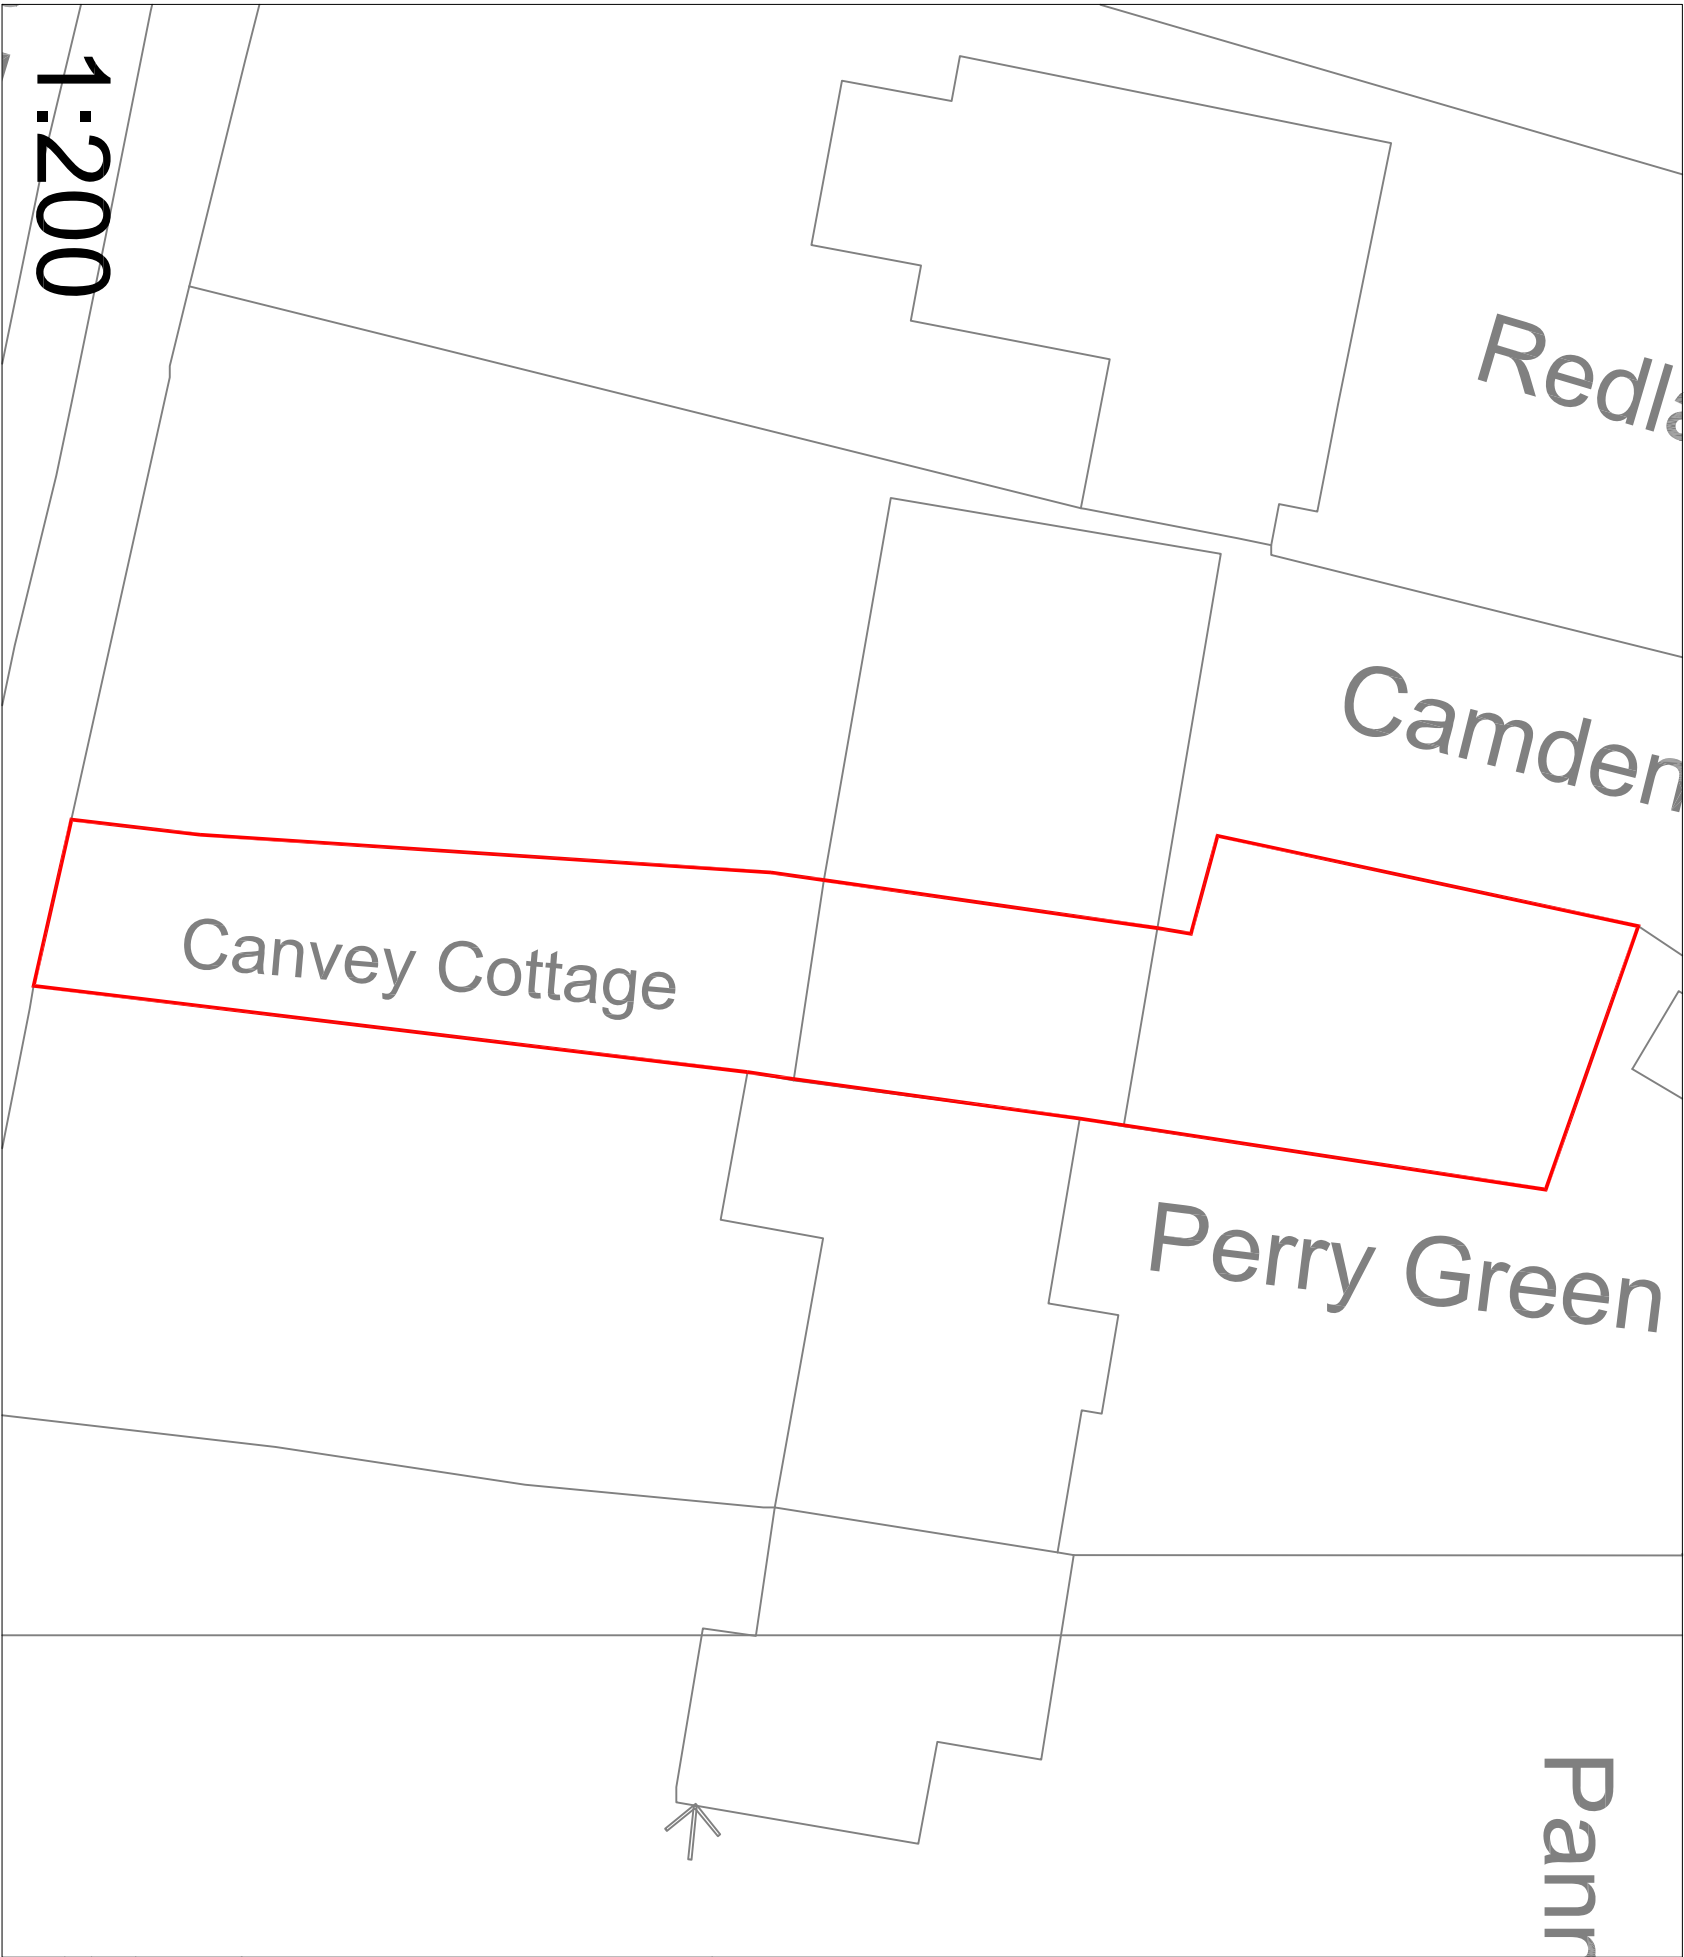

Extg

St Albans City & District Council
Civic Centre,
St Peters Street, St Albans,
Hertfordshire, AL1 3JE, England
+44 (0)1727 866100
contactus@stalbans.gov.uk

**Canvey Cottage,
Kilmington Road,
St Peters Green, LU2 9PR**

REV	DATE	REVISION
-	---	---
-	---	---
-	---	---
-	---	---
-	---	---
-	---	---
-	---	---
-	---	---
-	---	---

**SITE PLAN
EXISTING**

SCALE	As Noted
DATE	23/05/01
DRAWN	SDJ
DRAWING NO	23/SPE/000
-	-
-	-
-	-
-	-
-	-
-	-
-	-
-	-

DIVINE DESIGN

ARCHITECTURAL CONSULTANTS LTD

49 QUEENS CRESCENT

ST ALBANS AL4 9QQ

01727 843333

07836 583056

Steve.Johnston@DDConsultantsLtd.co.uk

