



NOTES
THIS DRAWING IS FOR PLANNING USE ONLY, STRUCTURE AND BUILDING CONTROL APPROVAL IS REQUIRED BEFORE COMMENCEMENT OF ANY BUILDING WORKS.DO NOT REPRODUCE THIS DRAWING WITHOUT PERMISSION, THIS DRAWING IS SUBJECT TO COPYRIGHT .

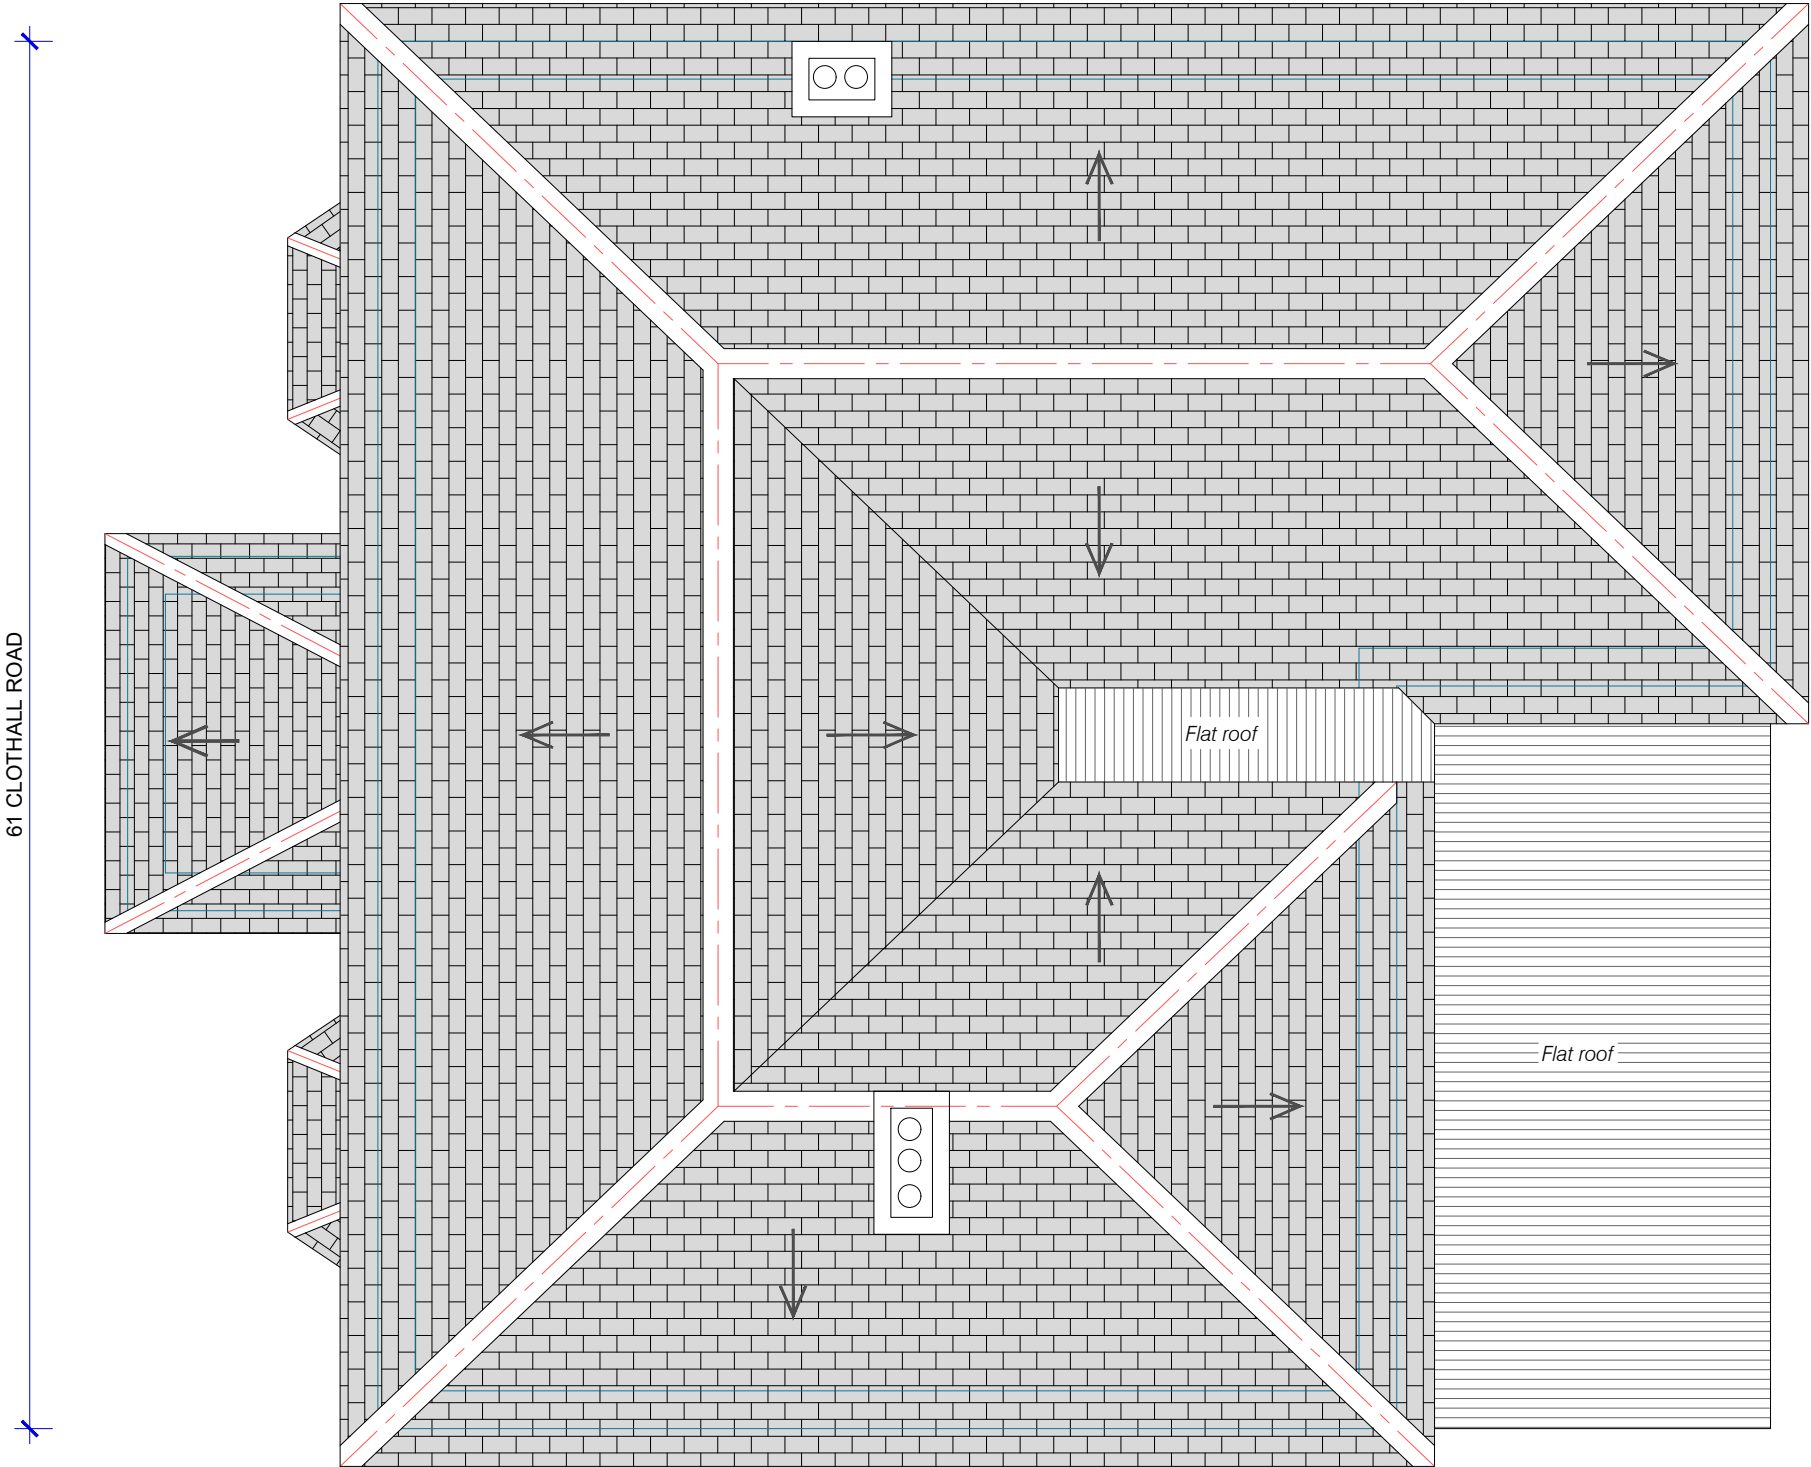

EXISTING ROOF PLAN

 

THE LOFT CONVERTER

The Loft Converter (City) Ltd
33 East Barnet road New barnet EN4 8RN
info@theloftconverter.com
www.theloftconverter.com
Mobile: 07525041120
Tel:0208 361 7458

Client
61 CLOTHALL ROAD
BALDOCK SG7 6PD

Drawing Title
EXISTING ROOF PLAN

Scale 1:50	Date 13/03/2026	Checked AZ	Drawn By AZ
---------------	--------------------	---------------	----------------

Drawing Number D05	Revision
-----------------------	----------