



SIDE ELEVATION


FRONT ELEVATION

SIDE ELEVATION


REAR ELEVATION



KEY PLAN SCALE 1:2500

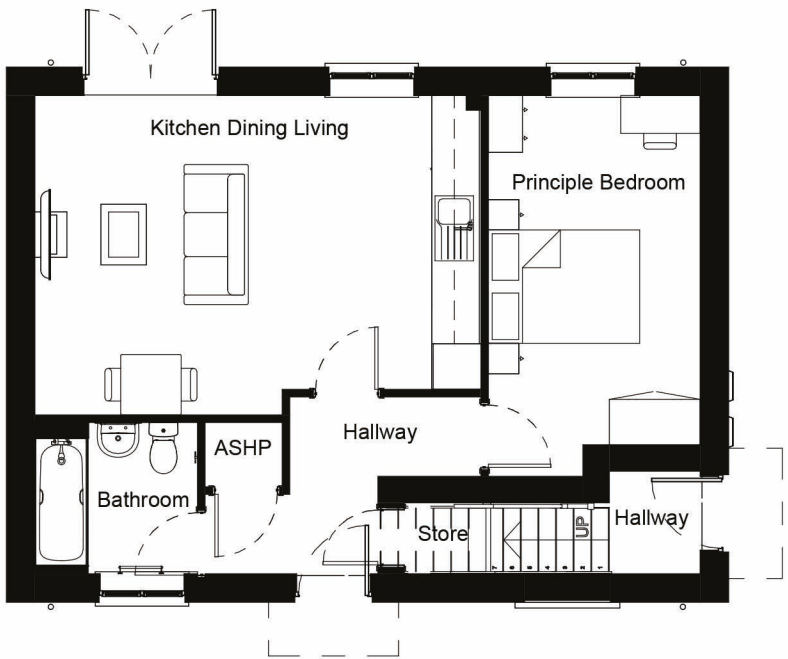

GROUND FLOOR PLAN

 


1 Bed - 1 WC

Note: Materials as per Material Plan



FIRST FLOOR PLAN

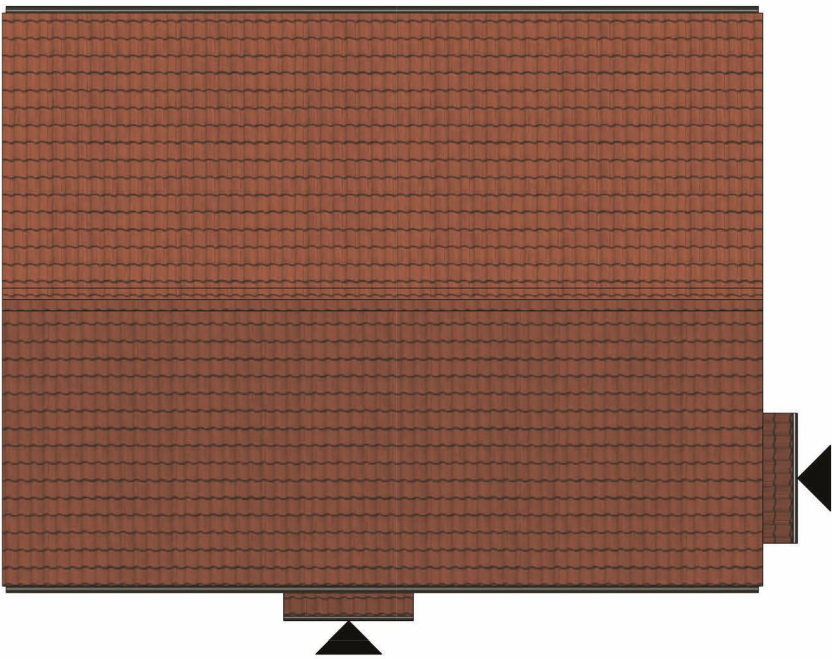

ROOF PLAN

THIS DRAWING IS A COPYRIGHT
All dimensions to be checked on site or in the workshop before work commences.
Only figured dimensions to be worked to. Any discrepancies to be reported to the Architect.

Schedule of Revisions			
Rev:	Description:	Date:	Initial:
A	Correction to plot numbers	07/08/2025	CK



Client: Hill Residential Limited The Courtyard, Abbey Barns, Ickleton, CB10 1SX	
Project: Crow Furlong, Hitchin, Hertfordshire	
Drawing: Housetype K - Detached Floor Plans and Elevations Plot 34/35	
Scale: 1:100 @ A2	Date: June 2025
Drawn By: CK	Checked By: PD
Drawing No: 181-PS-2-300	Revision: A