



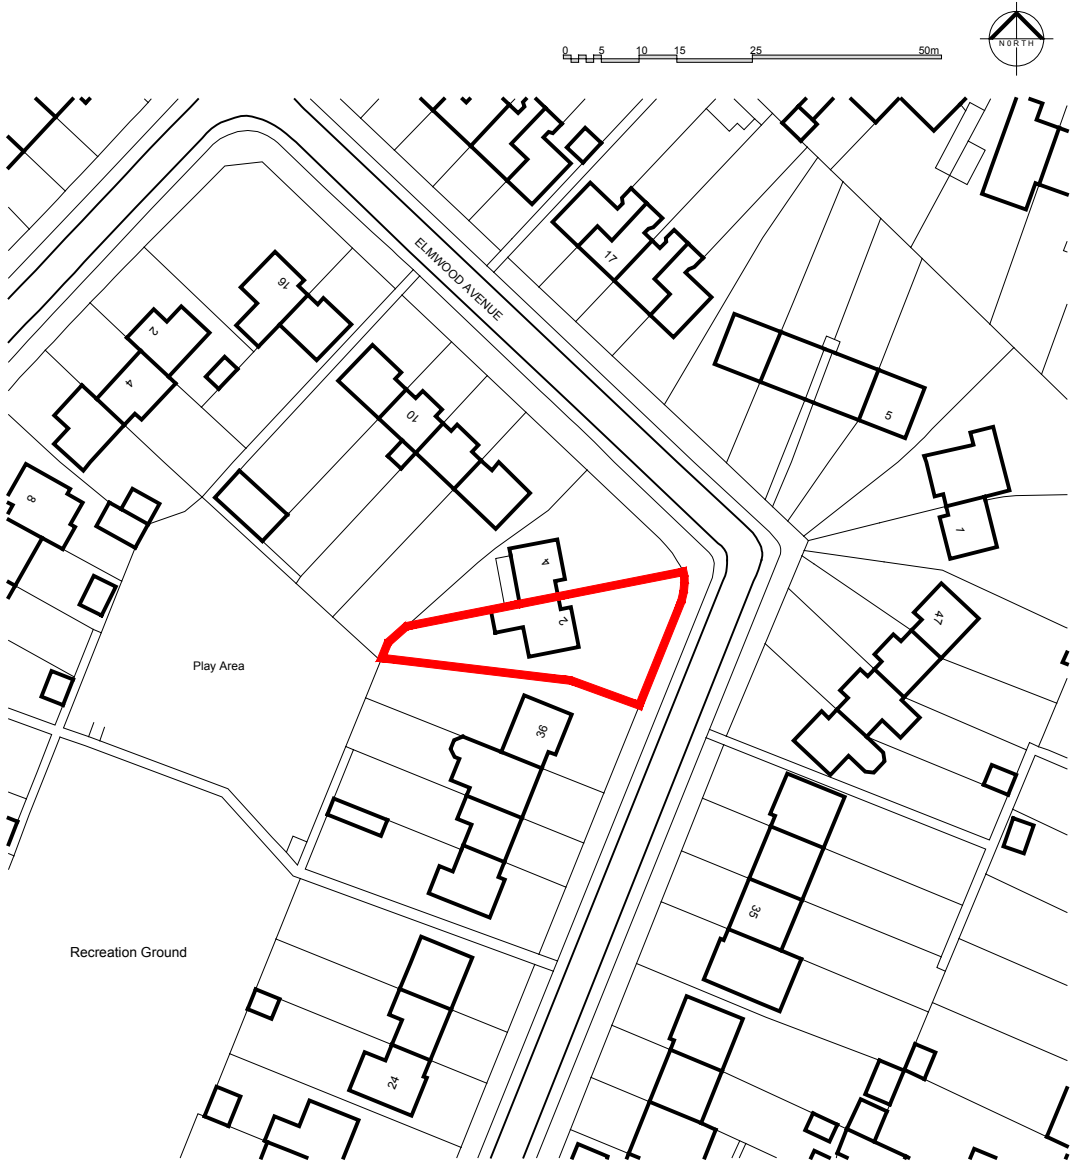


Reproduced from OS Sitemap © by permission of Ordnance Survey® on behalf of The Controller of Her Majesty's Stationery Office. ©Crown copyright 2008. All rights reserved. Licence number 100056472.

LOCATION PLAN 1:1000

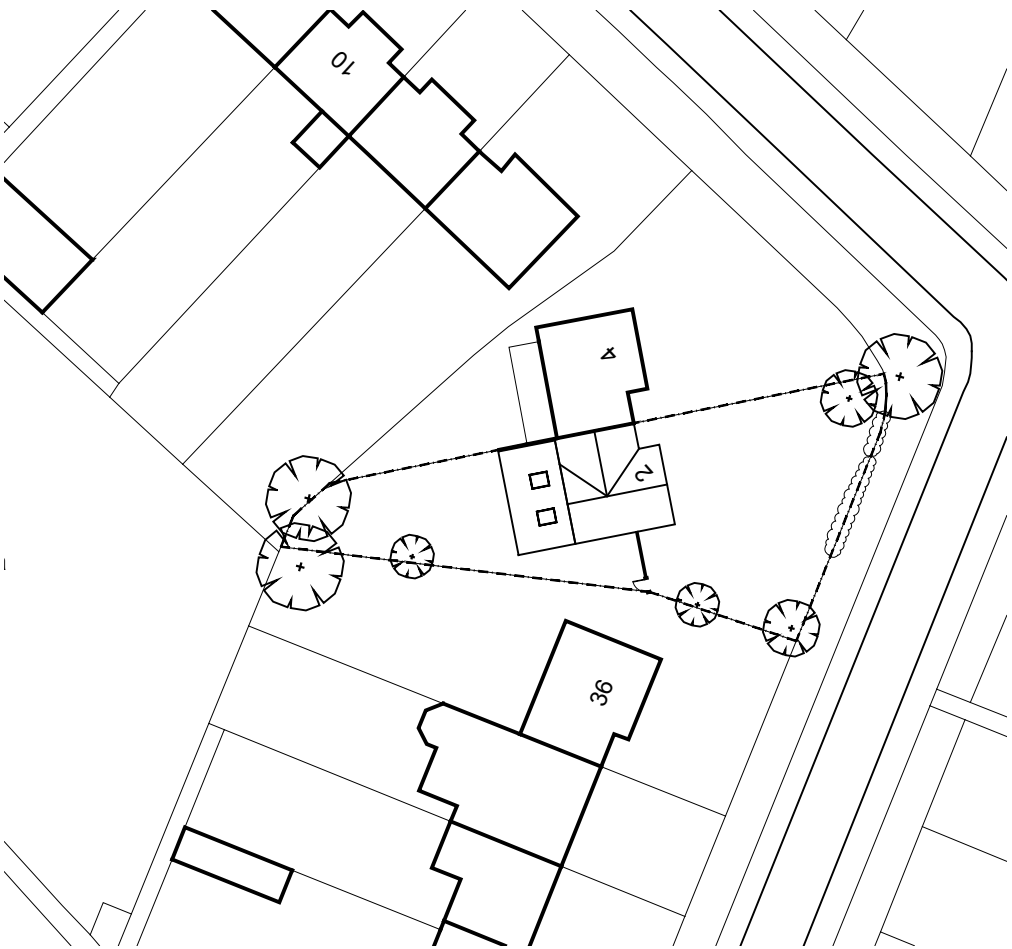

BLOCK PLAN 1:500

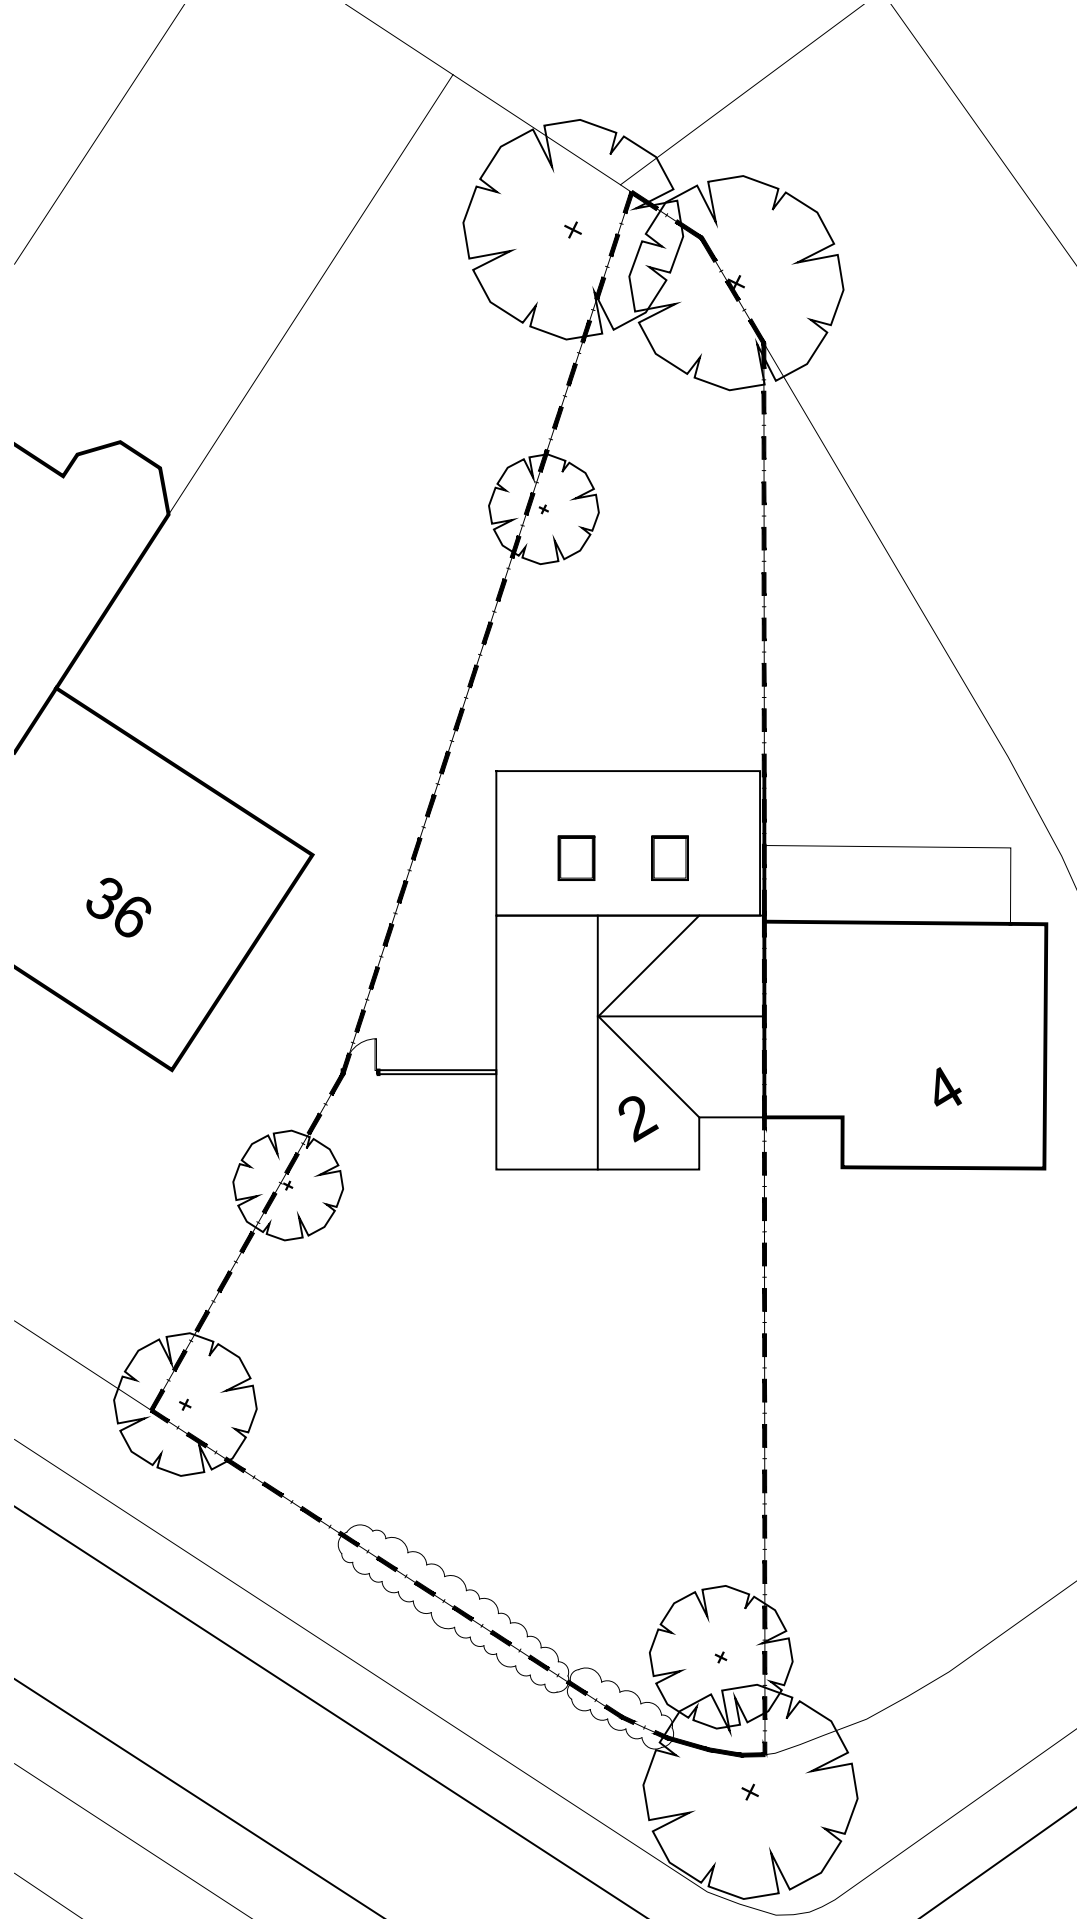


SITE PLAN 1:200




FRONT ELEVATION
EXISTING ELEVATIONS 1:100




SIDE ELEVATION

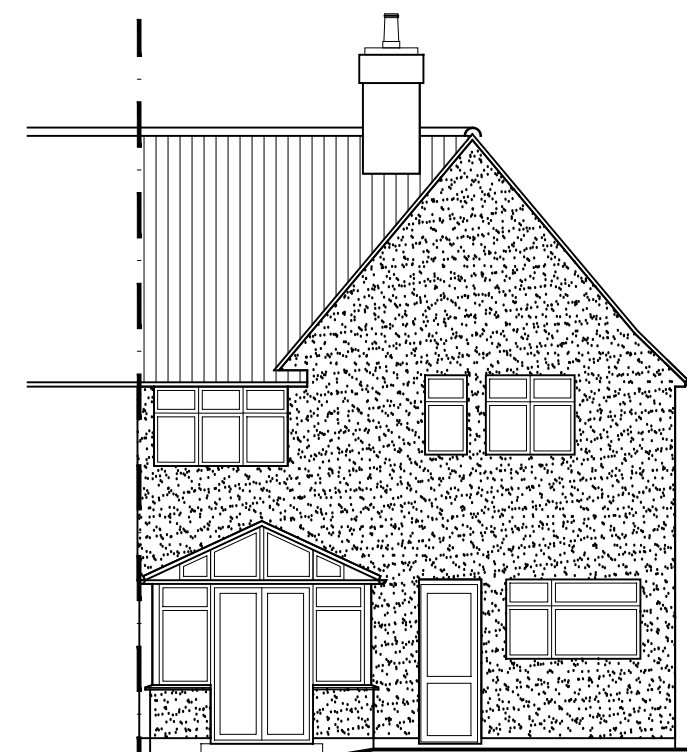


REAR ELEVATION

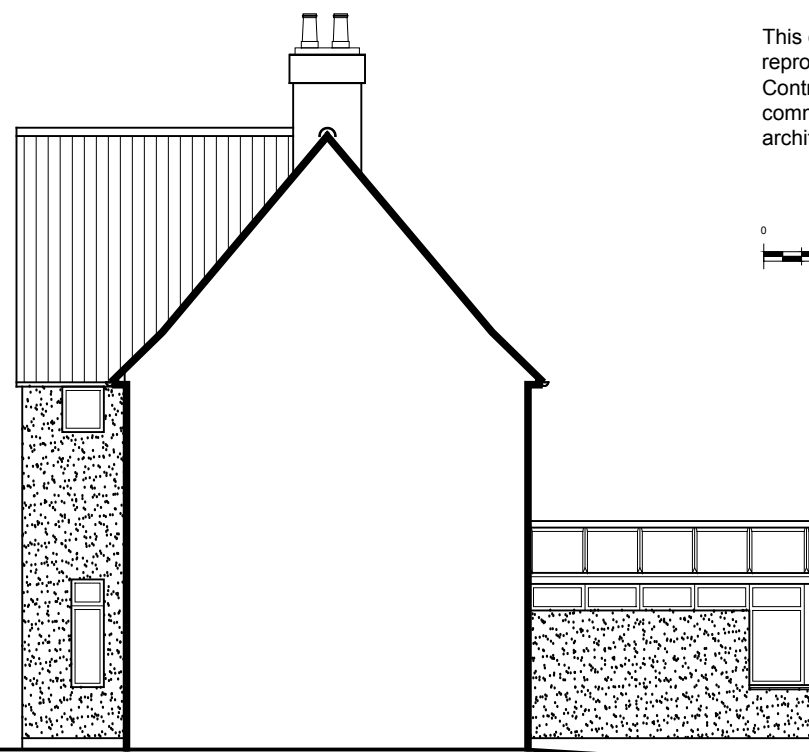


SIDE ELEVATION

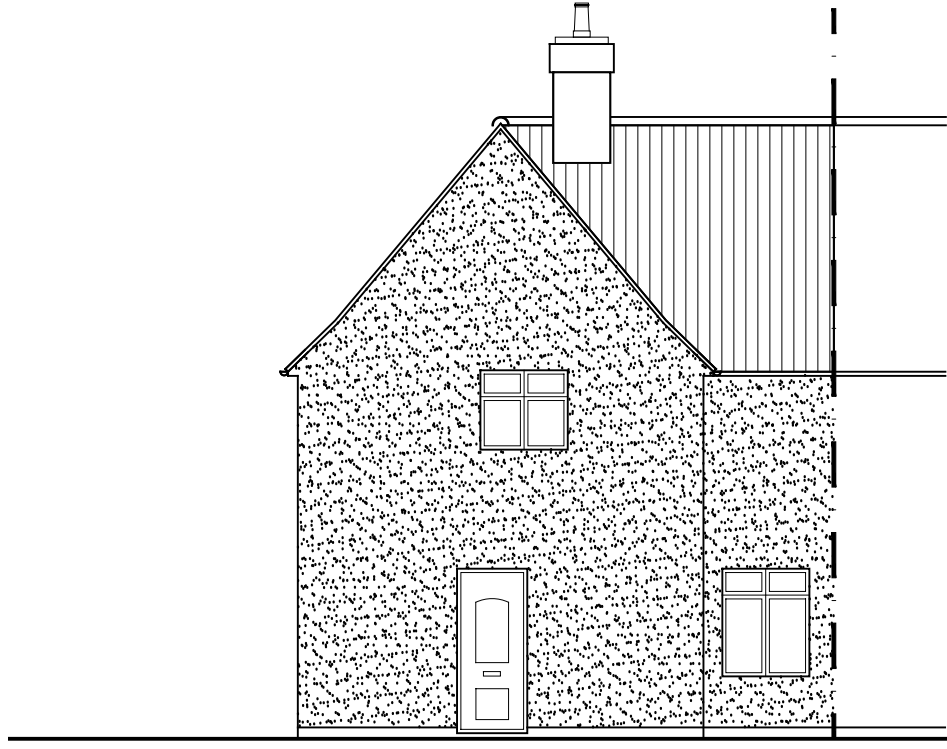


FRONT ELEVATION
PROPOSED ELEVATIONS 1:100

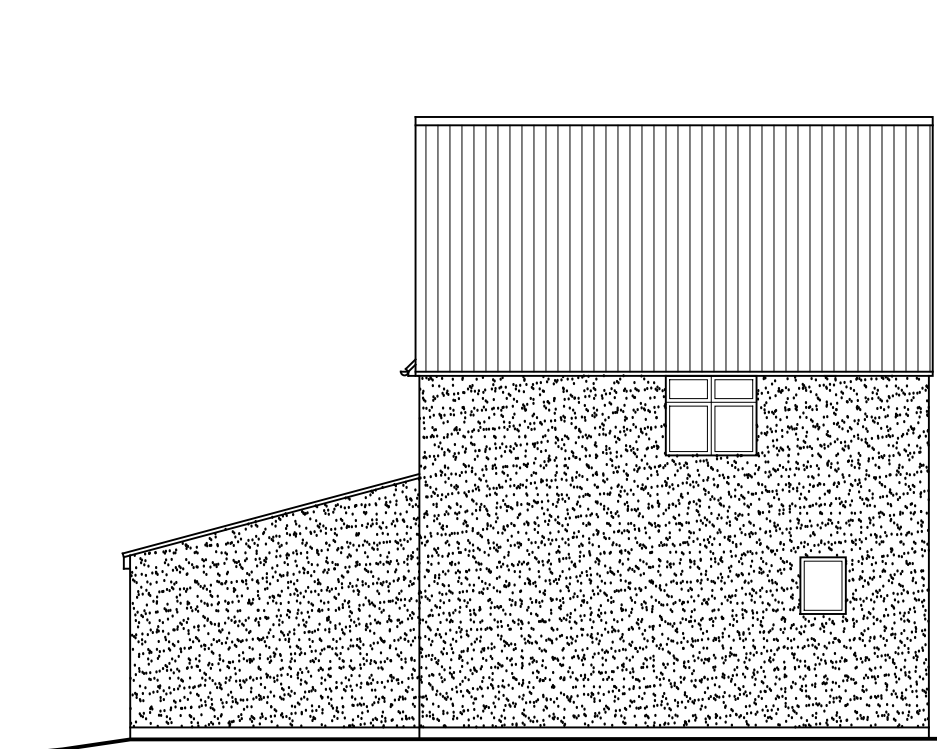

SIDE ELEVATION

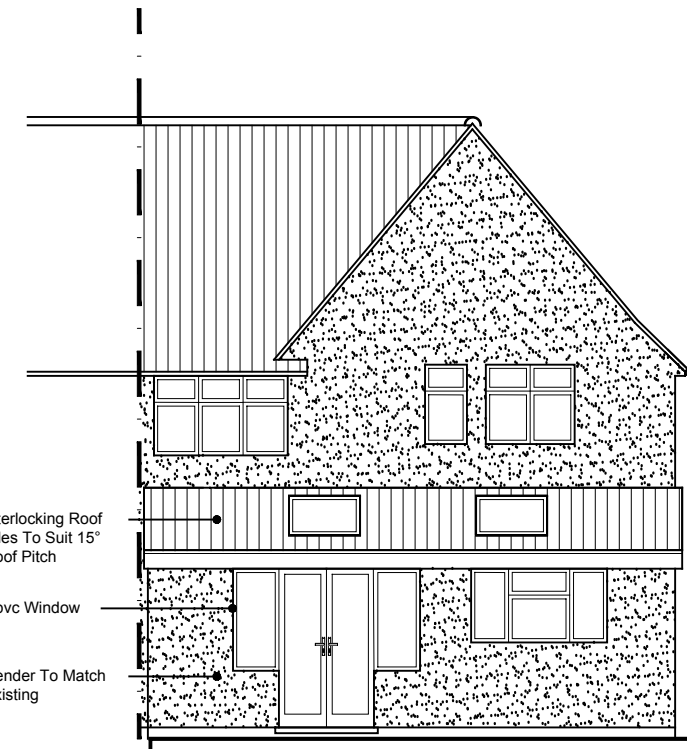



REAR ELEVATION

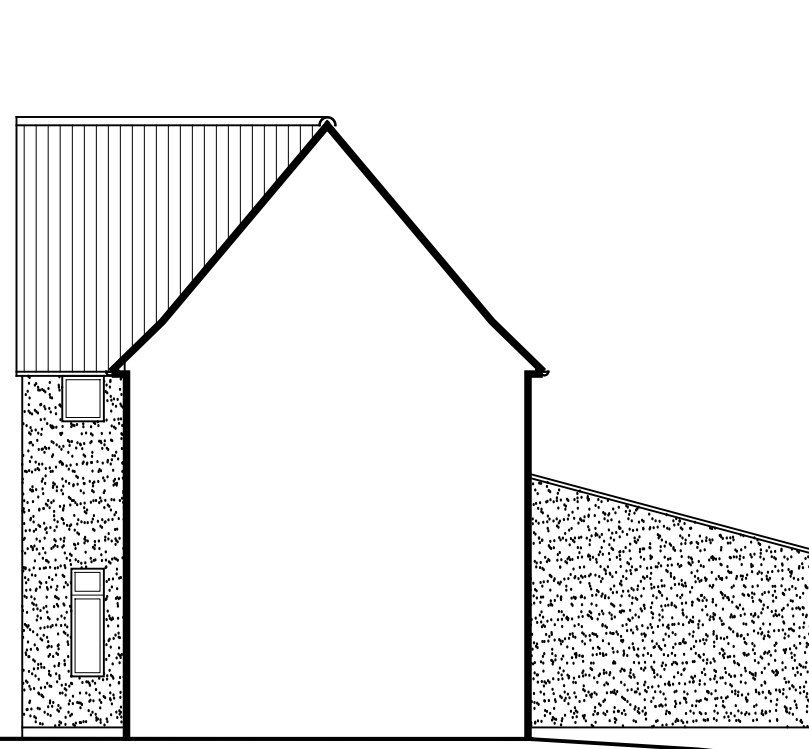


SIDE ELEVATION

NOTES AND REVISIONS


This drawing and design is copyright and must not be reproduced in part or in whole without prior written consent. Contractors must verify all dimensions on site before commencing work any discrepancies must be advised to the architect

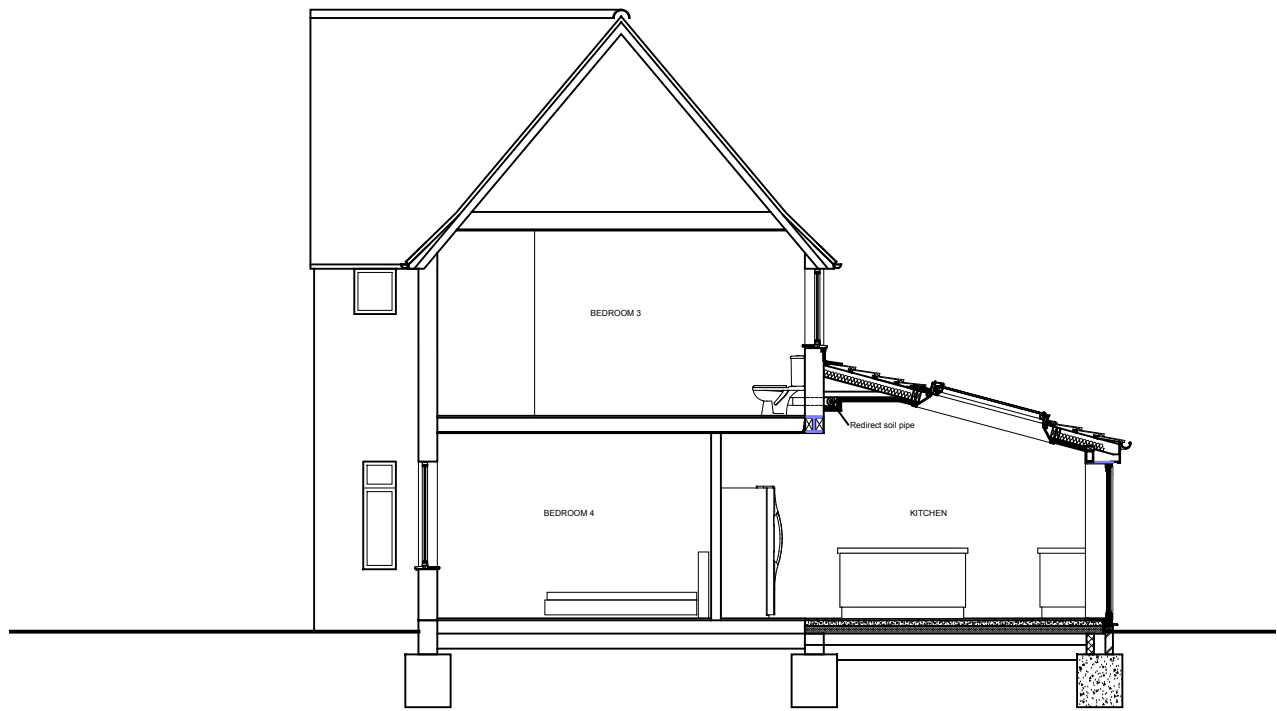 

PROPOSED SECTION AA 1:100

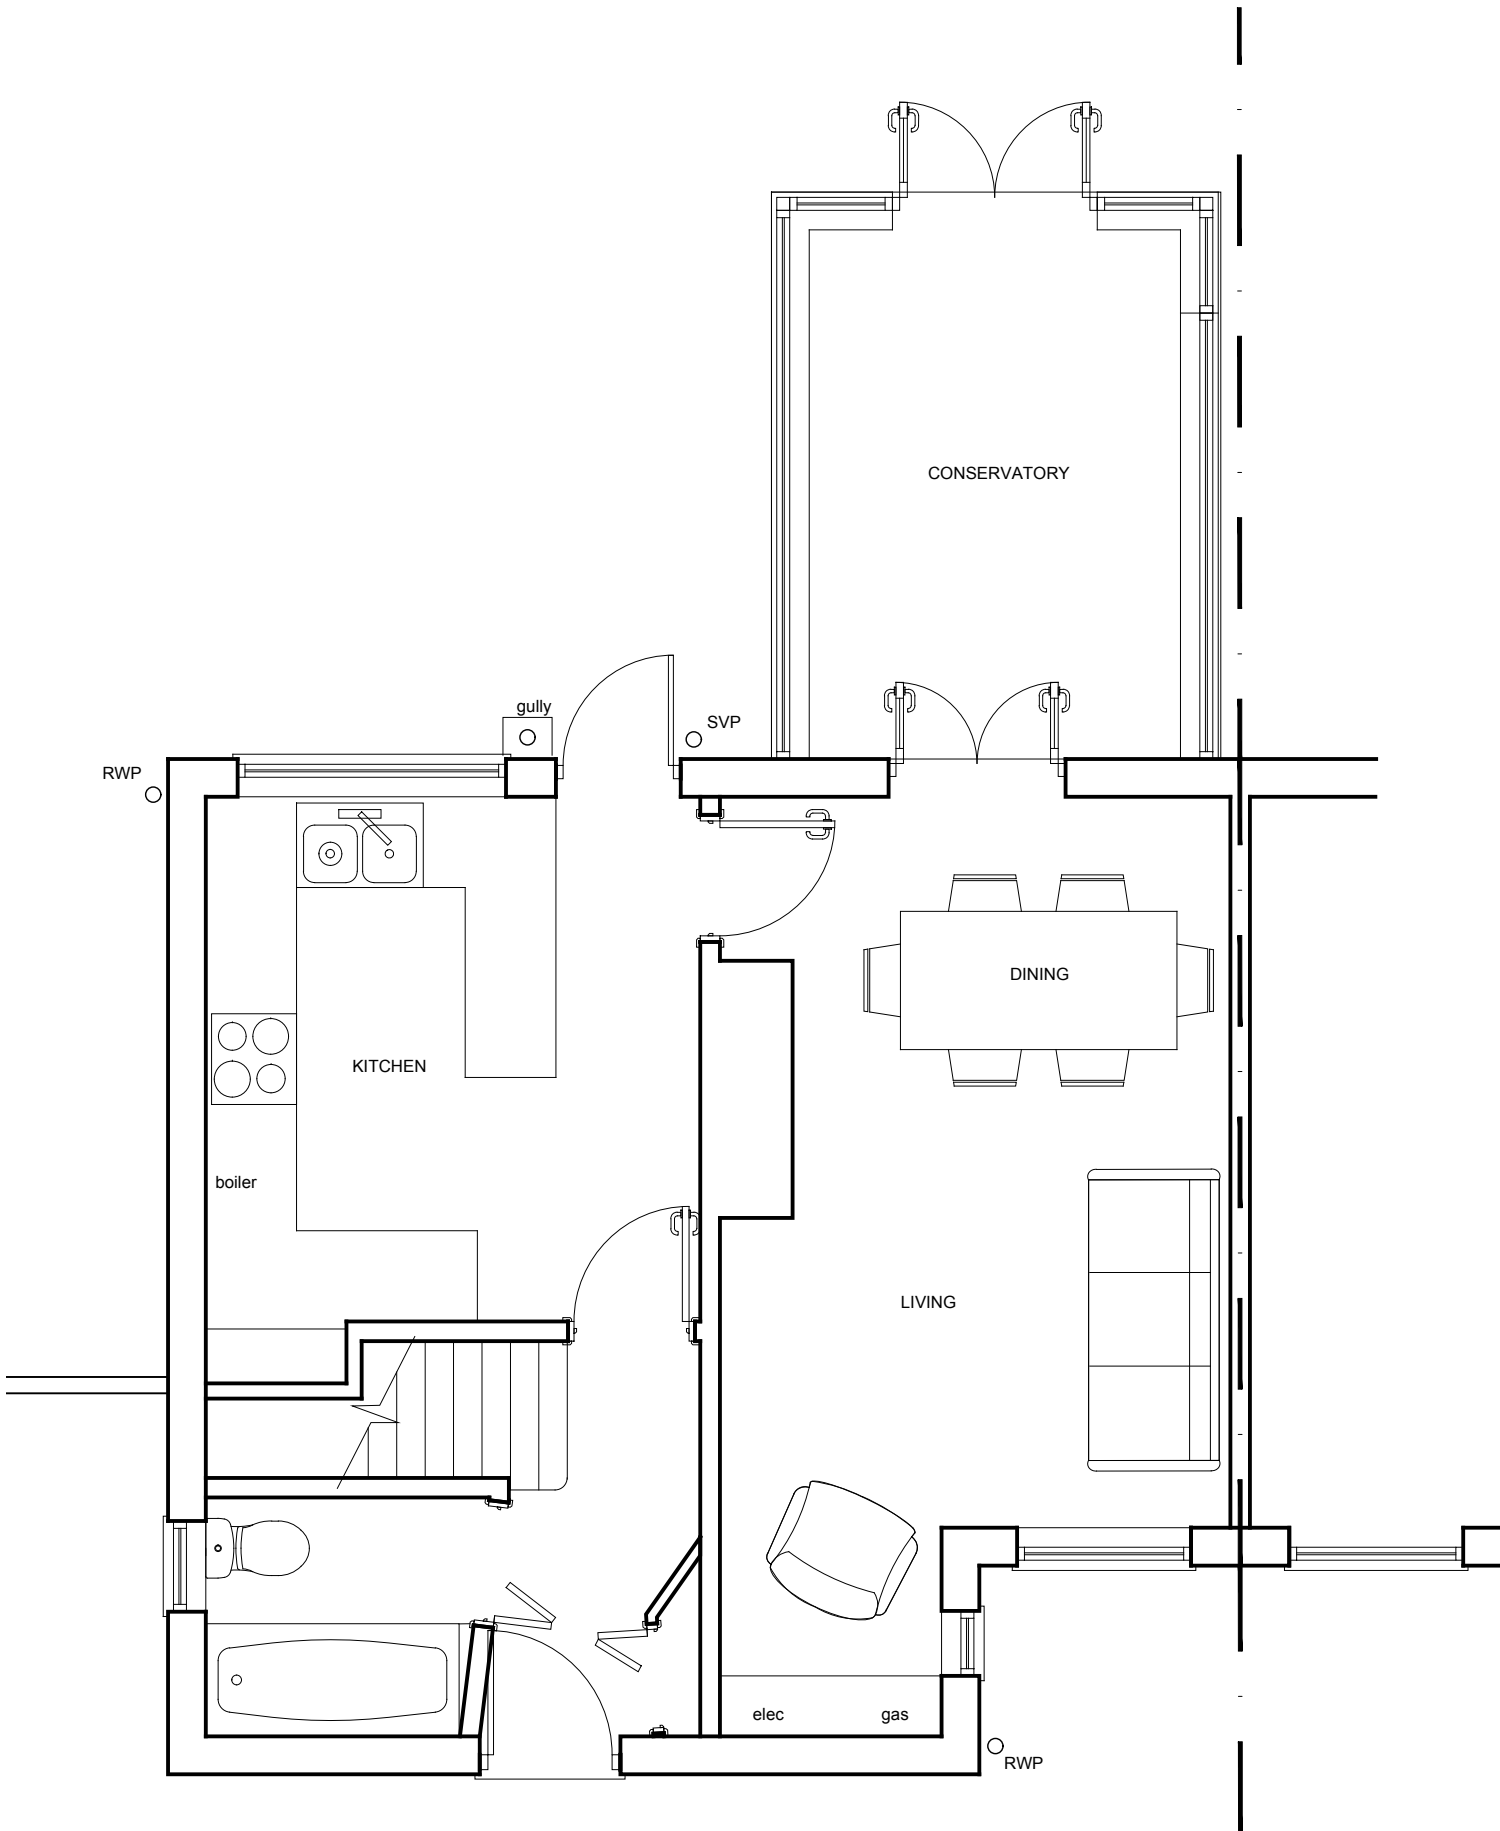

EXISTING GROUND FLOOR PLAN 1:50

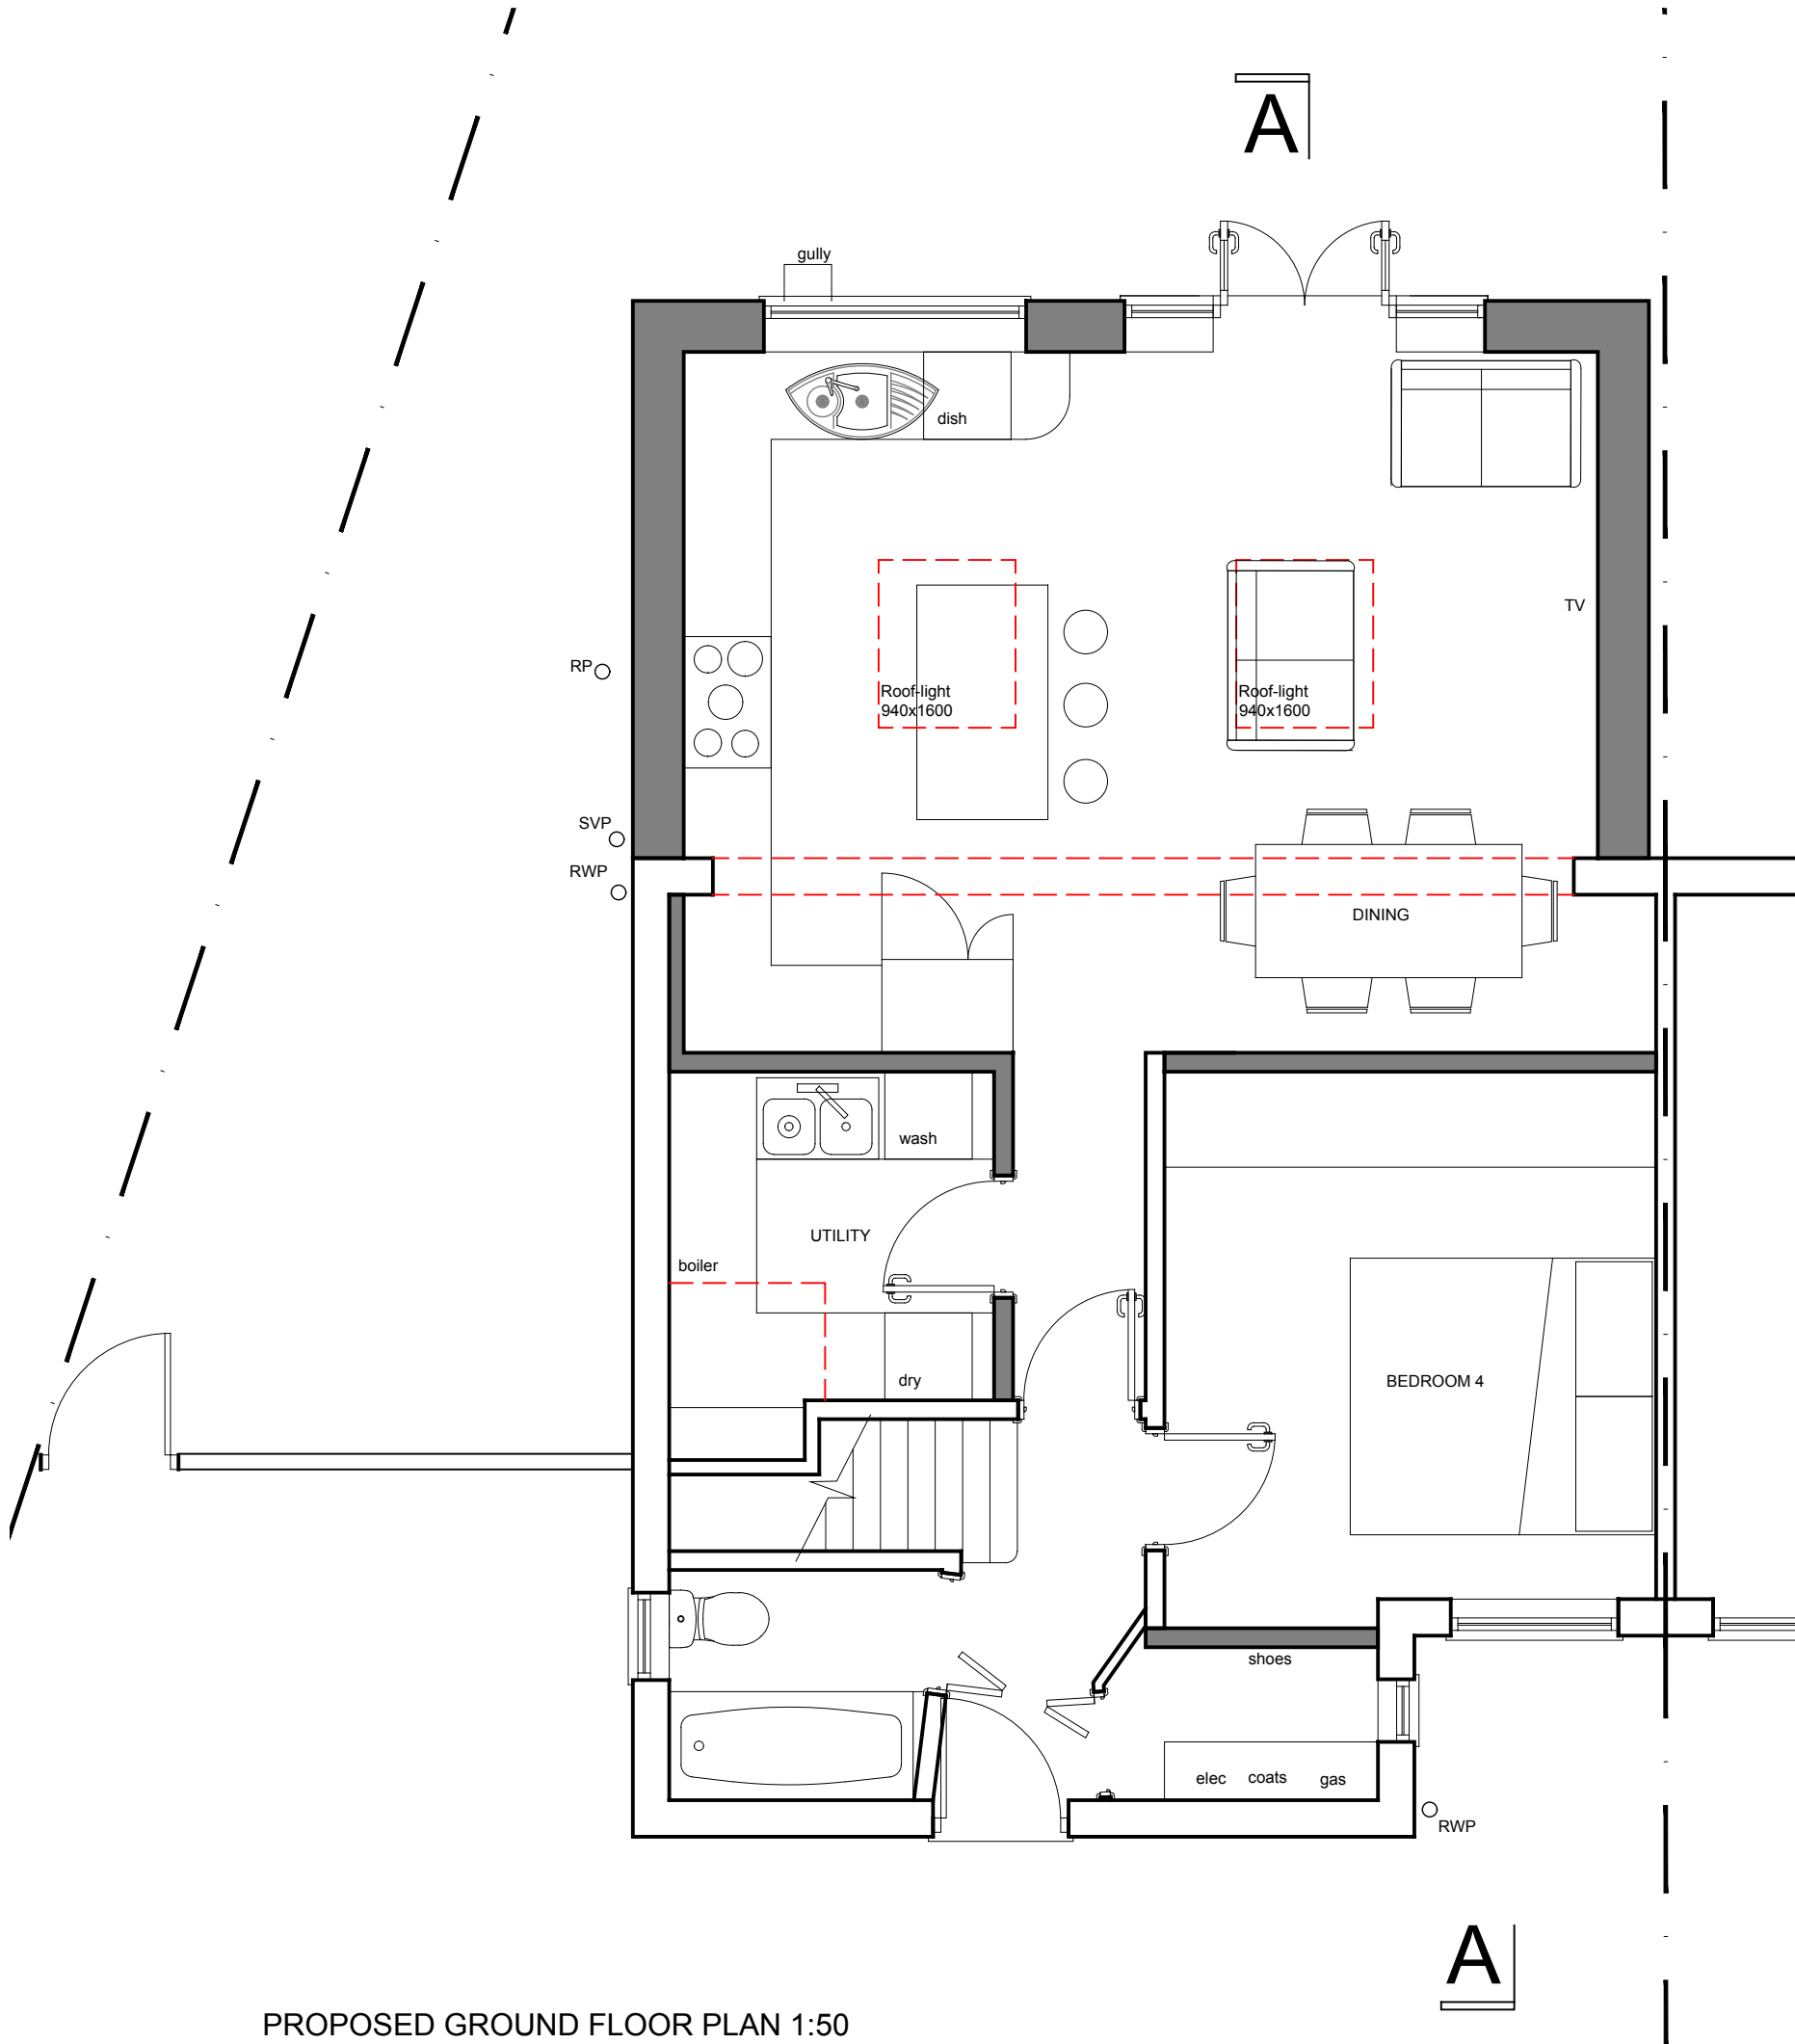

PROPOSED GROUND FLOOR PLAN 1:50

Ian Blaney Architect

13 Foxlease
Bedford MK41 8AP
Tel 01234 364097
Mob 07867757417
Email ianblaney@icloud.com
Web www.ianblaney-architect-bedford.com

Client
Mr & Mrs Mussino

Project
2 Elmwood Avenue
Baldock SG7 6JU

Drawing Title
Planning Drawings

Scale
As Noted

Date
02-05-2025

Drawn
IDB

Checked
IDB

Project No
0257

Drawing No
SK01

Revision
B